


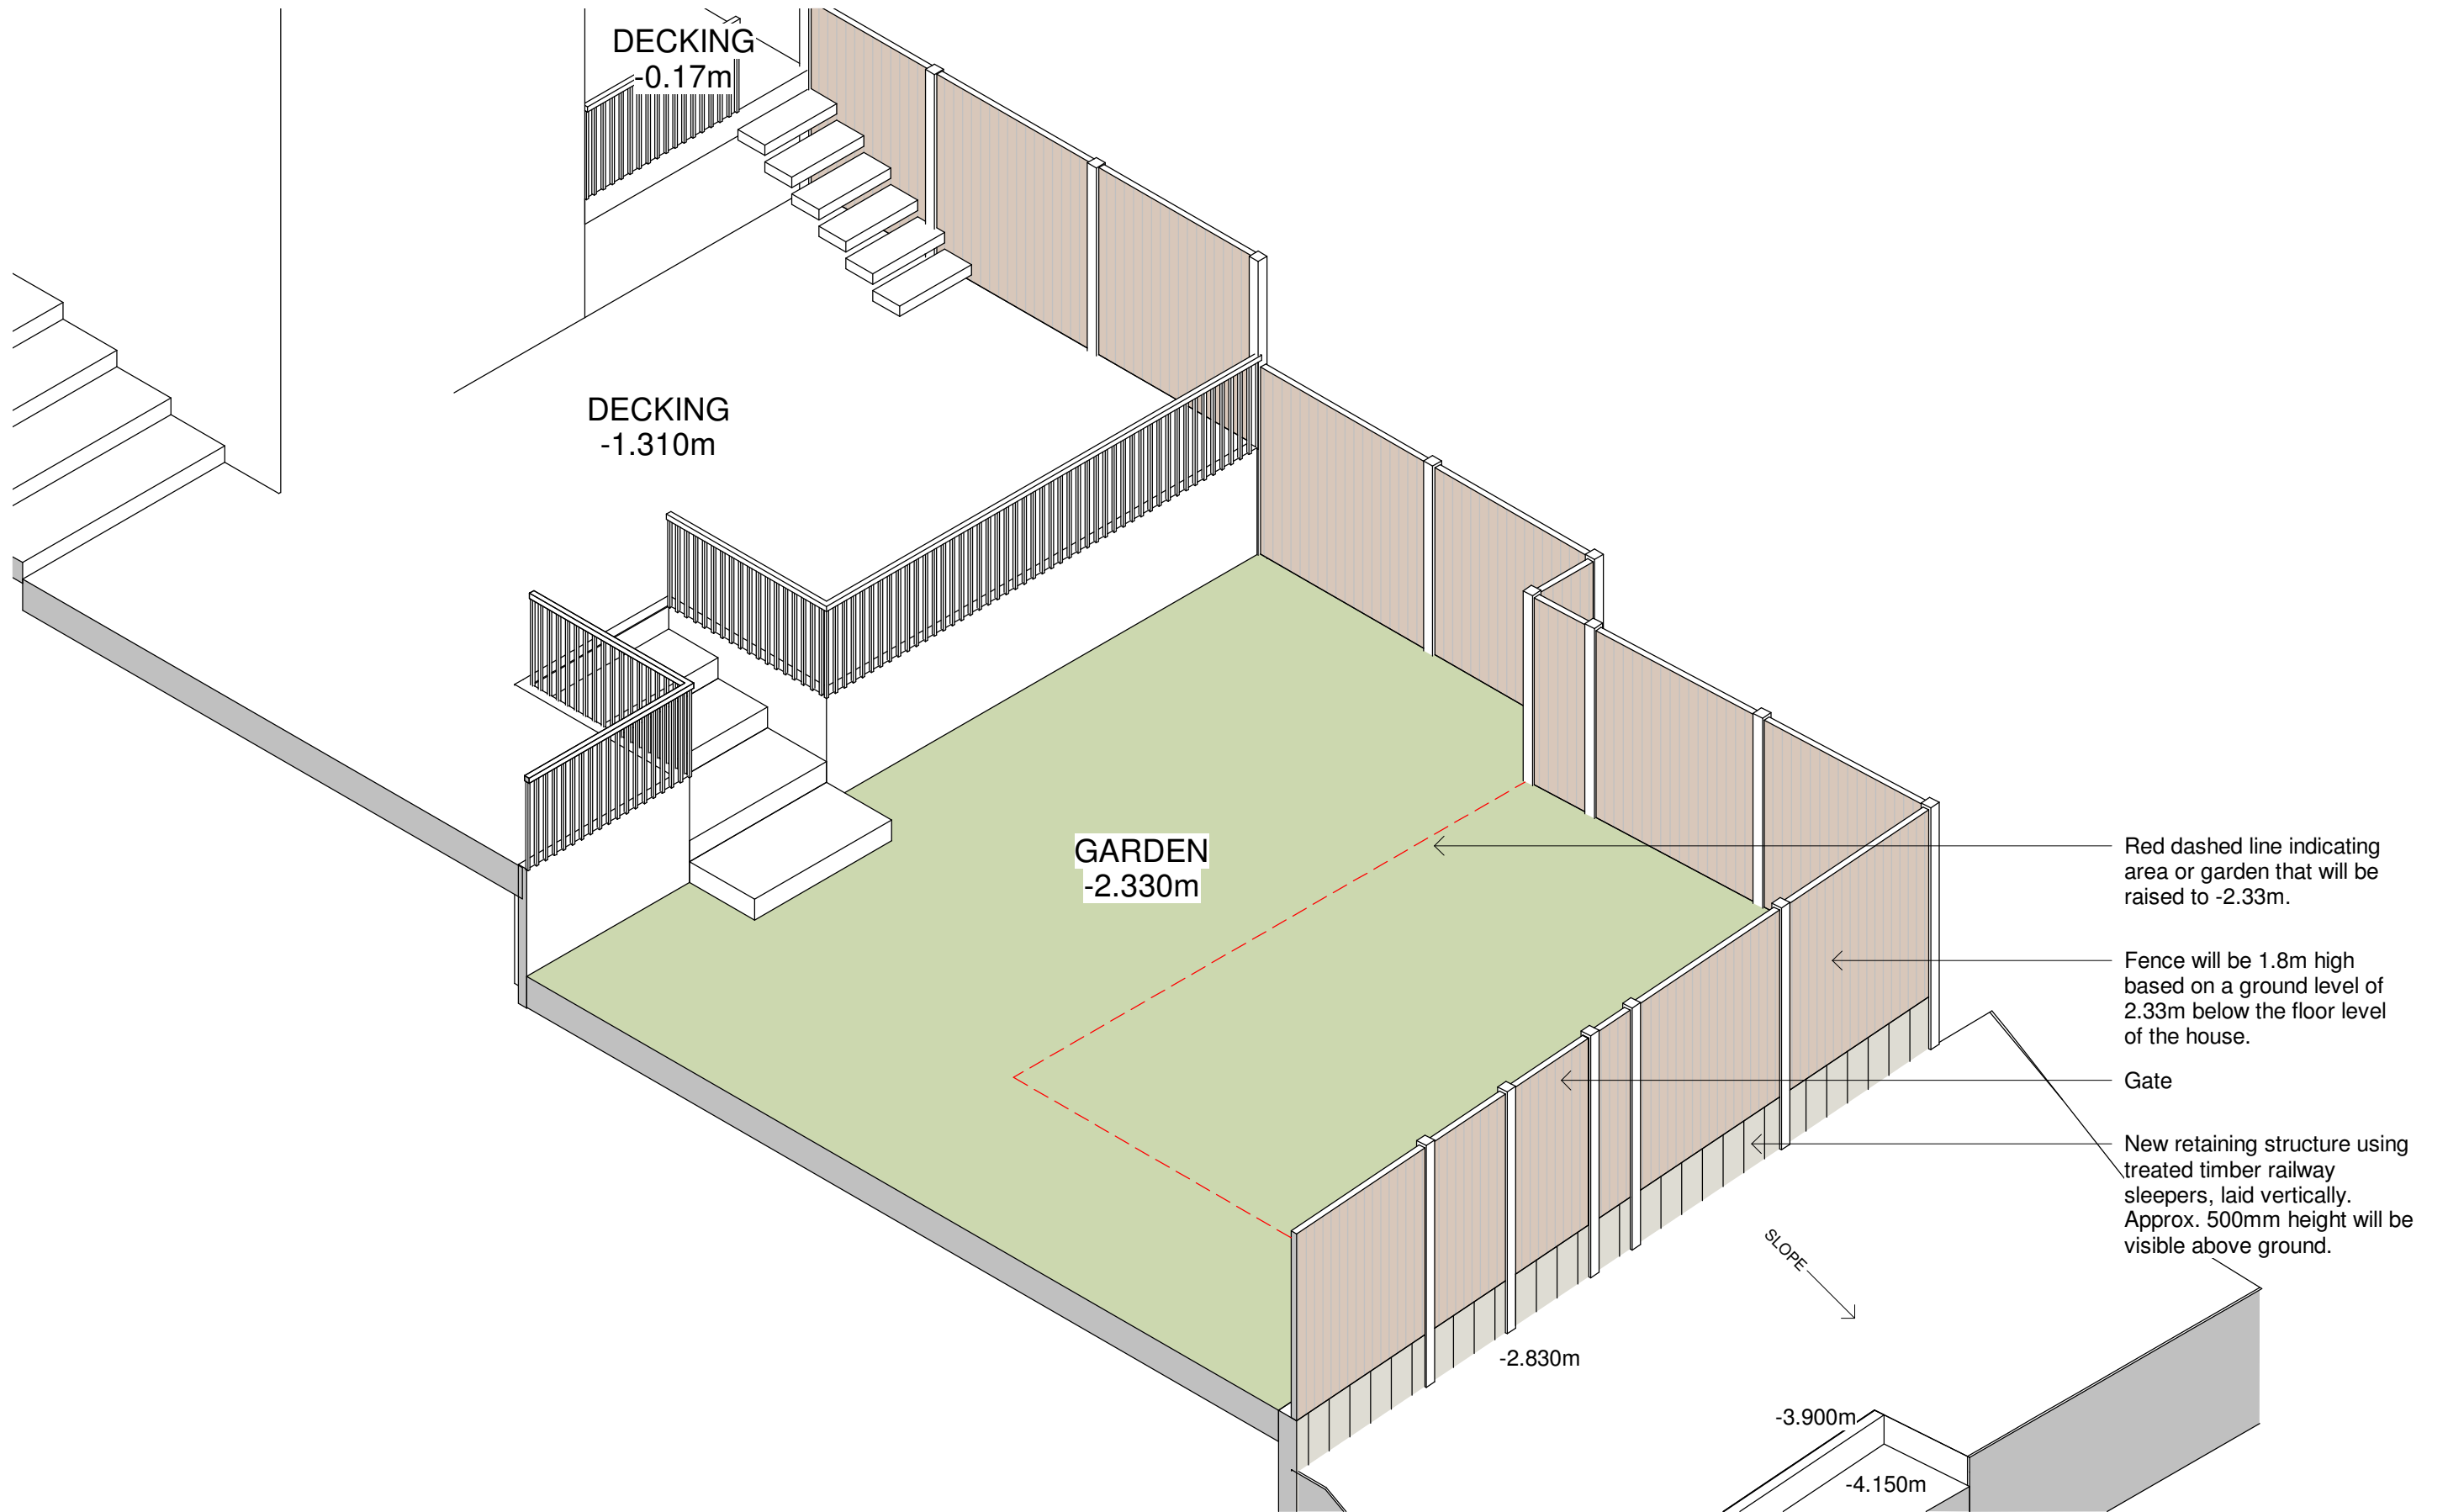

Proposed 3D



36 Plas Tirion, Johnstown,
Wrexham LL14 1UR
07543968690
geraint@weareframe.co.uk
www.weareframe.co.uk
facebook.com/frame.architect
instagram.com/we_are_frame

Project: Ty Galley, St. Albans Road, Tanyfron		
Title: 3d View		
Scale @ A3:	Author: GE	Date: 15.06.21
Project Ref: 21-42	Drawing No: A102	Rev. -