



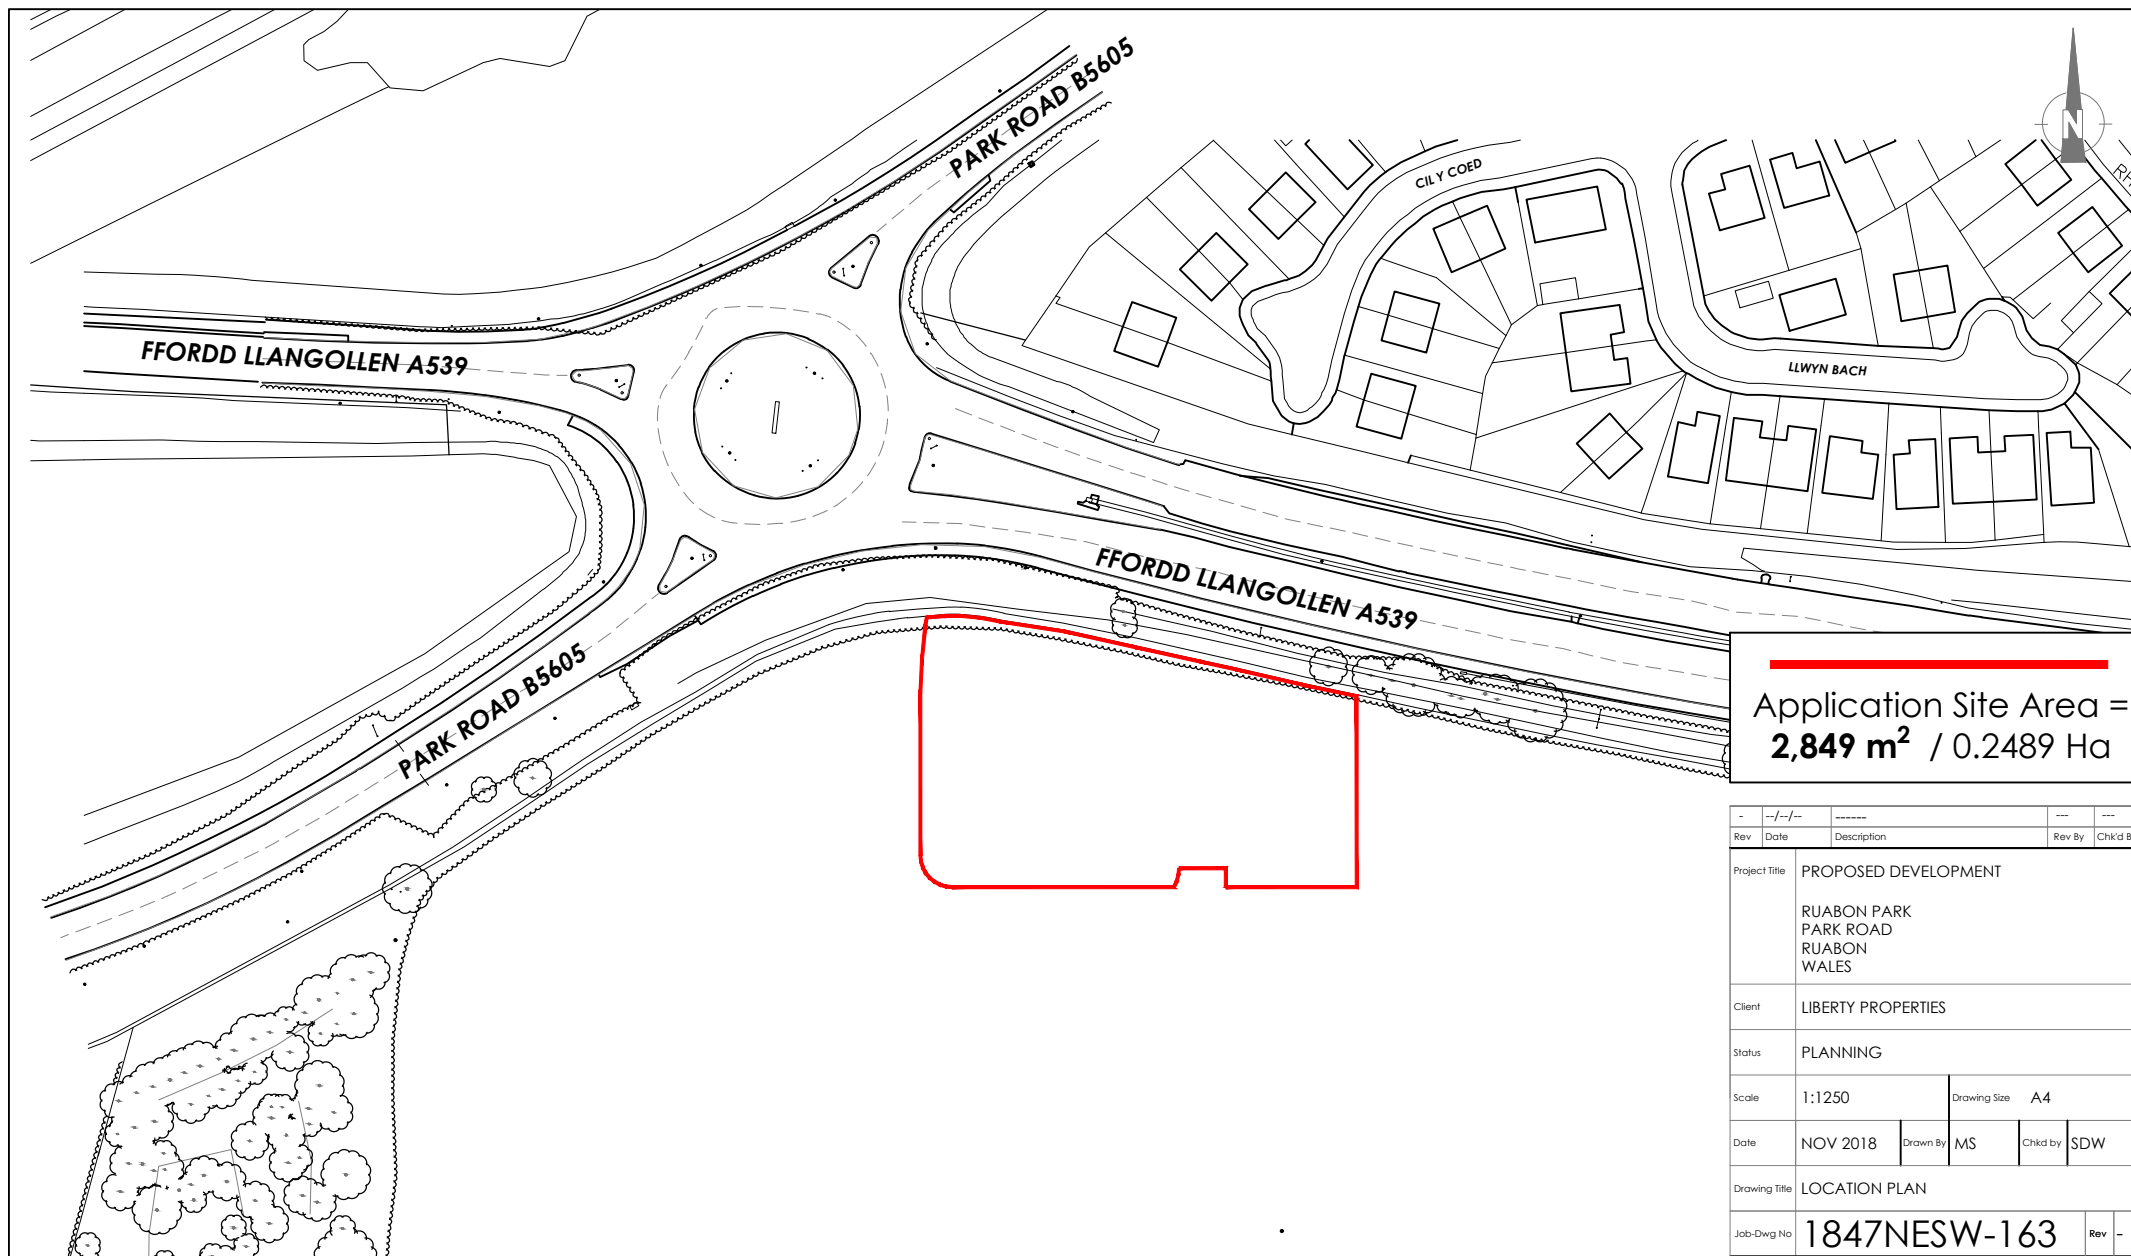

Application Site Area =
2,849 m² / 0.2489 Ha

Rev	Date	Description	Rev By	Chk'd By
Project Title				
PROPOSED DEVELOPMENT				
RUABON PARK PARK ROAD RUABON WALES				
Client				
LIBERTY PROPERTIES				
Status				
PLANNING				
Scale			Drawing Size	
1:1250			A4	
Date	NOV 2018	Drawn By	MS	Chkd by
SDW				
Drawing Title				
LOCATION PLAN				
Job-Dwg No			1847NESW-163	
			Rev	-

Location Plan - Scale 1:1250

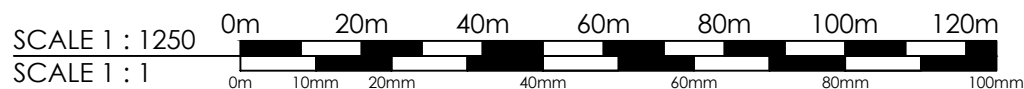

- ☐ 2 St. Johns North, Waterfield, WF1 3QA t. 01924 291800
- ☒ Carvers Warehouse, 77 Dale Street, Manchester, M1 2HG t. 0161 2388555
- ☐ The Old Rectory, 79 High Street, Newport Pagnell, MK16 8AB t. 01298 211577
- ☐ 101 London Road, Reading, RG1 5BY t. 0118 9507700
- ☐ 10 Gees Court, St Christophers Place, London, W1U 1JJ t. 0207 4091215

