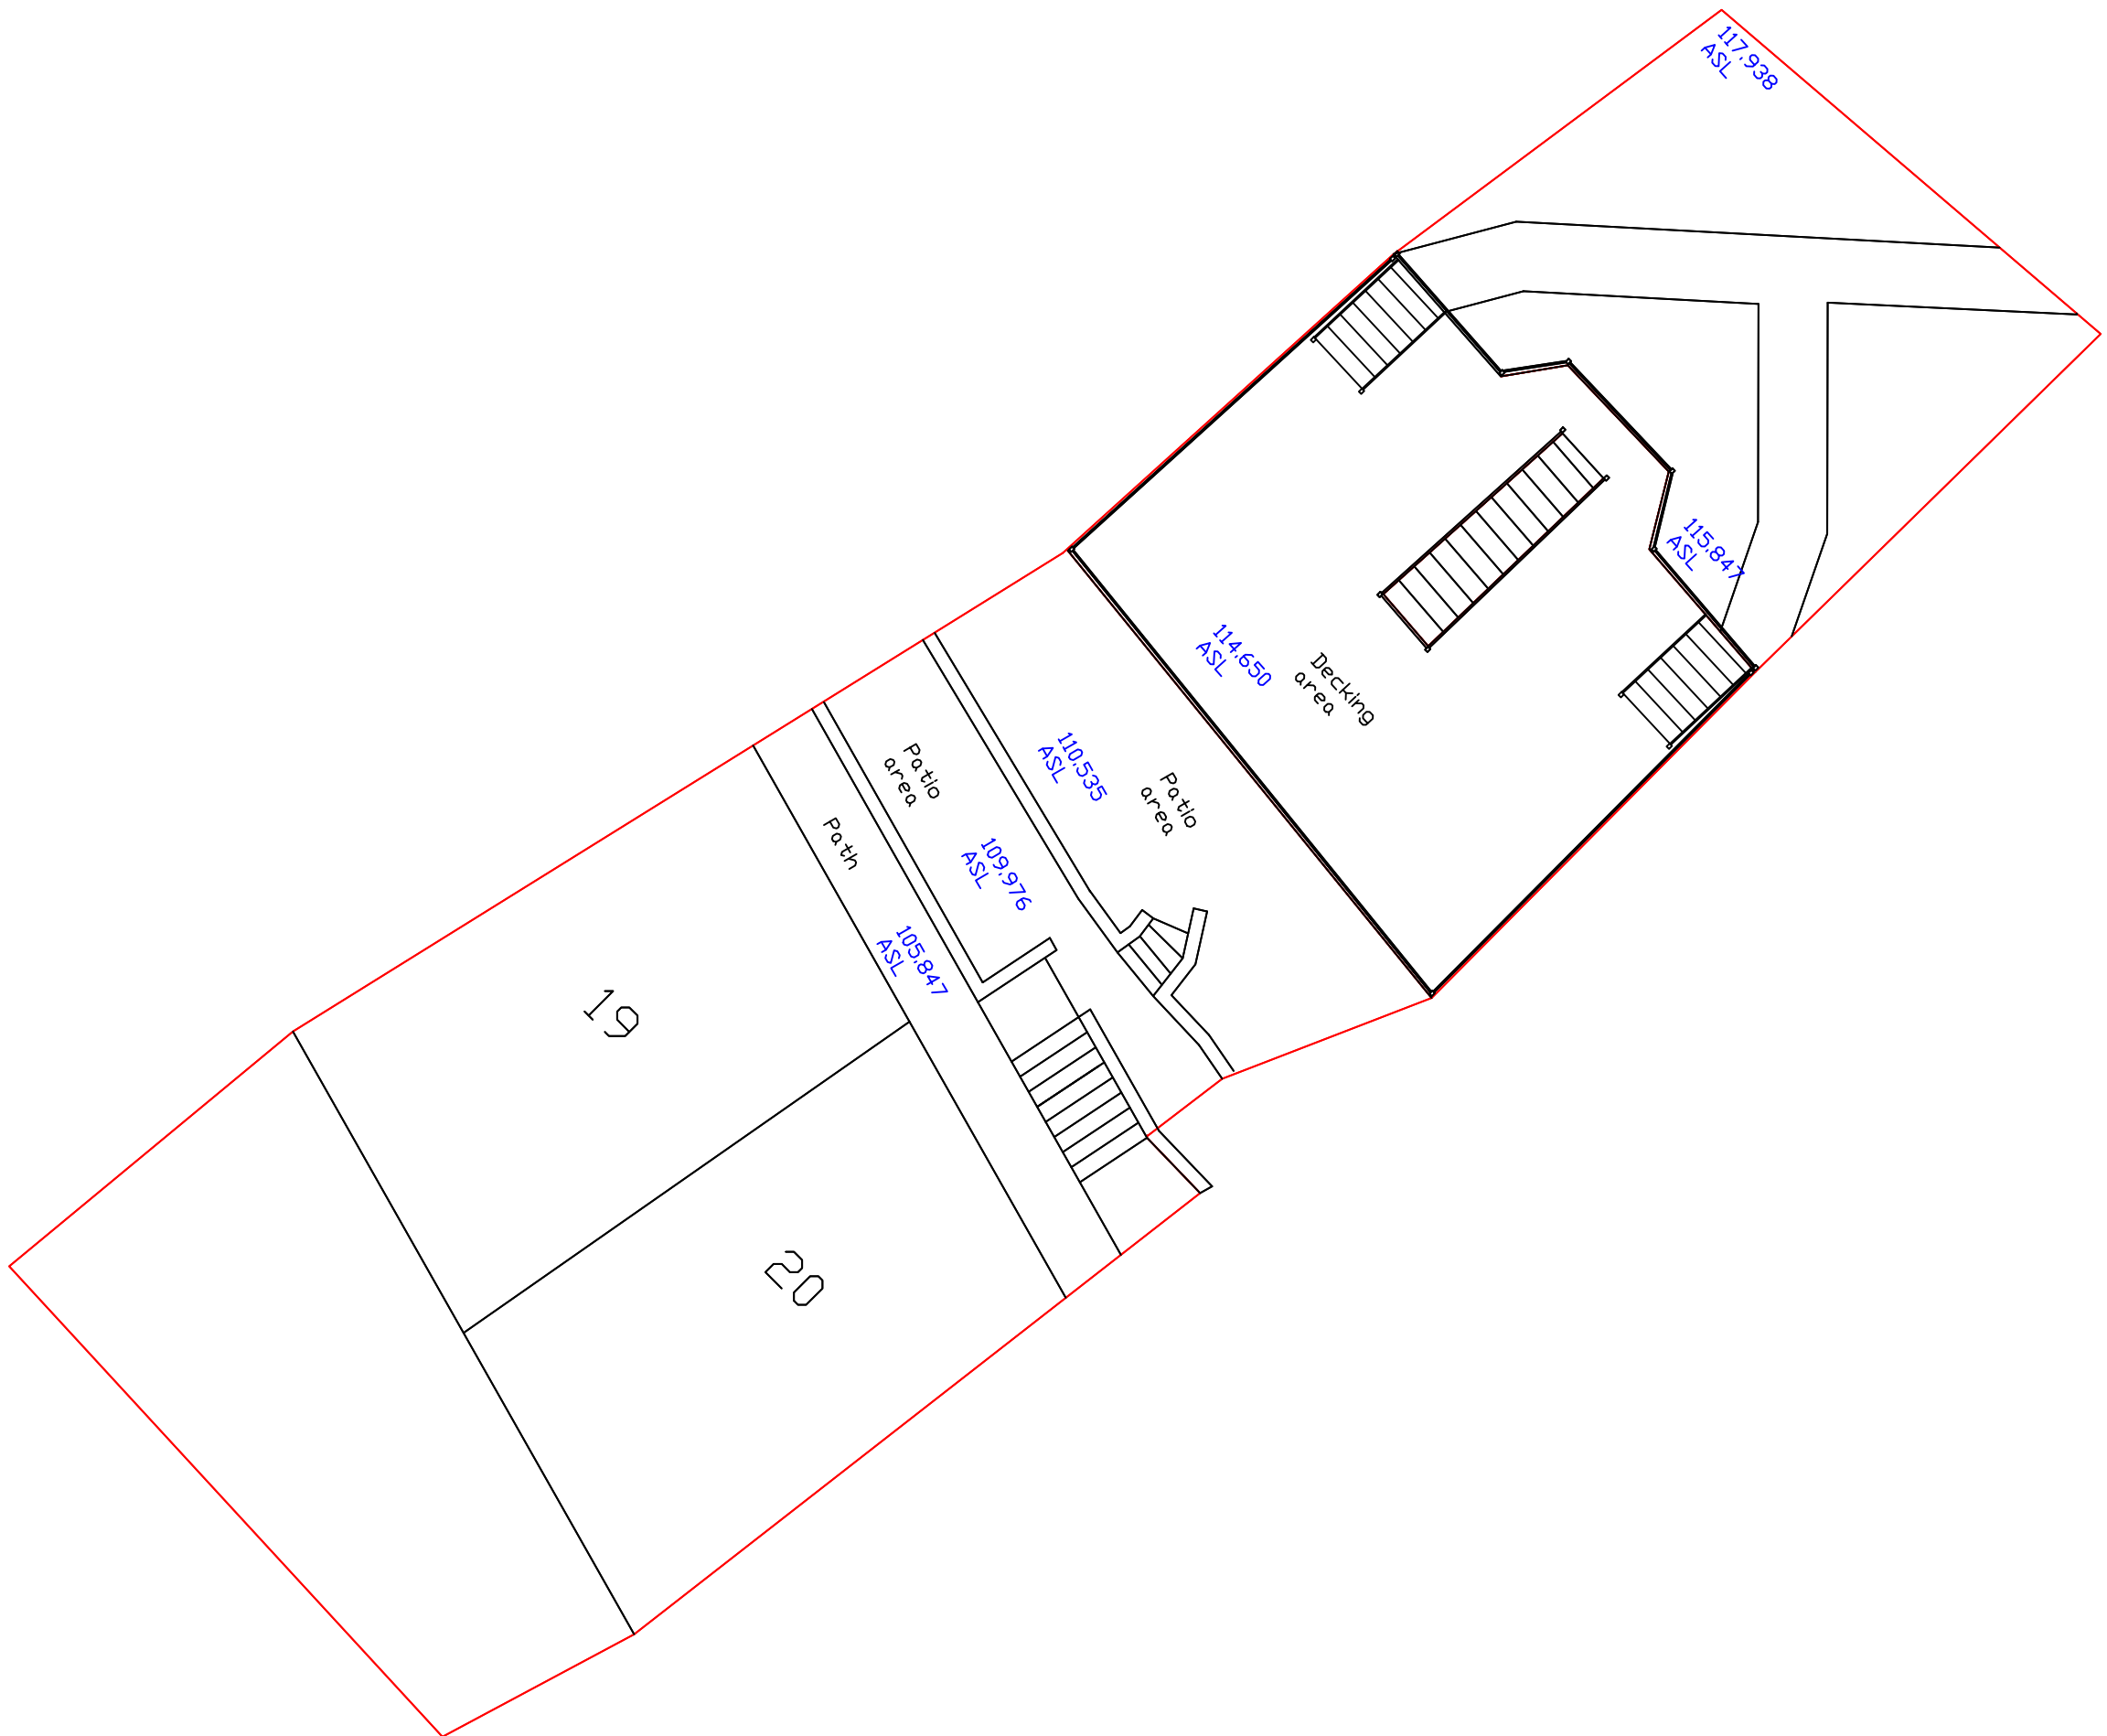


LEGEND

Boundary Line

Info@jwc-ltd.co.uk

Client		
Project Title 19-20 Hillstreet		
Scale 1:100 - A3	Date 15-02-2022	Job No 001
Surveyed 10-02-2022	Drawn J.M	Checked J.M