


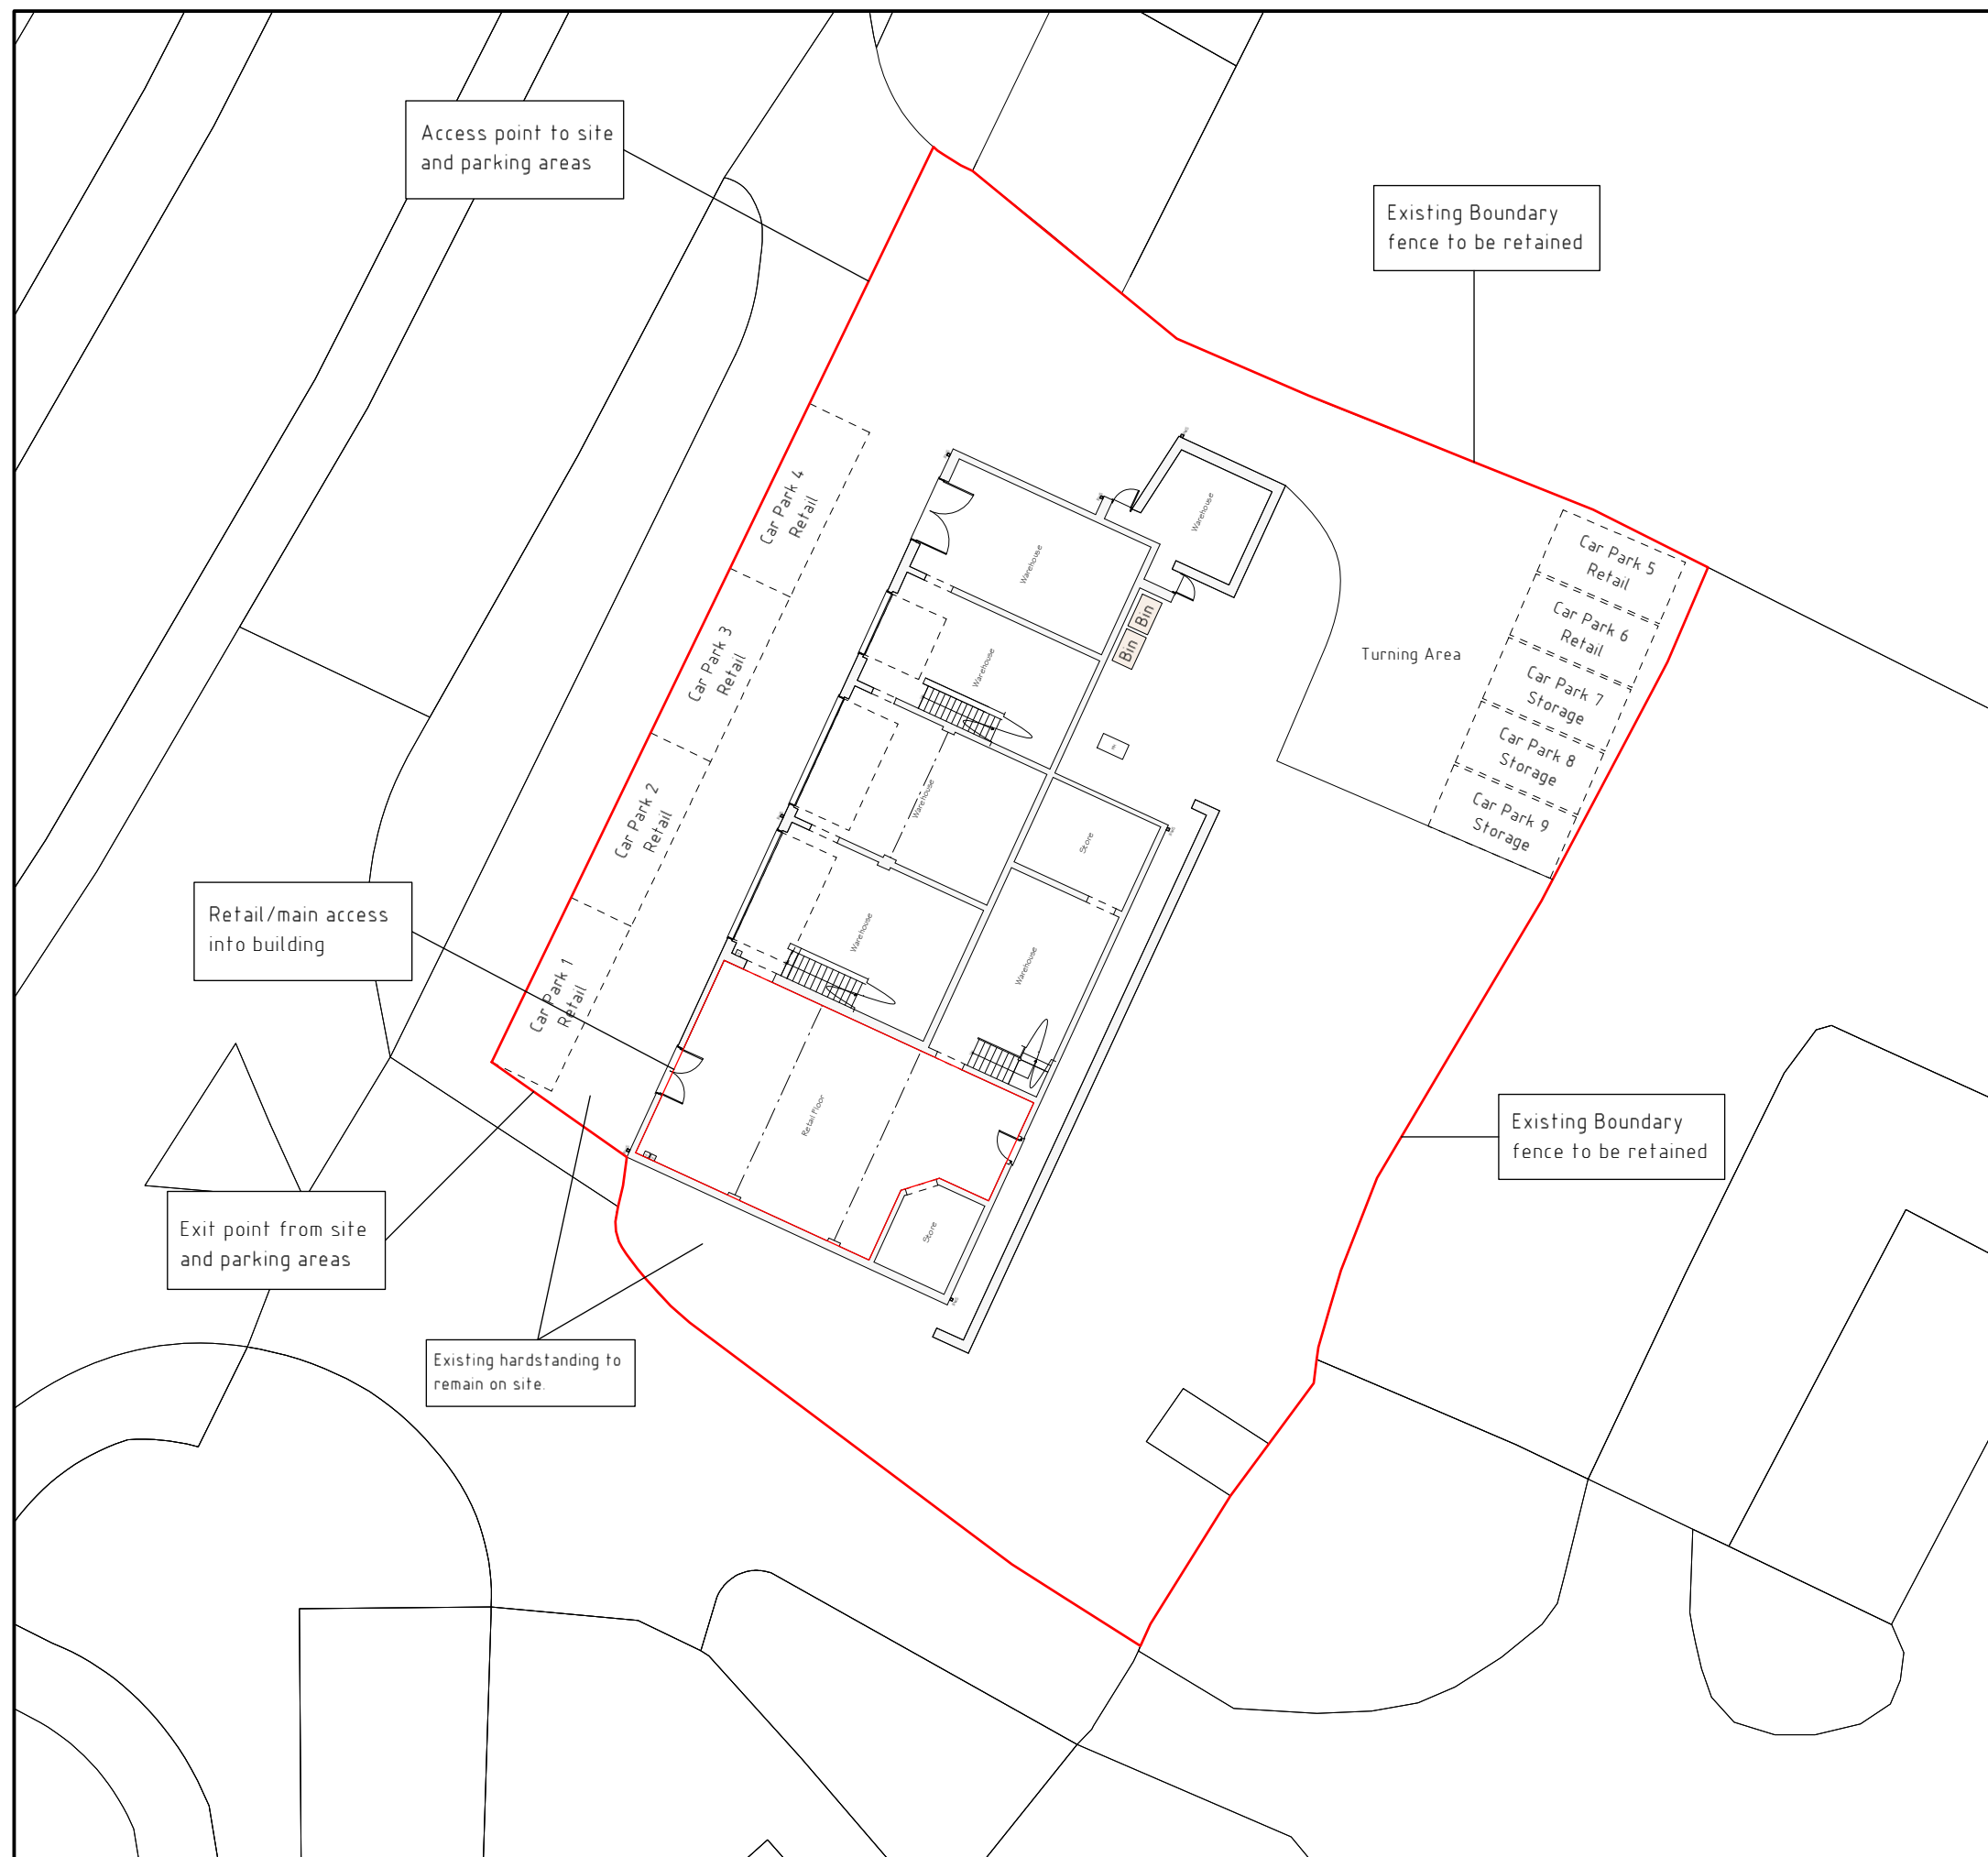

Landscaping
Soft

Any garden areas to front or rear of building to be laid to seed prior to completion, to provide a good quality grassed lawn.

Hard

Parking area and rear amenity to be existing hardstanding on site to provide good quality surface for occupants to satisfaction of the Local Authority and client.

Boundary Treatments.

Existing bondaries to remain as existing.

Rev	Date	Detail	Initial

Project:

Proposed change of use to,
Store 2, Bridge Road South,
Wrexham Ind Est,
LL13 9PS

Title: Landscaping Plan

Scale: (A3)
1 : 250

Drawn By:
E.M.Jackson

Date:
March 2022

Drawing No:
J174/004

Sheet: _____ of _____

blueprint
architectural services



Office 3K4,
Redwither Business Tower,
Wrexham. LL13 9XT
Tel: 01978 356500
www.blueprintarchitectural.com

© copyright all rights reserved