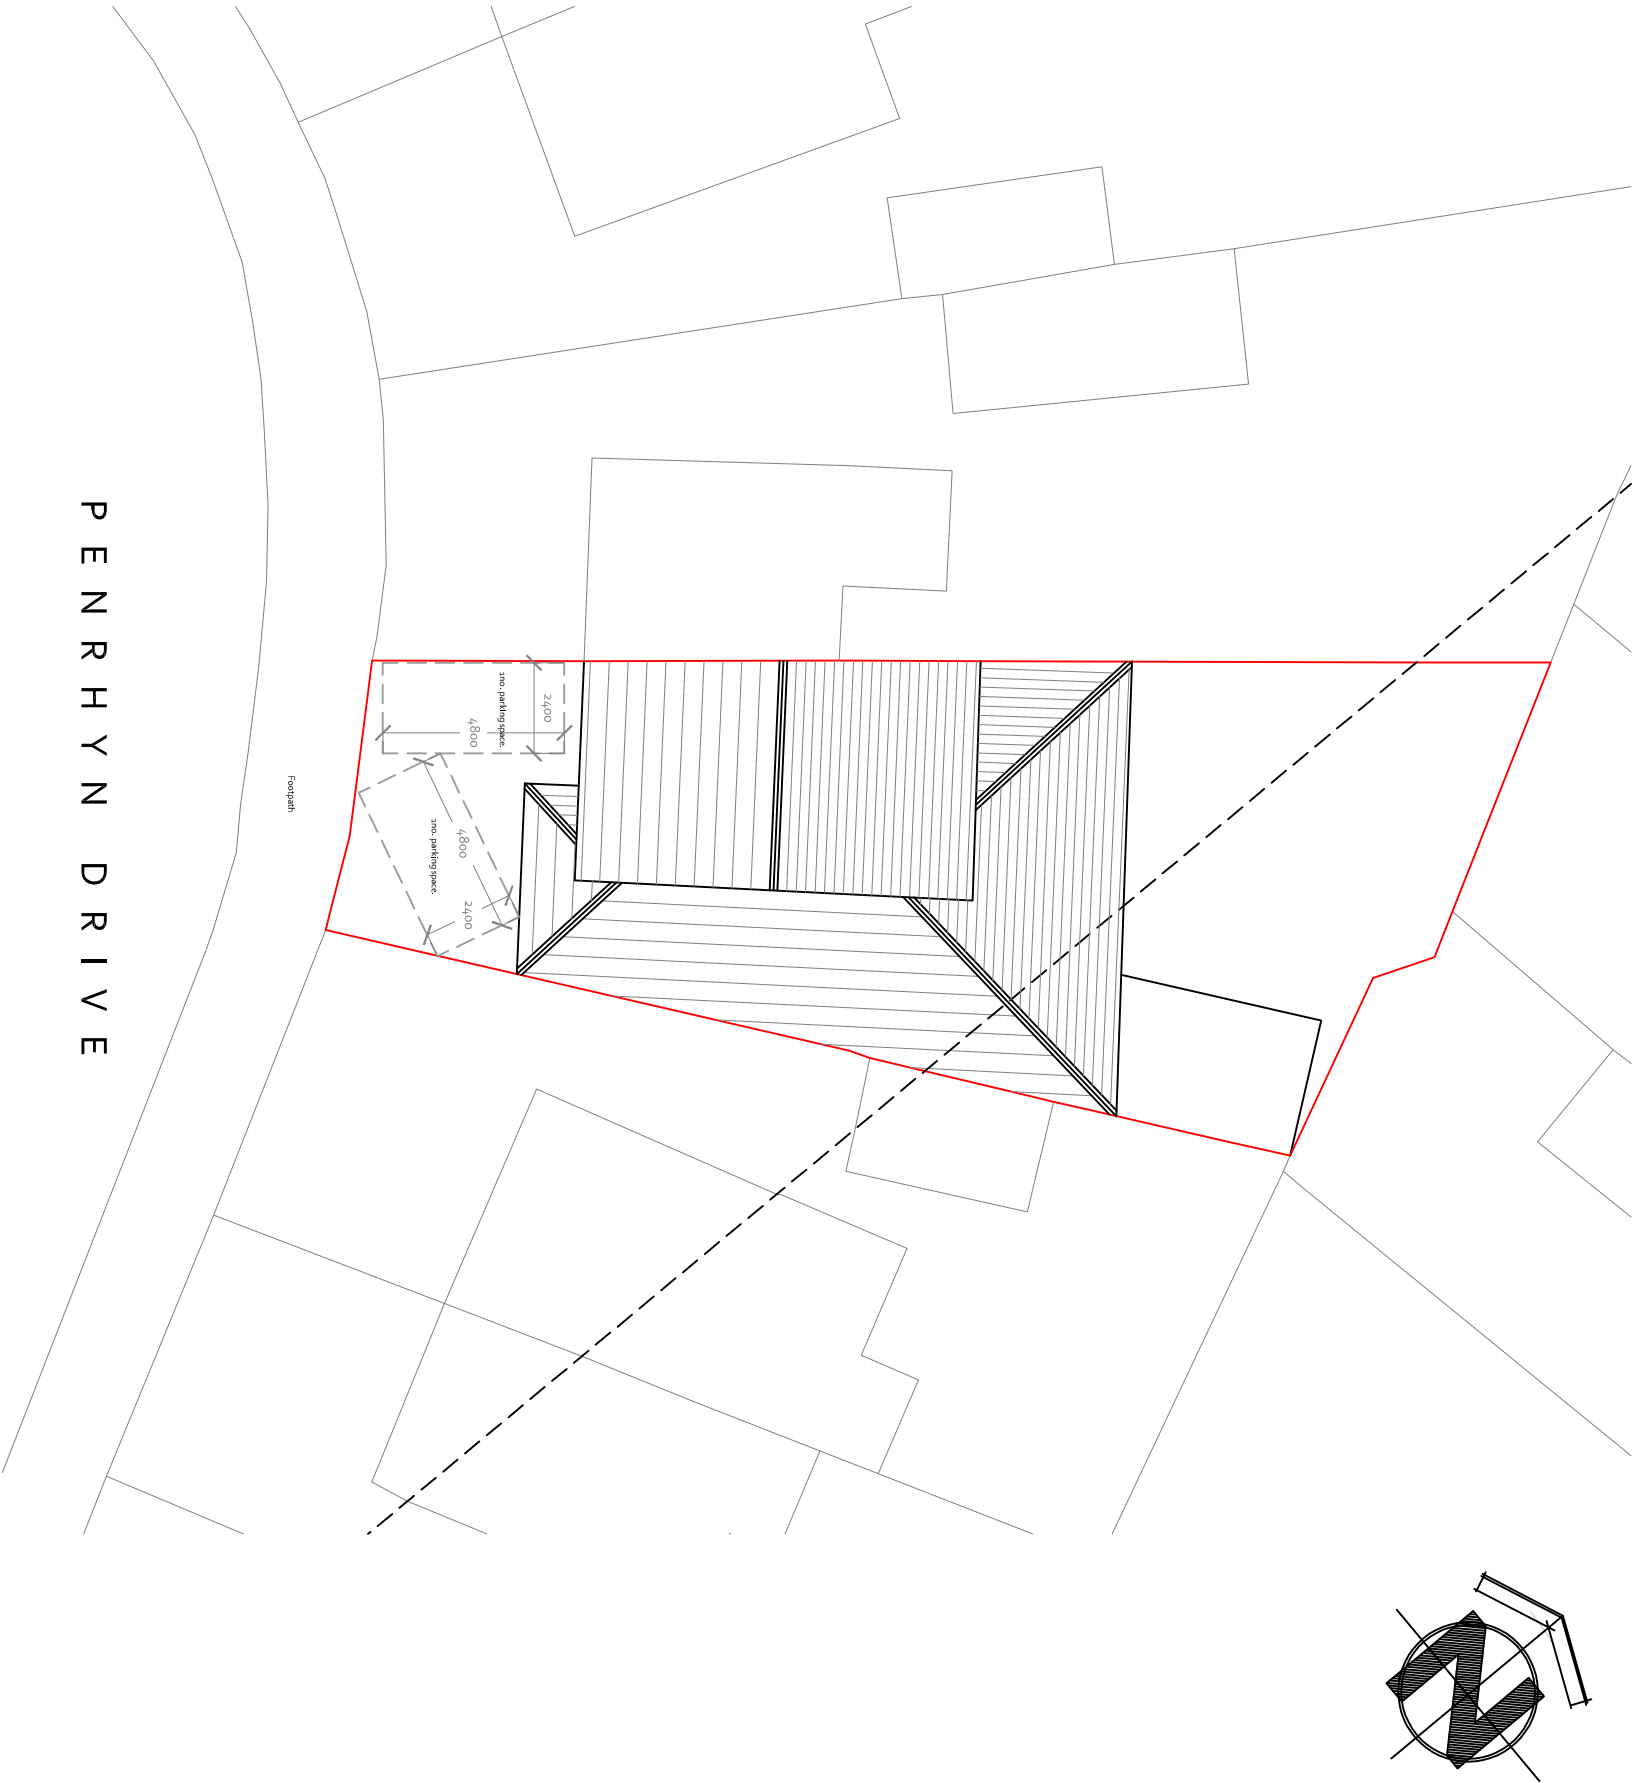


 DESIGN IN SAFETY 57 CHARLES STREET, BRYMBO, WREXHAM, LL11 5FL www.designinsafety.net david@designinsafety.net 07734097463 			
CLIENT: MR & MRS CUNNAH			
ADDRESS: 39 PENRHYN DRIVE, GWERSYLLT, WREXHAM, LL11 4LY			
DRAWING TITLE: PARKING PROVISION			
PROJECT NO: DIS_AD_0106	DRAWING NO: DIS_AD_0106_SK01		
SCALE AT A3: 1:200	DATE: 22/11/2021	REVISION: /	
All designs are the sole property of Design In Safety and may not be used without written agreement. Any discrepancies must be reported to Design In Safety for clarification. Do not scale off drawings. Site check dimensions are to be taken prior to works commencing.			