




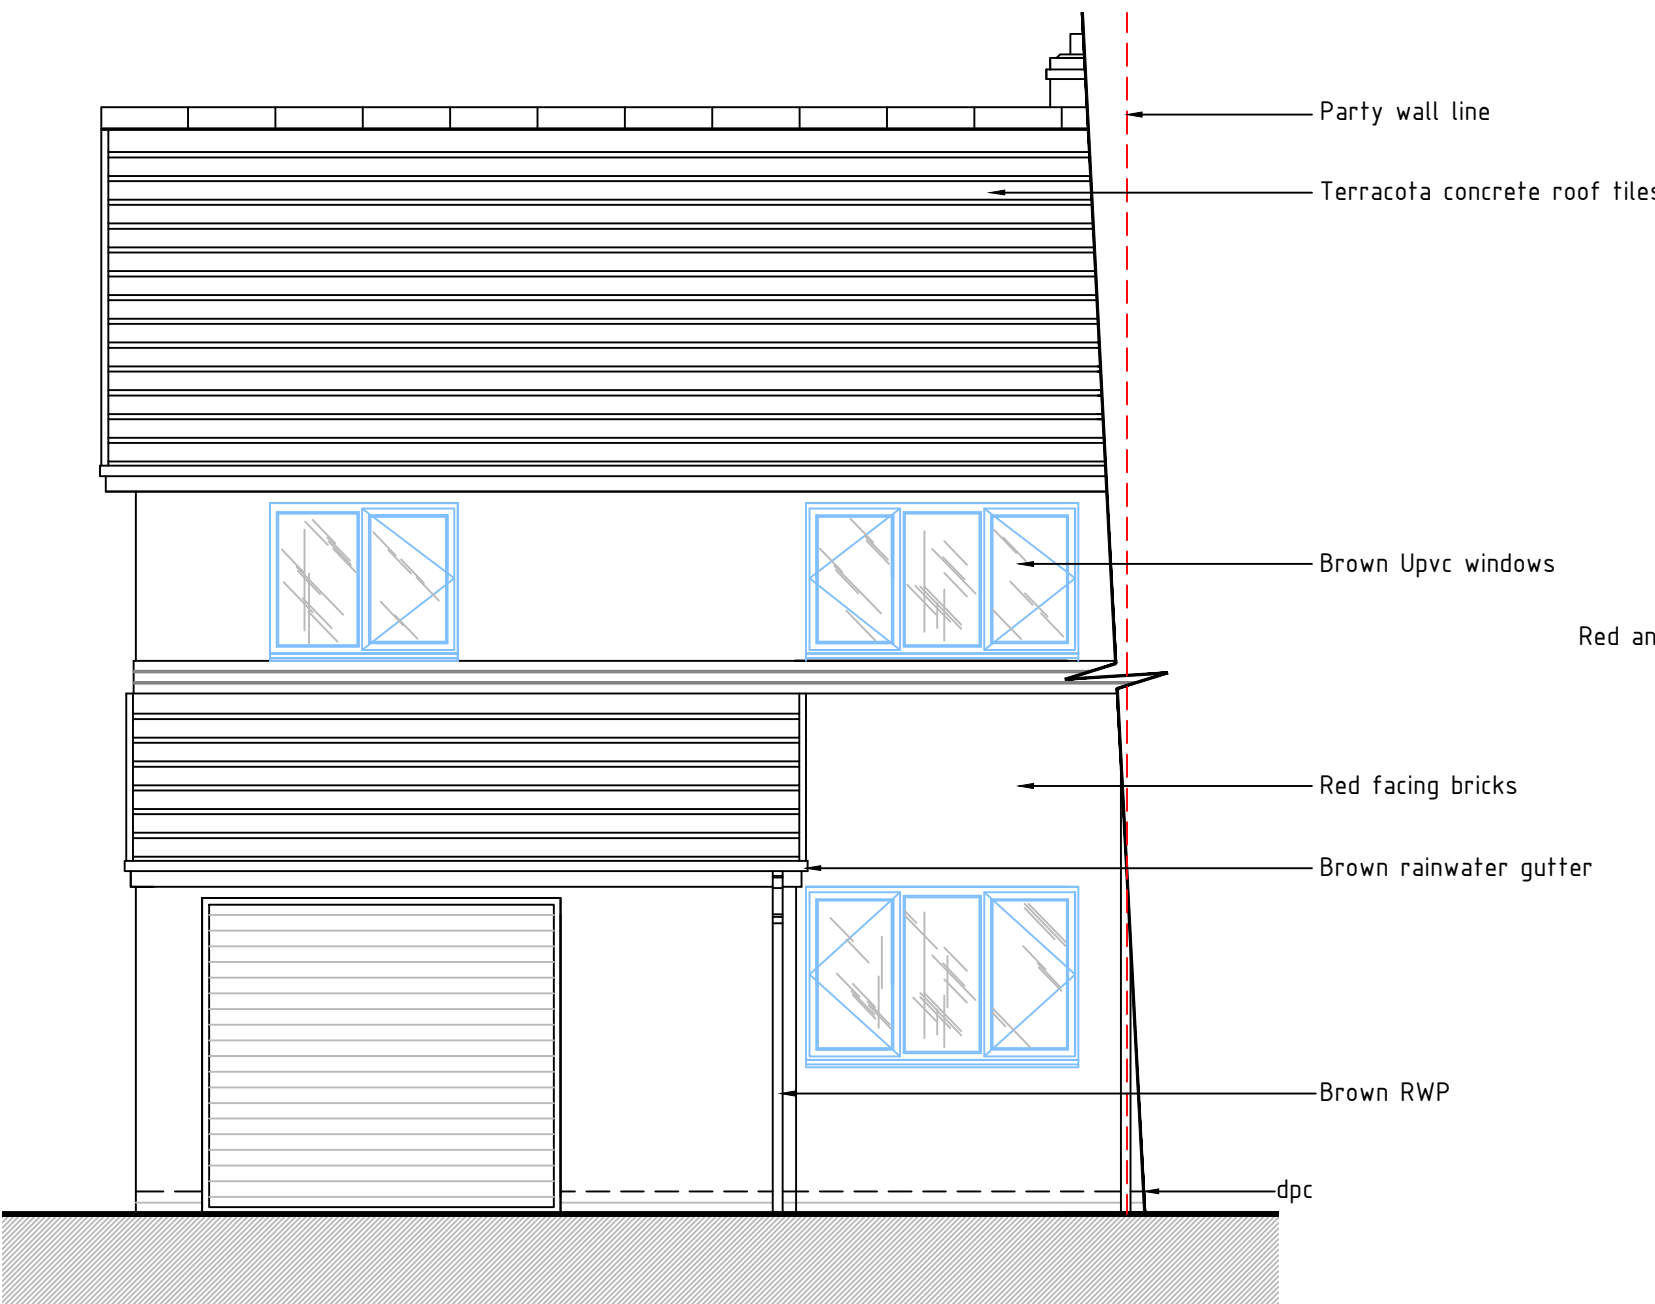


SOUTH ELEVATION - existing

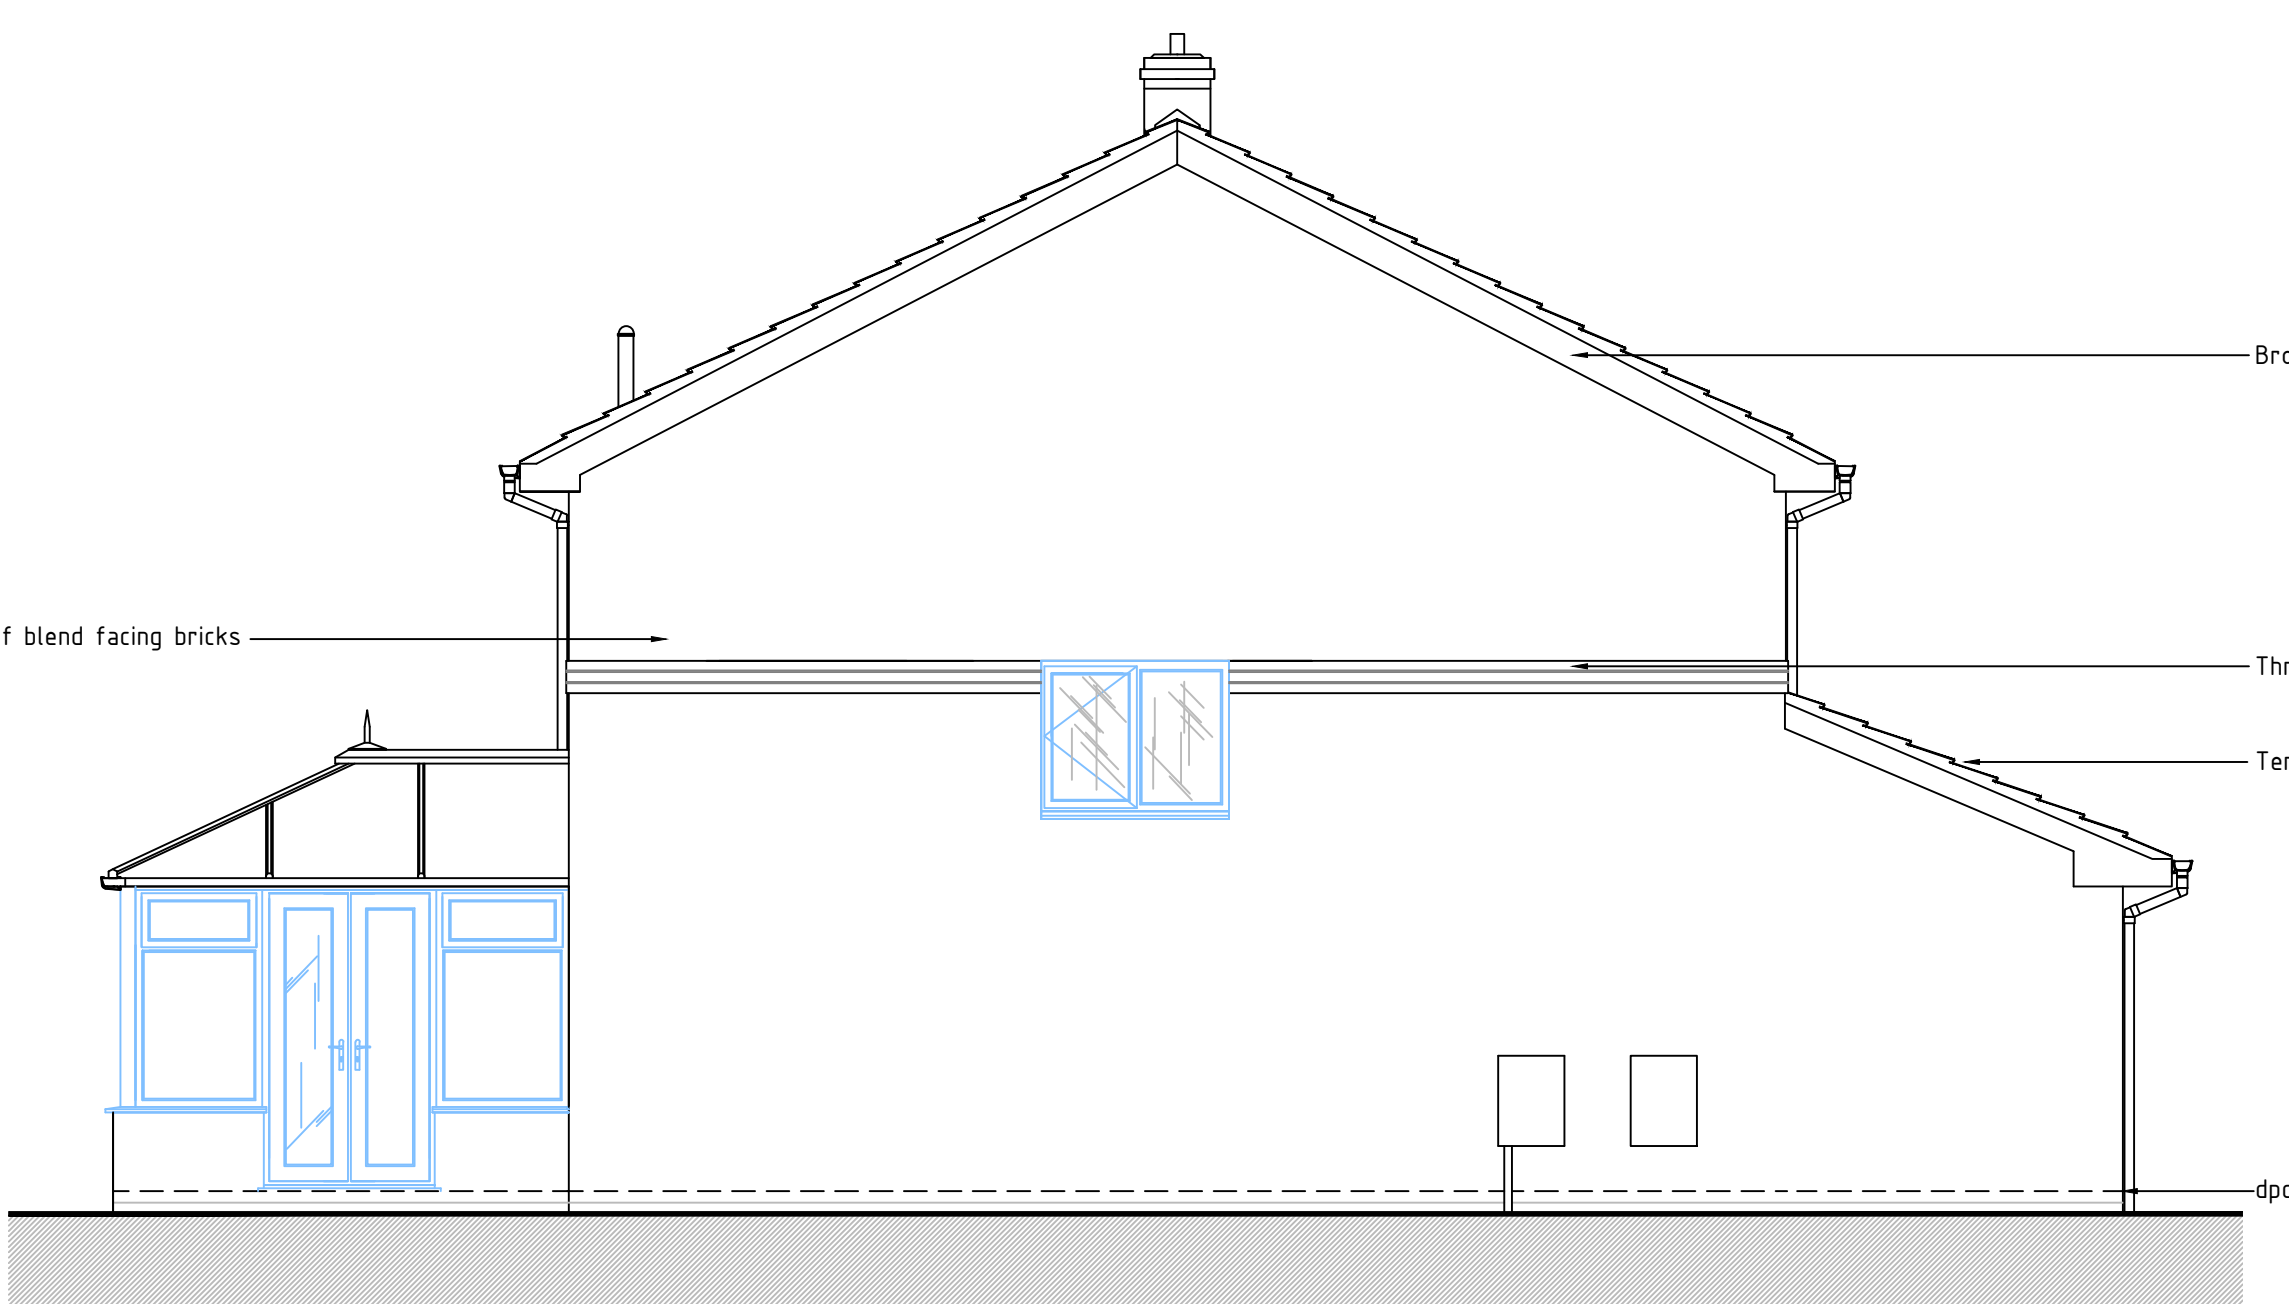


WEST ELEVATION - existing

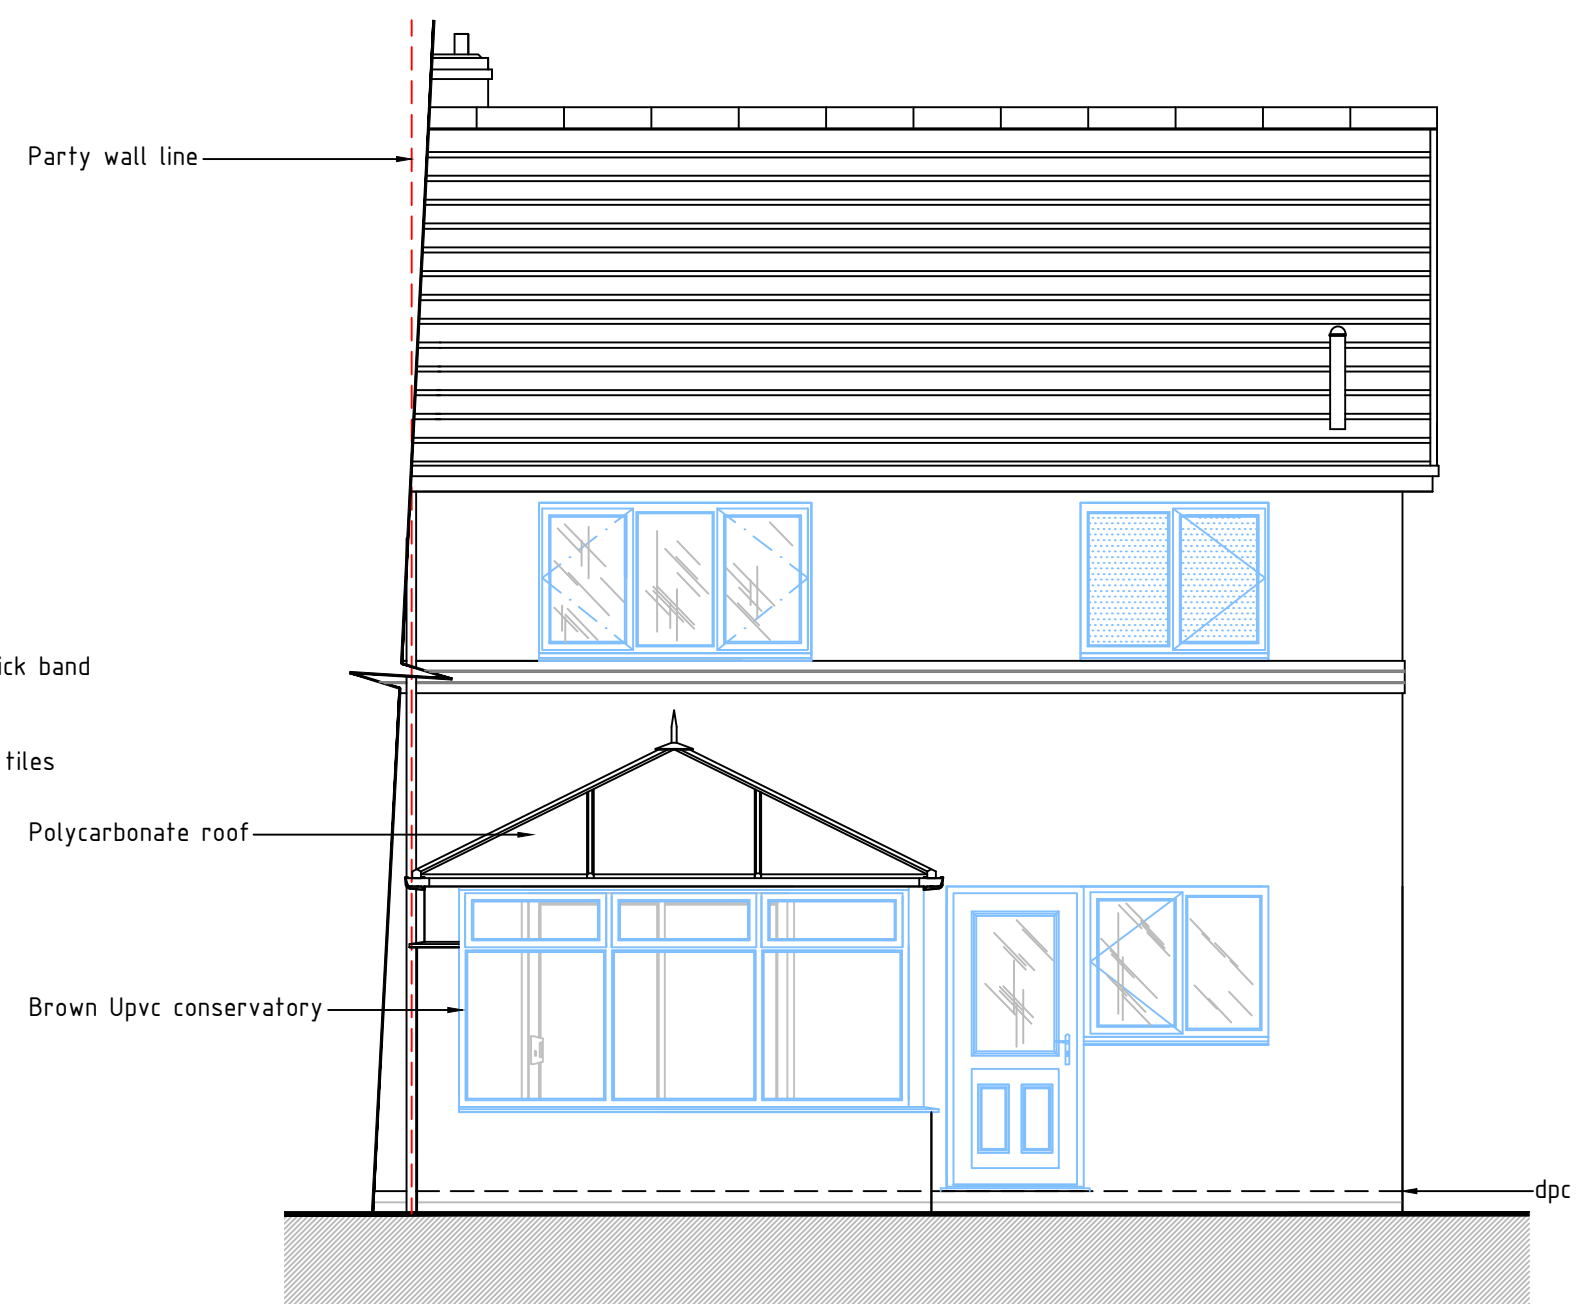


NORTH ELEVATION - existing

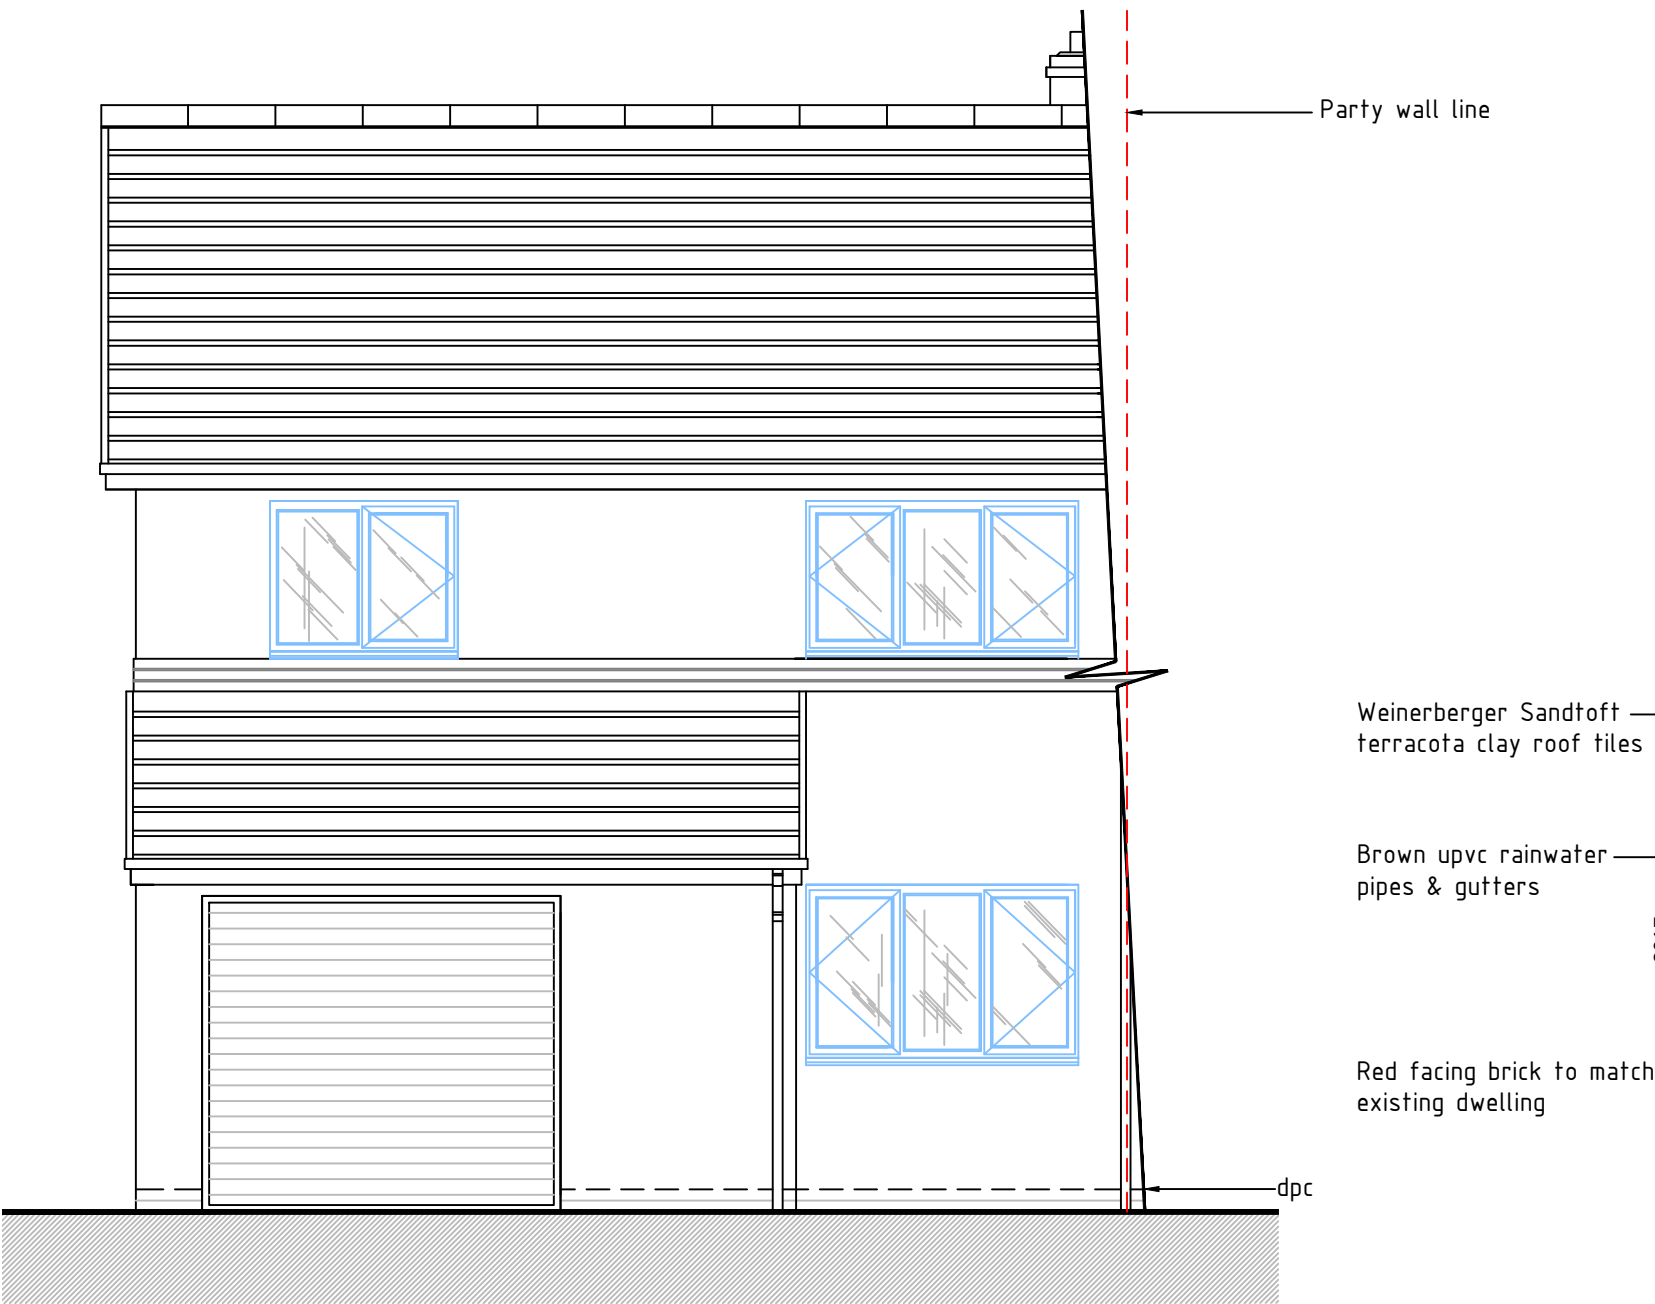


SOUTH ELEVATION - proposed

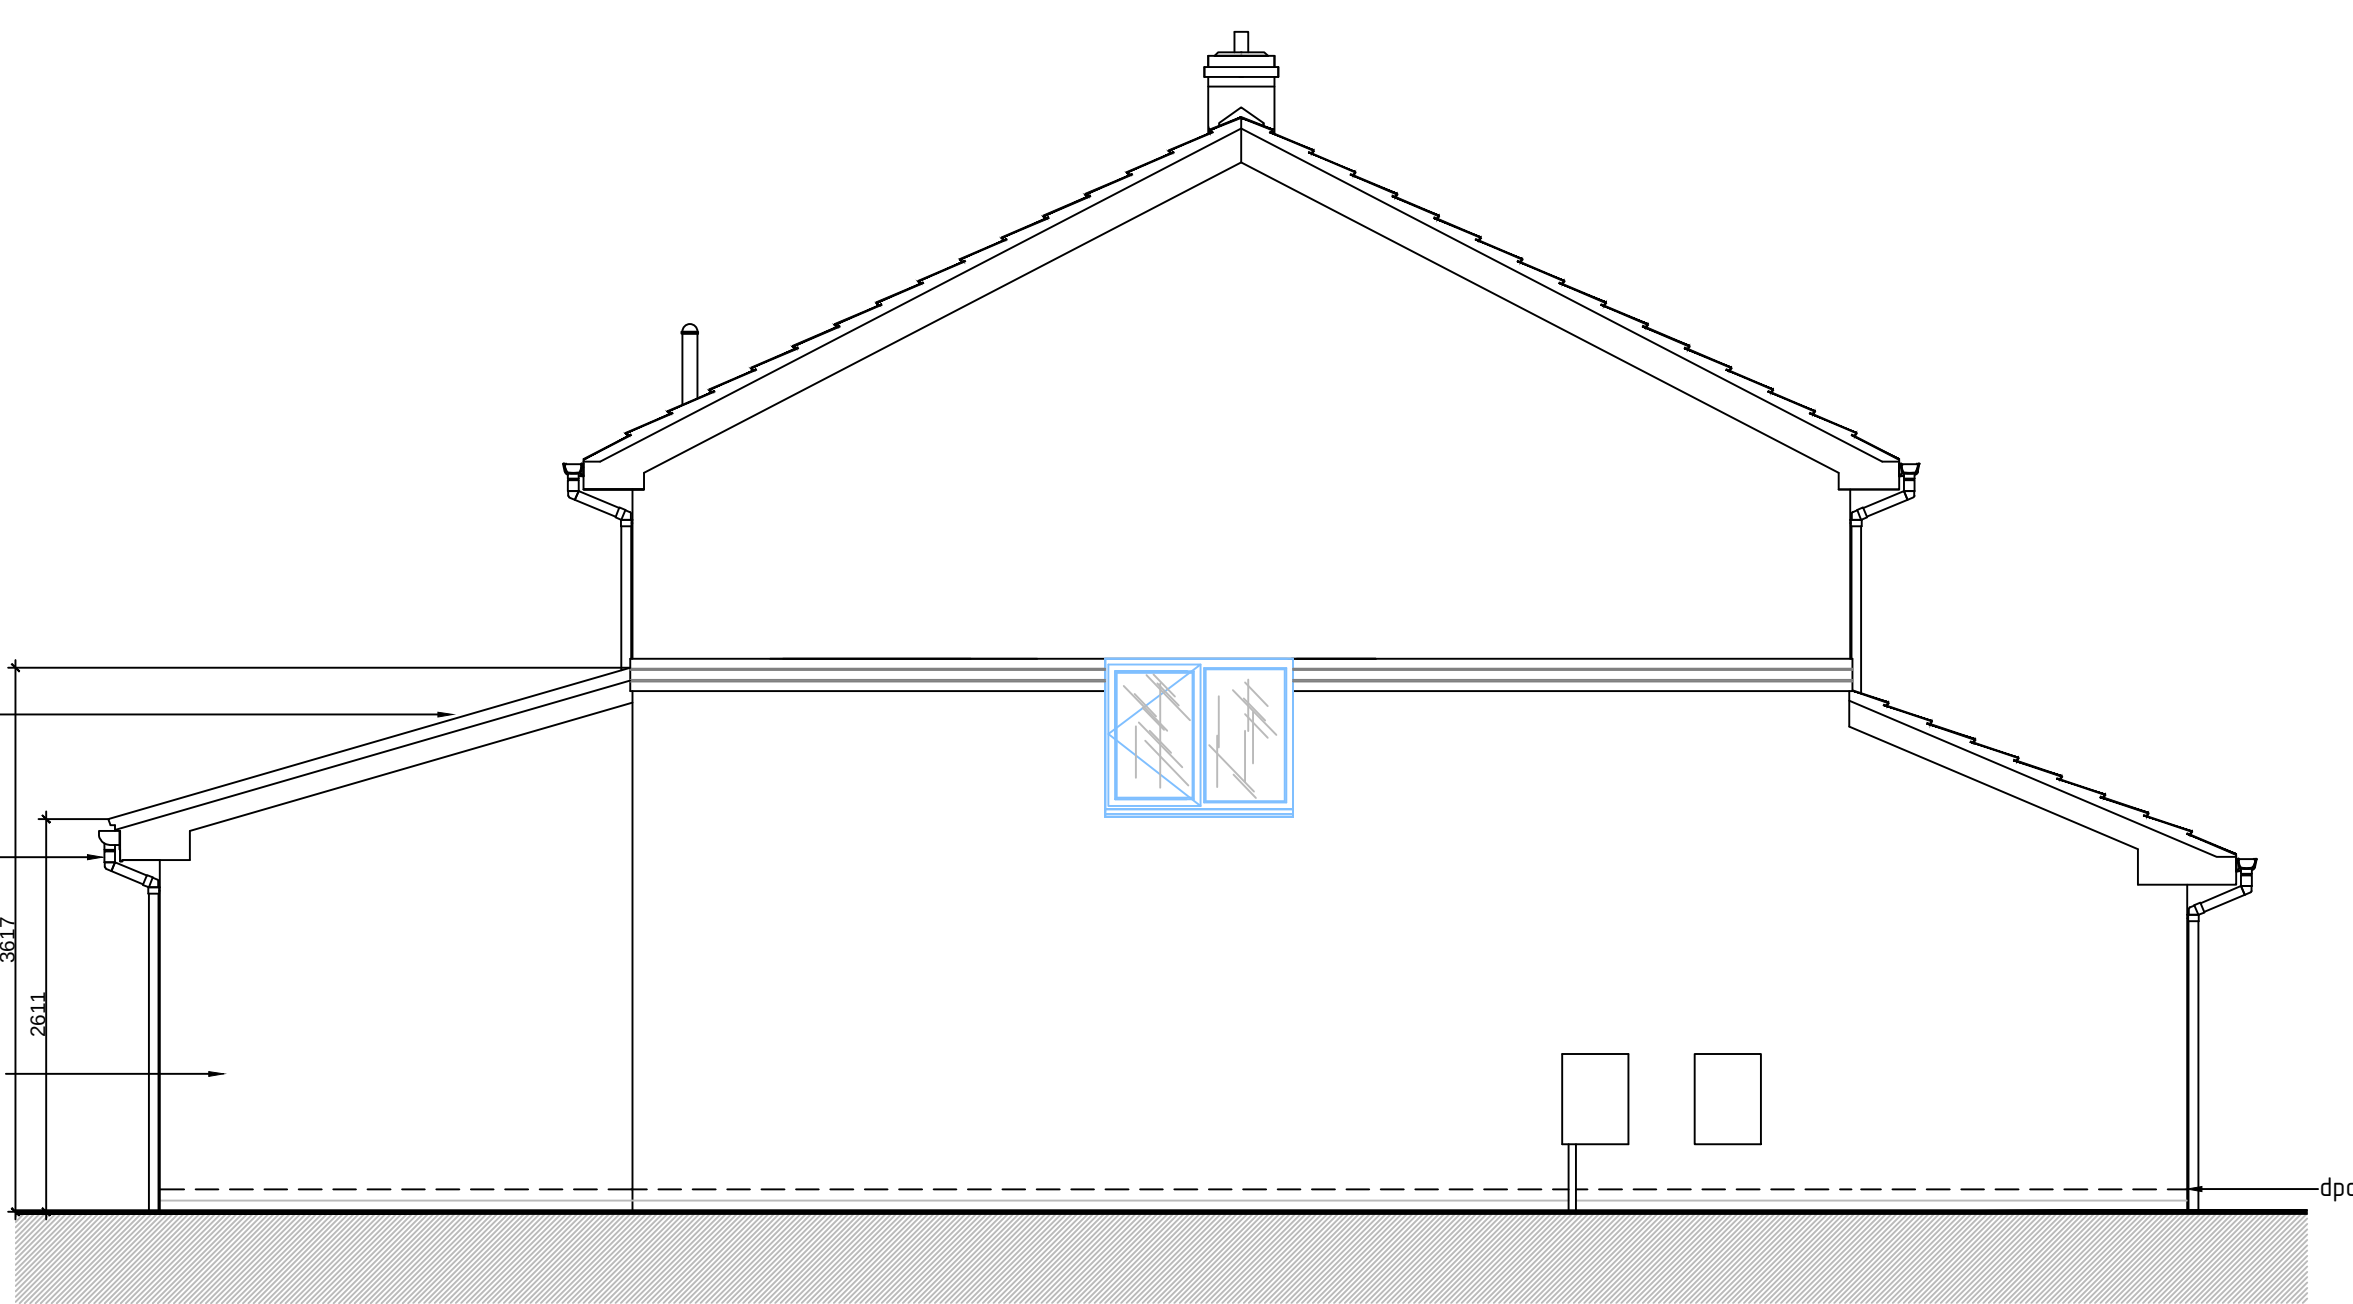


WEST ELEVATION - proposed

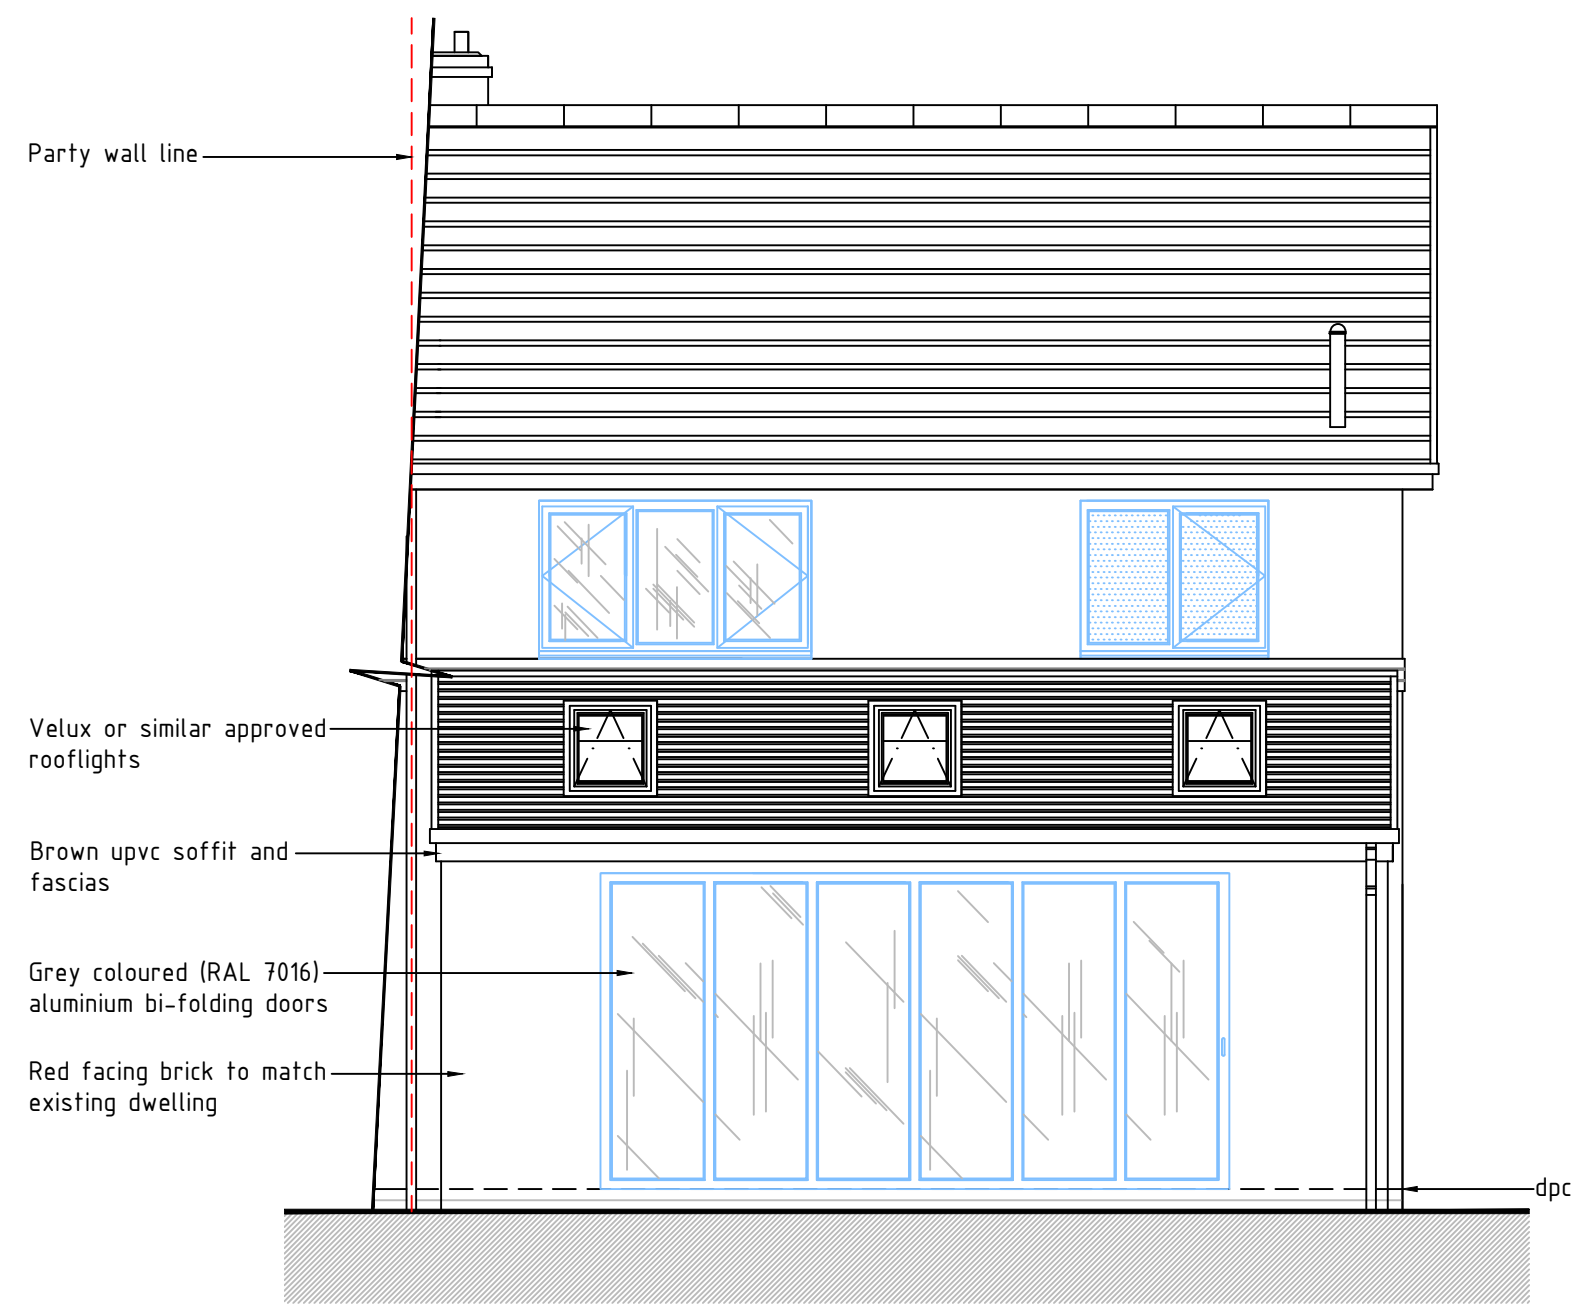


NORTH ELEVATION - proposed

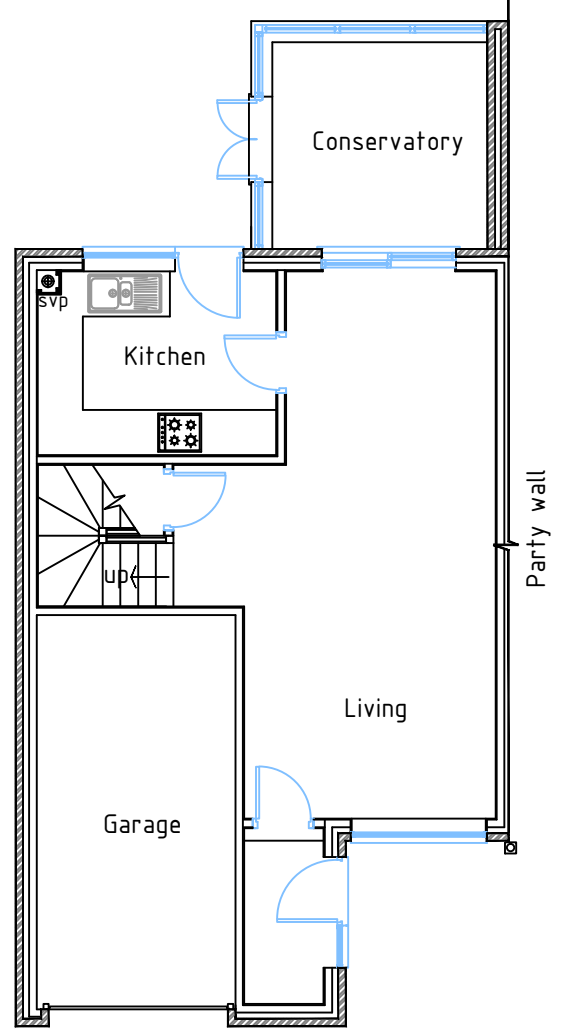


GROUND FLOOR PLAN - existing

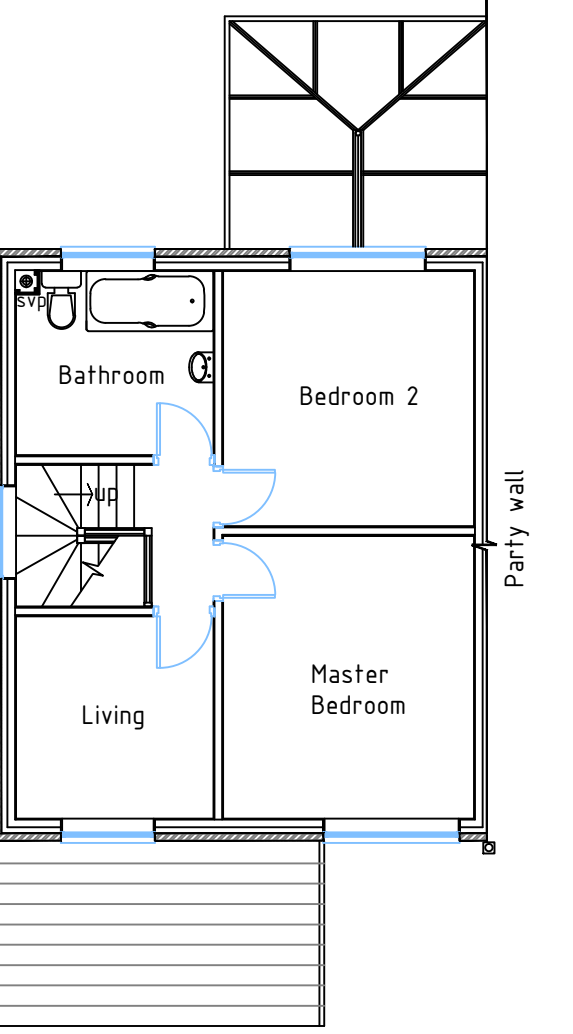

FIRST FLOOR PLAN - existing

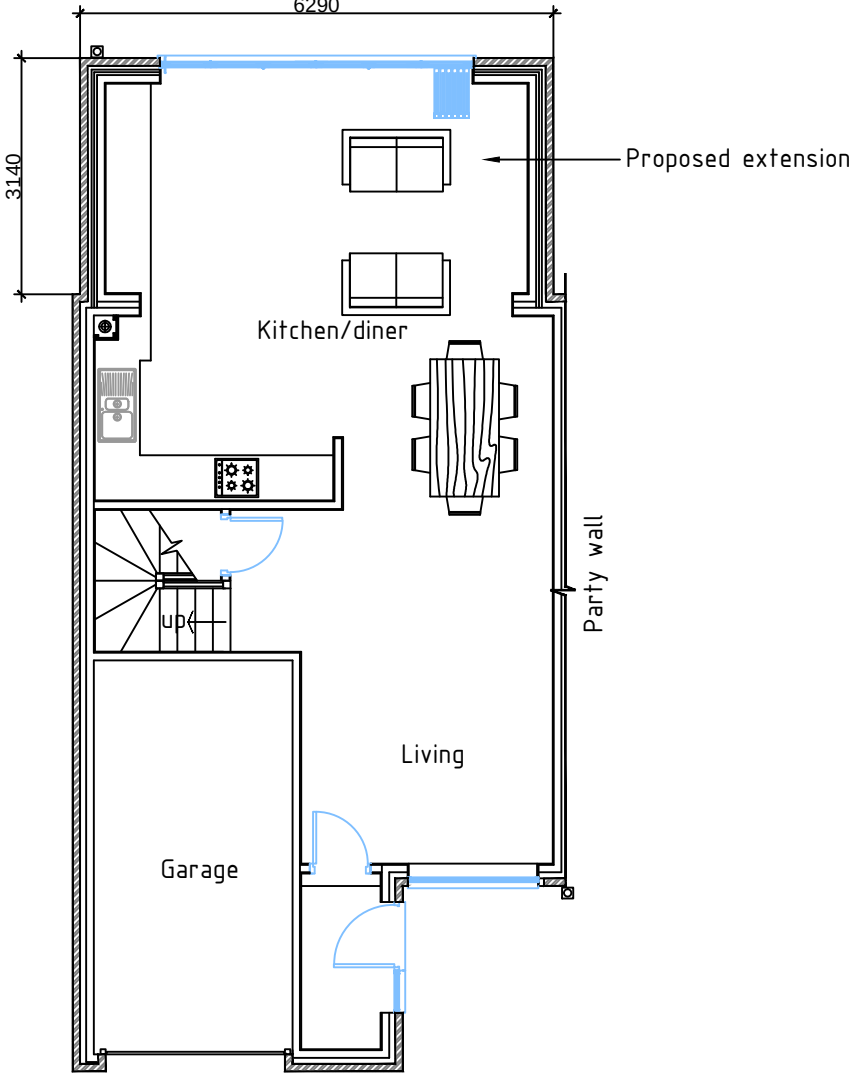

GROUND FLOOR PLAN - proposed

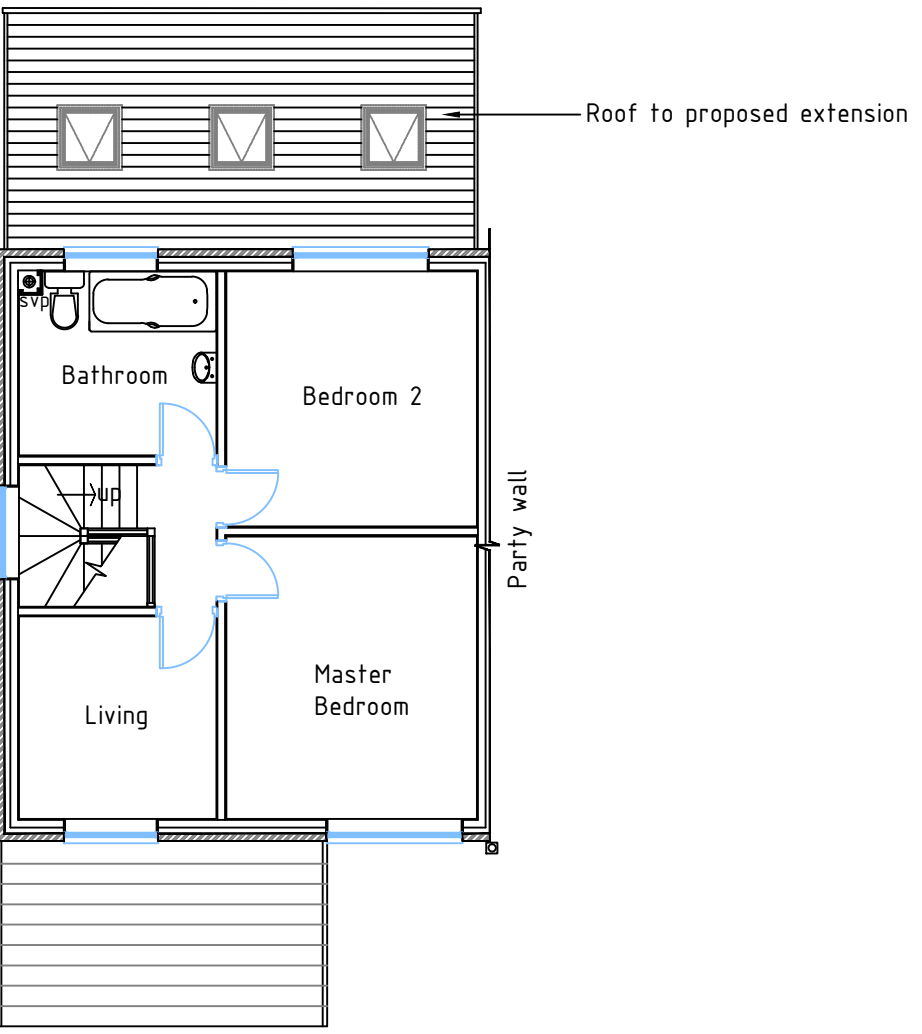

FIRST FLOOR PLAN - proposed

TOTAL INTERNAL FLOOR AREA OF
PROPOSED EXTENSION = 15.8M2