


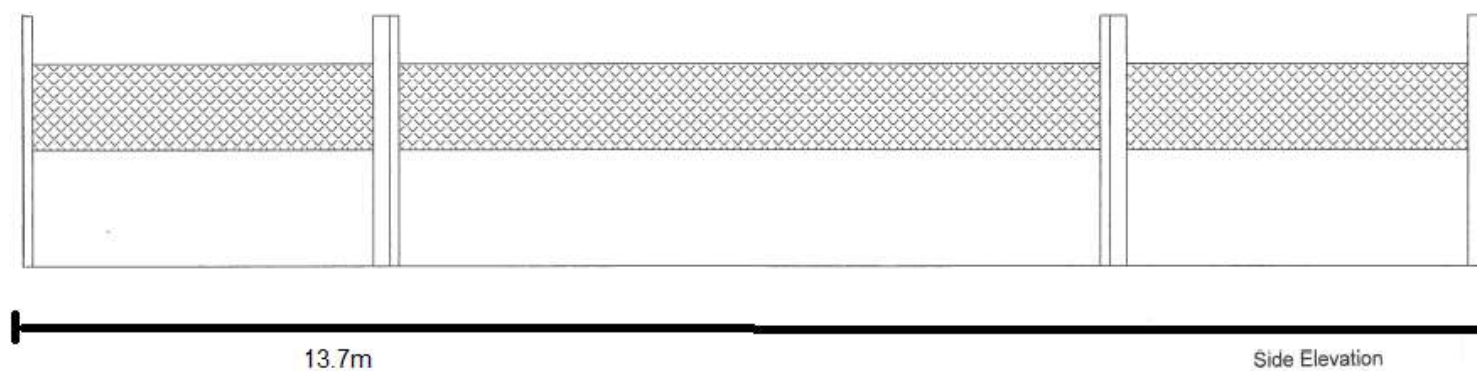

Carter Jonas City Road, London, EC2Y 5AR
020 7462 7100 T 020 7462 511444
carterjonas.co.uk

Client: **Wynnstay**
Project: **Old School House**

Title: **Horse Walker Plan**

Scale: **1:50** @A3 Date: **June 2021**

Drawn by: **ML** Dwg no: **RD41**