




AS PROPOSED 1:1000

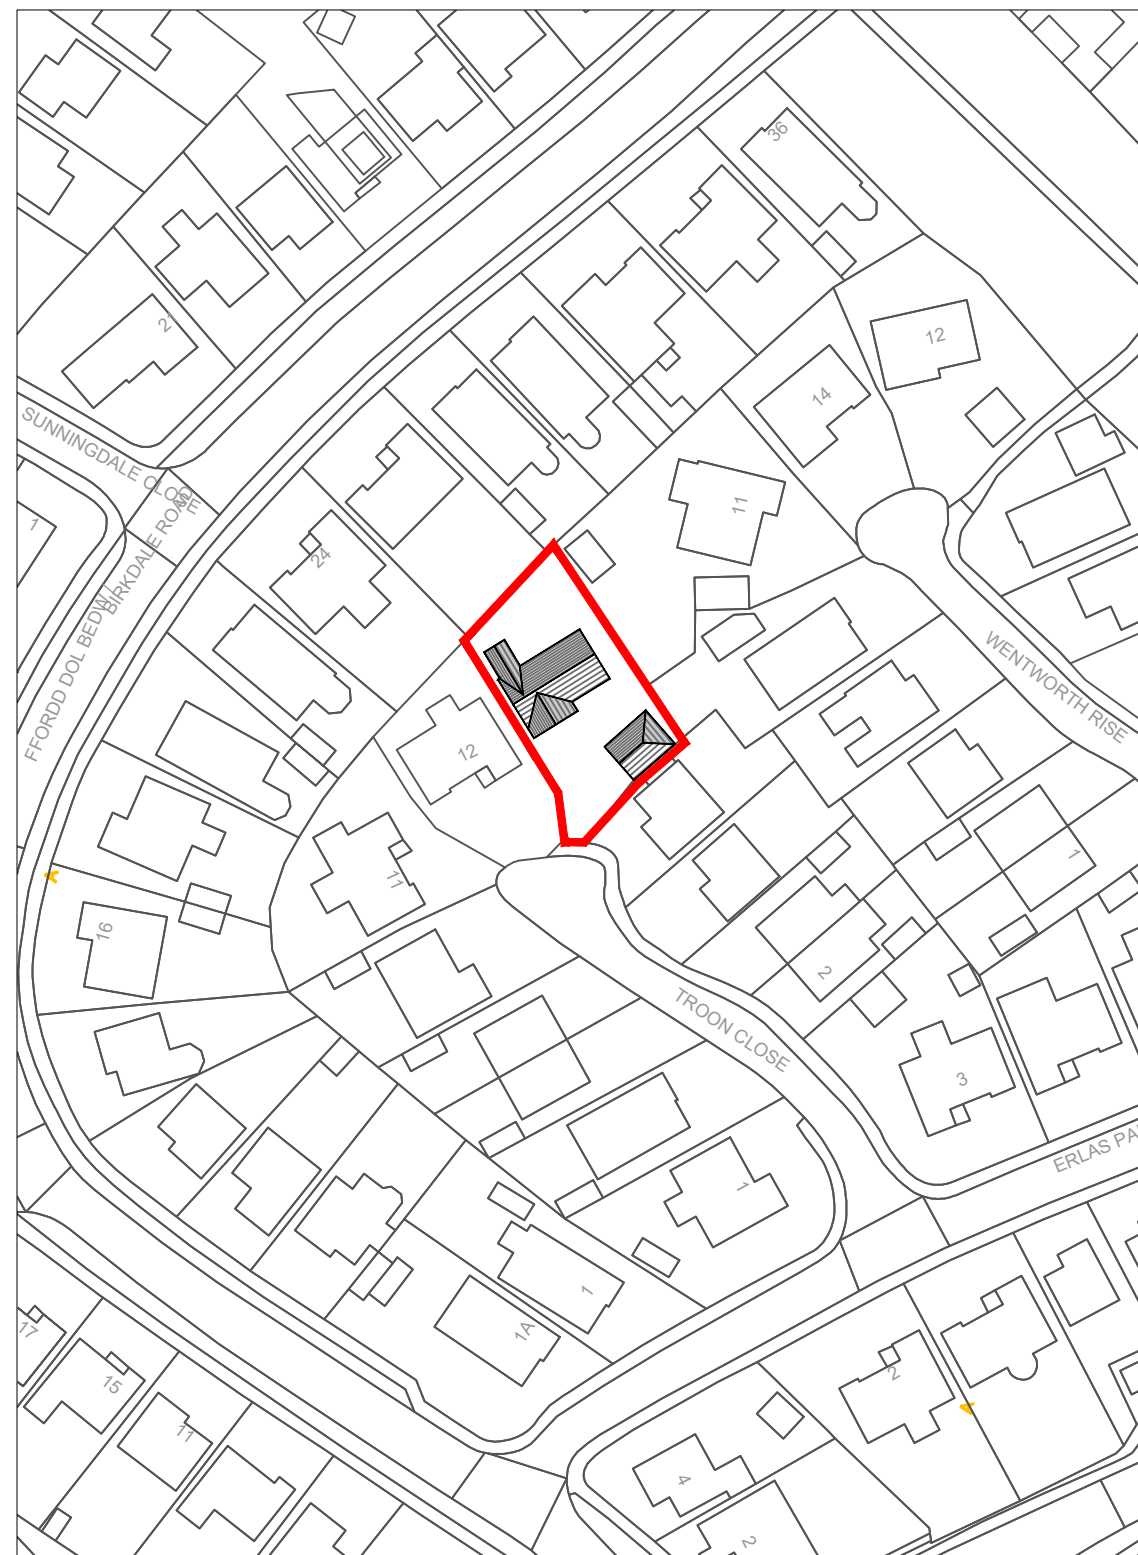

AS PROPOSED 1:500

CLIENT			
Mr & Mrs Jones			
PROJECT		PACK VERSION:	
10 Troon Close		-	
DRAWING TITLE			
Block Plan			
FOR CONSTRUCTION			
DRAWN	SP	CHECKED	AP
SCALE	1:500	DRAWING No:	REVISION:
DATE	APR 21	SK08	-
modusdesigns			