



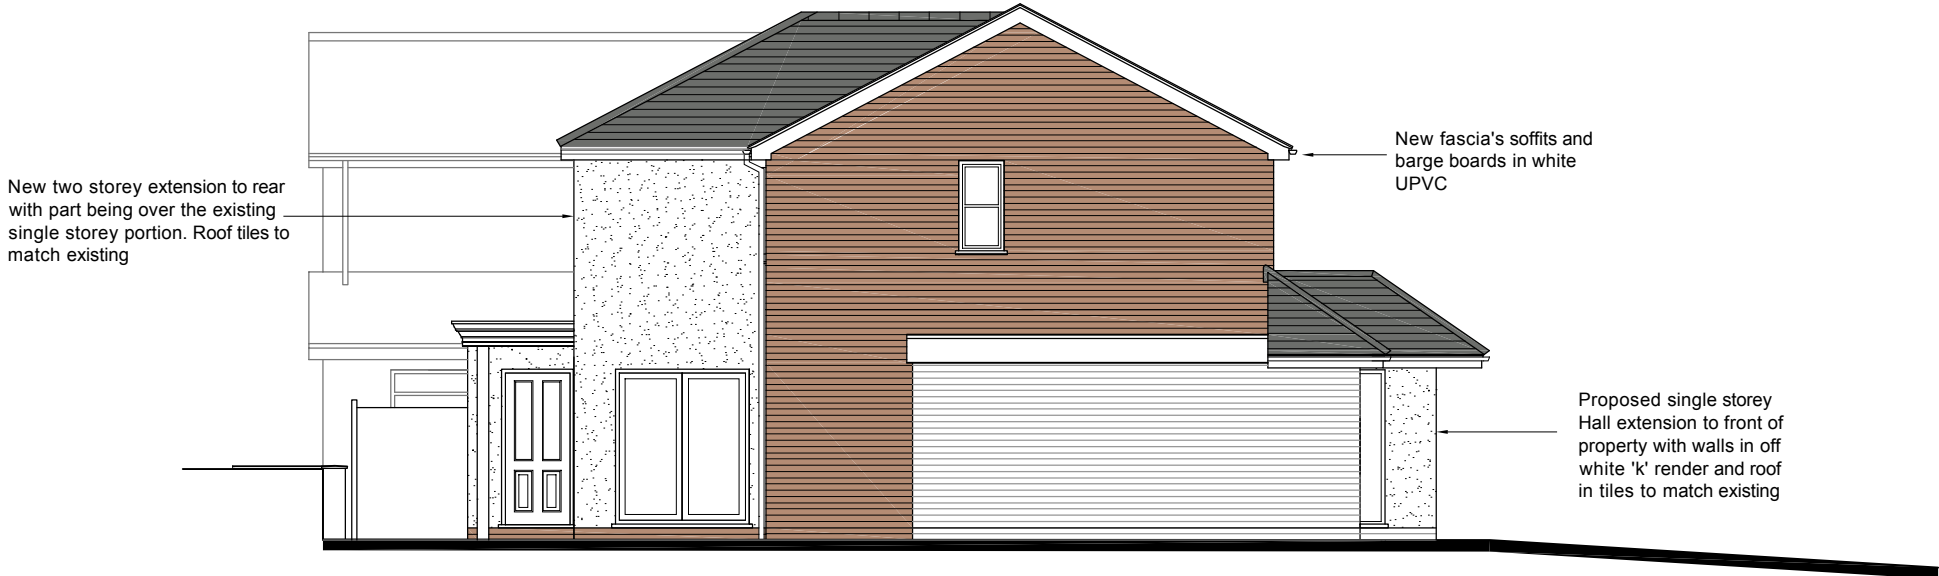

Proposed Side Elevation

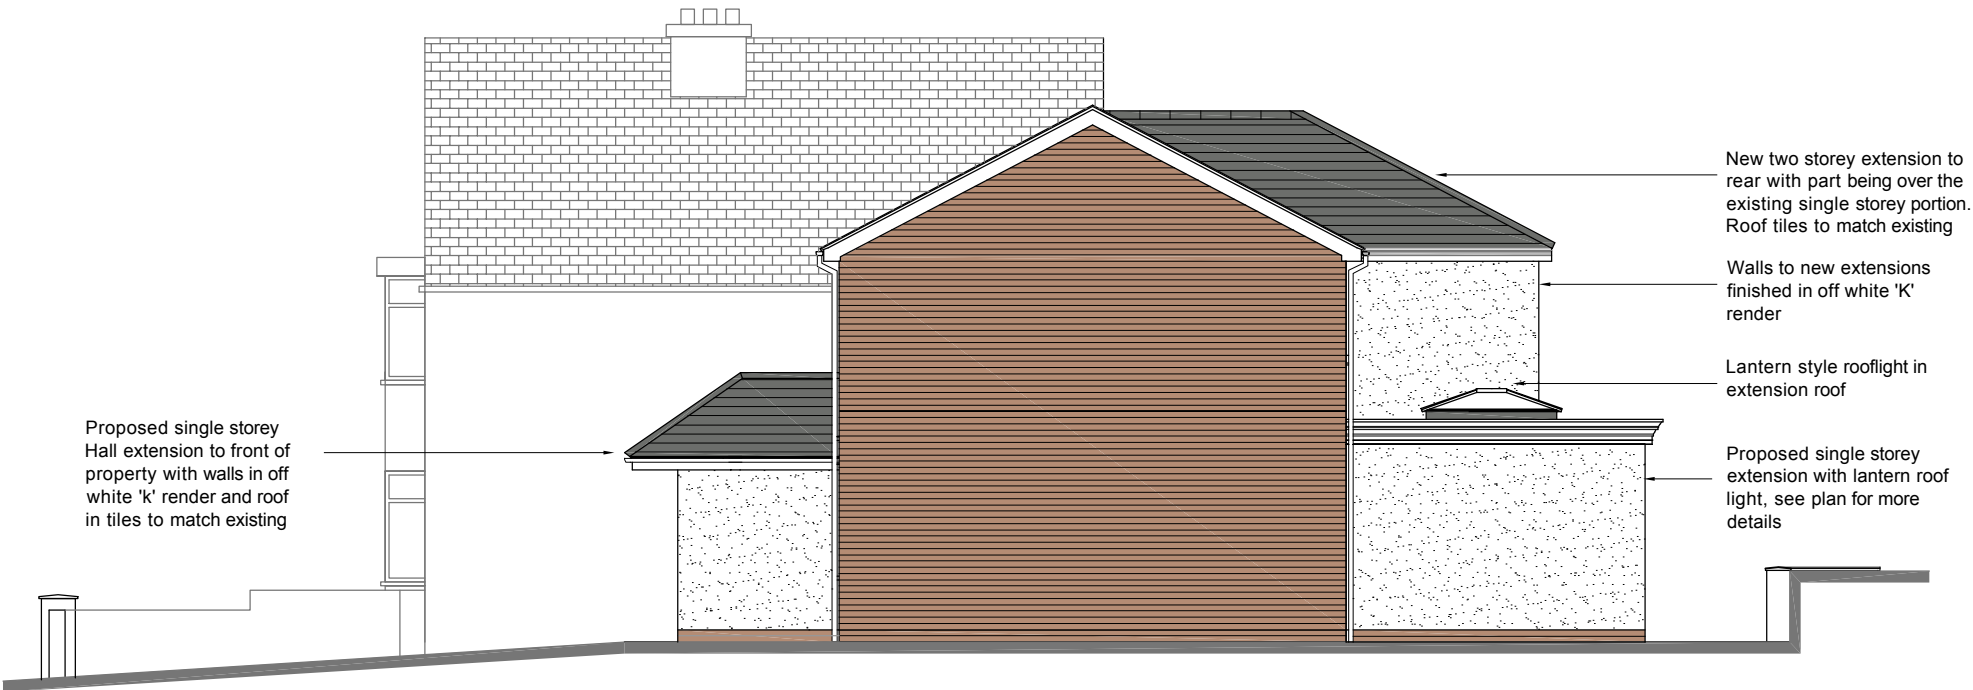

GENERAL NOTES:
Any discrepancy found between this and any schedule or specification must be referred back to the consultant before work is executed.
All dimensions to be checked on site.
This drawing must not be copied in whole or in part without the prior written permission of John Parry Jones

Client Name	Mr D Bailey and Ms J Hughes					
Project Name	Proposed Extensions and alterations at 12 Lawson Close, Wrexham LL					
Drawing title	Proposed Elevations					
Project No	drg.no	Rev.	Scales	Status		
678 - 02 - 22	08		1:100 @A3			



JOHN PARRY JONES



Tel: 01492 873042
Mail: 07778 636792
email: jparcad@gmail.com

1 Llwynon Terrace, Llandudno, Conwy, LL30 2QP