

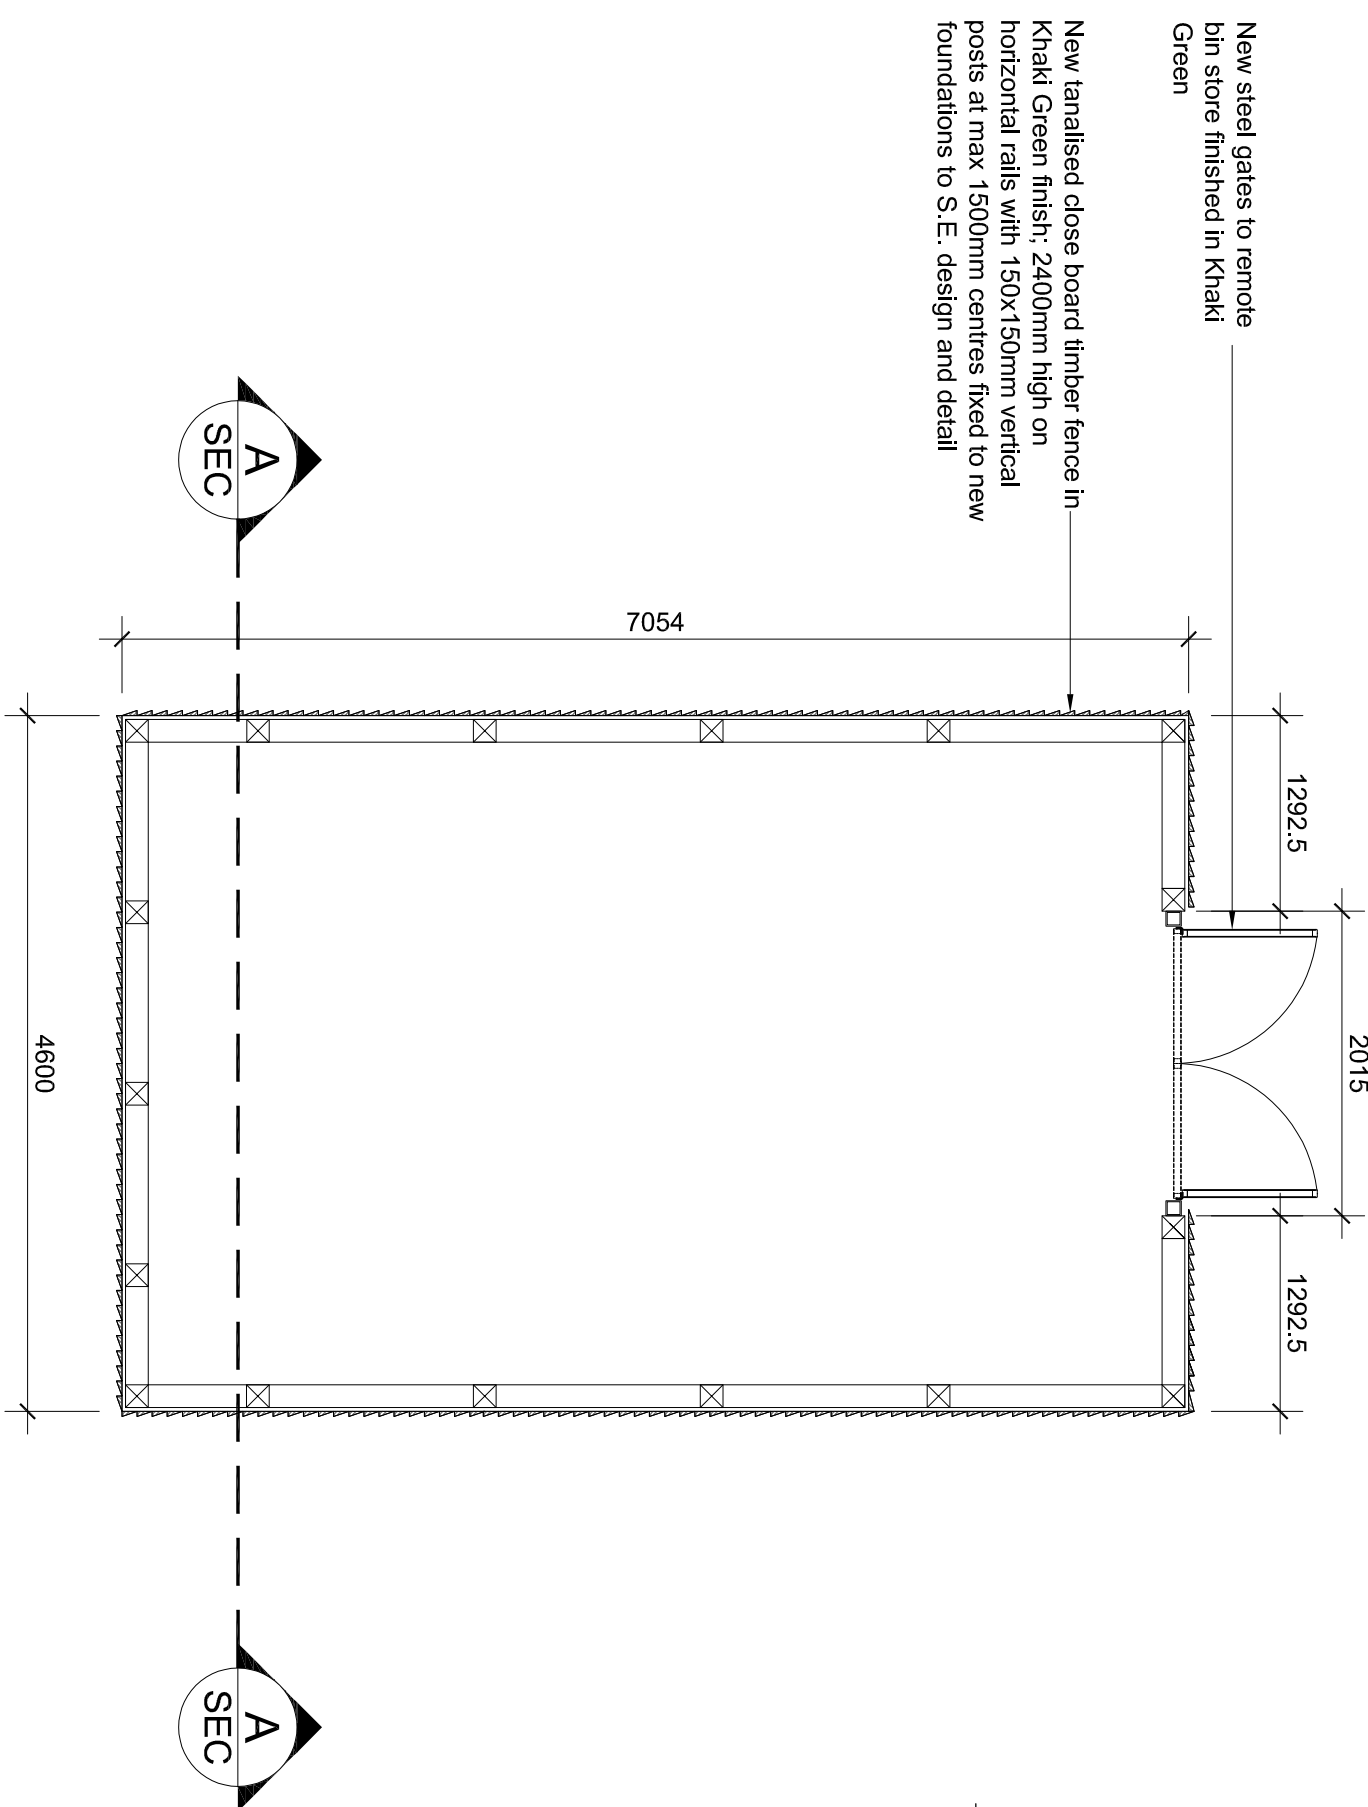
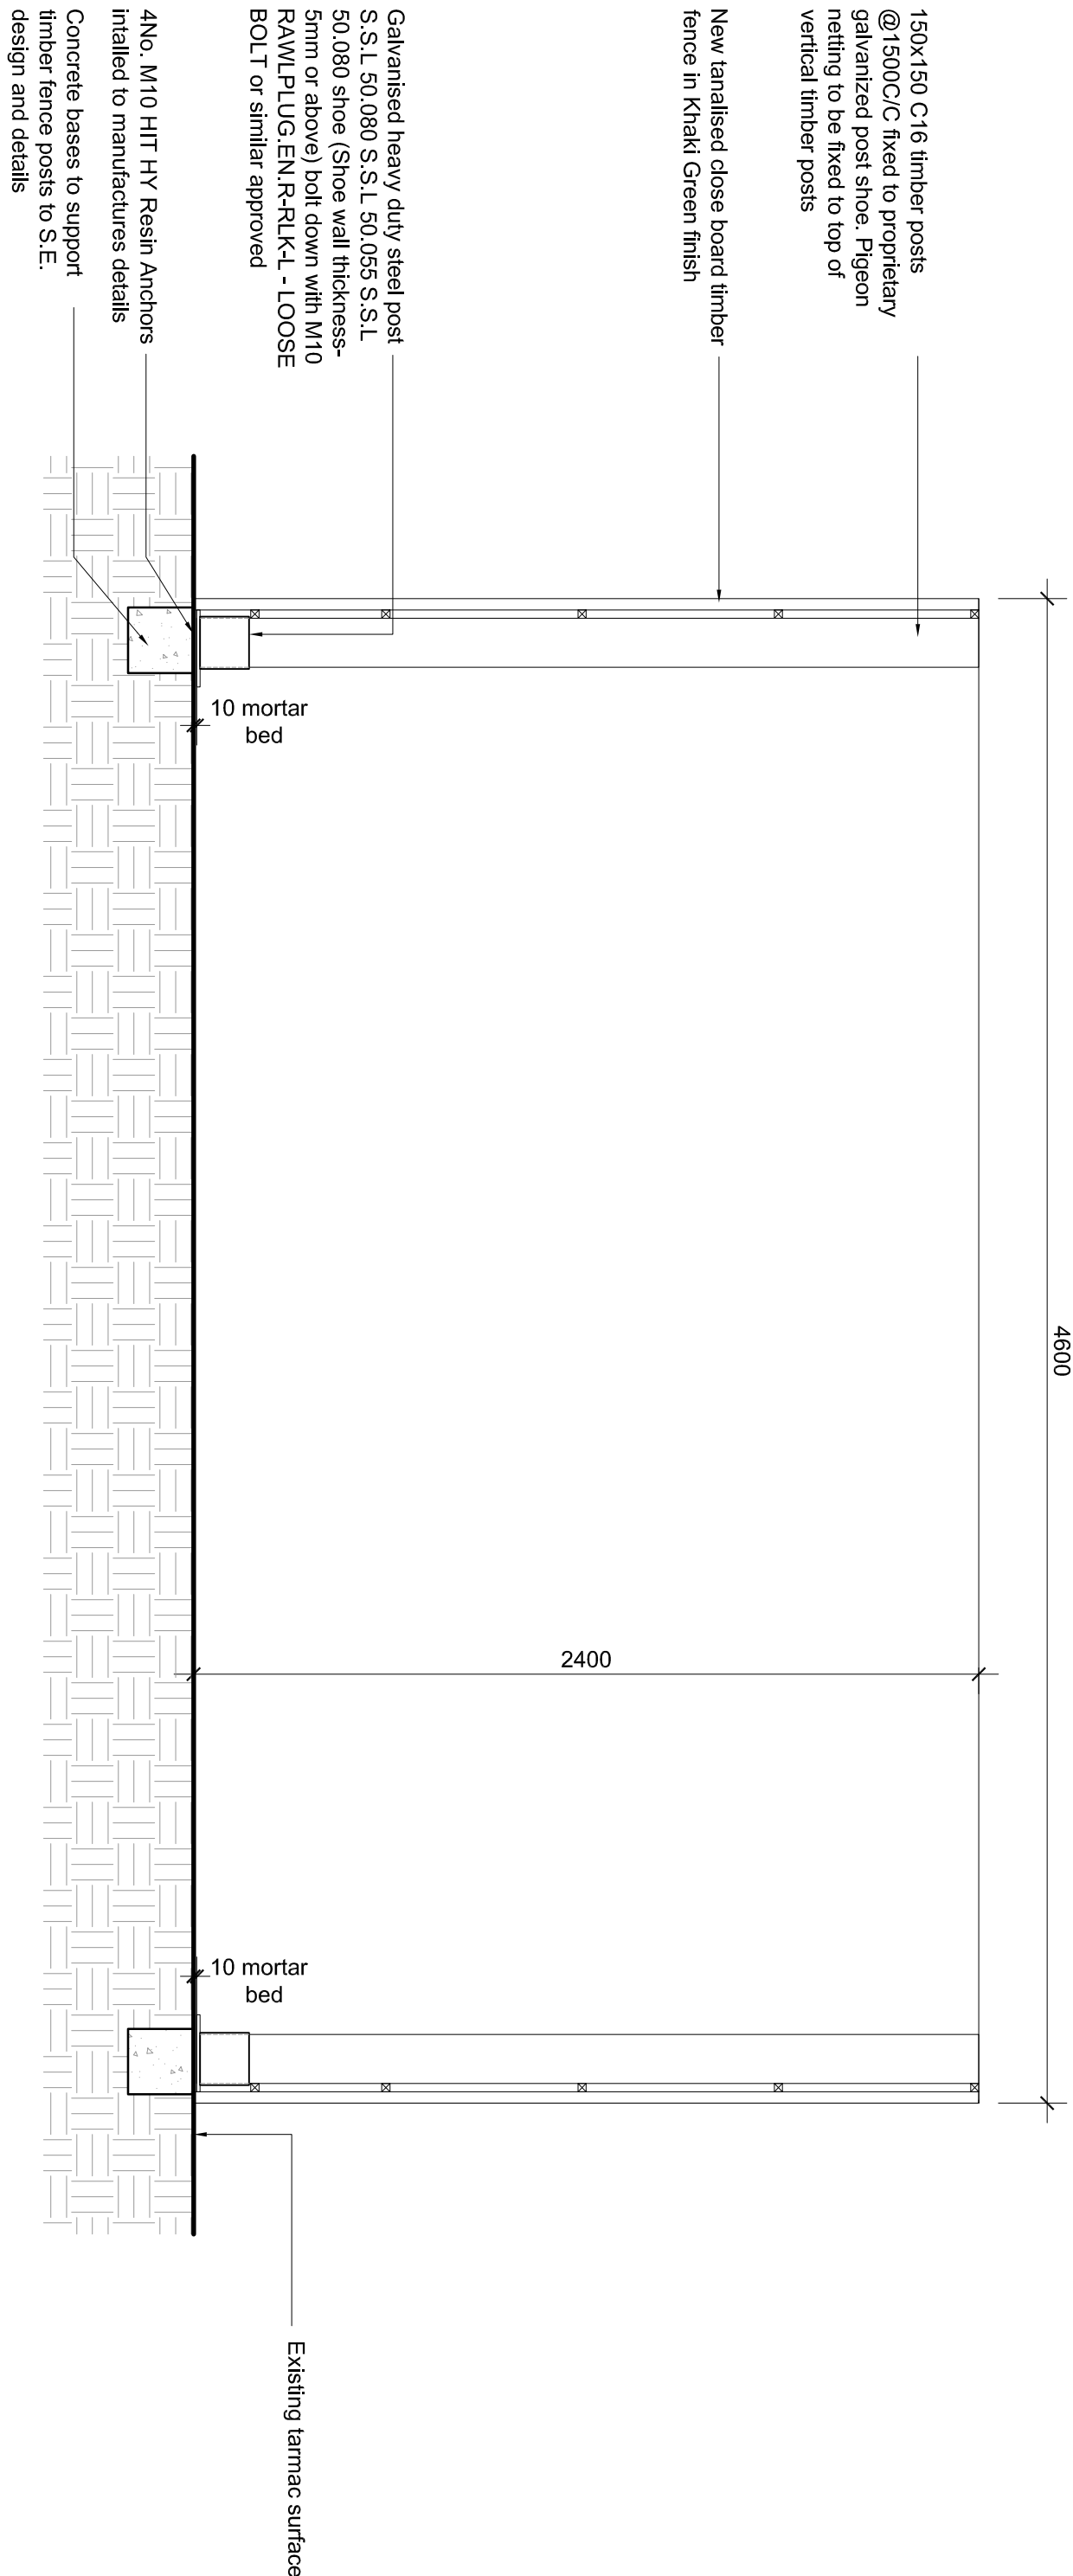


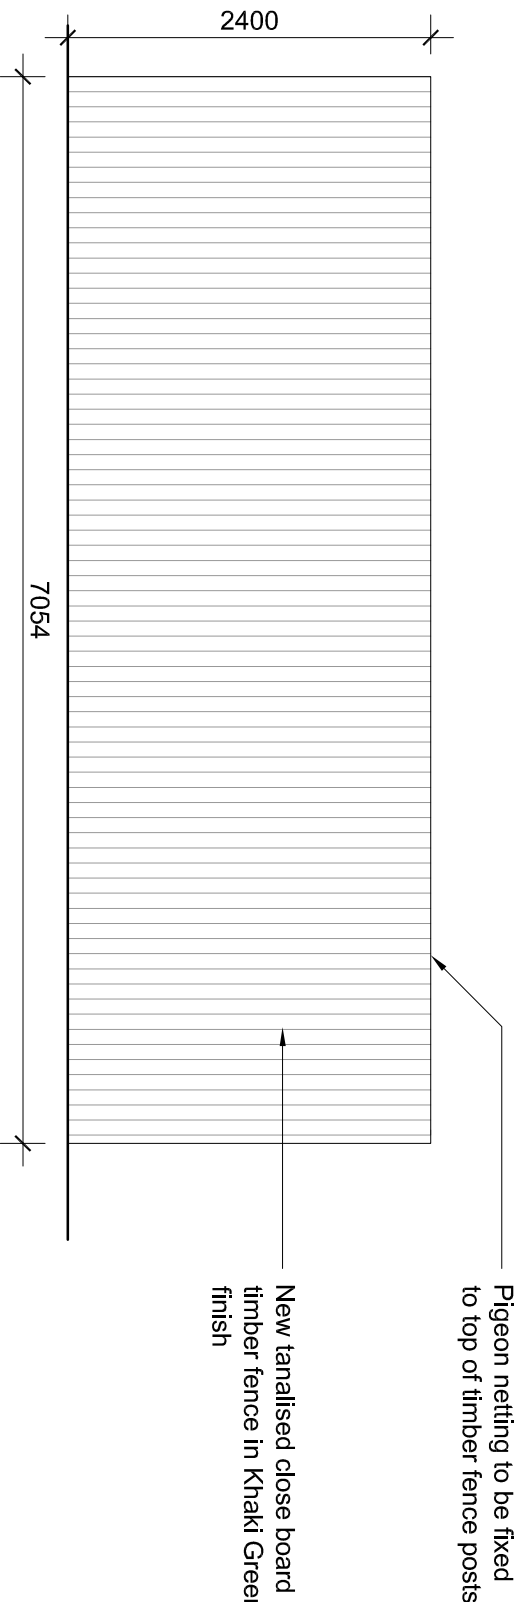



SECTION A Scale 1:20

REMOTE BIN STORE Scale 1:50

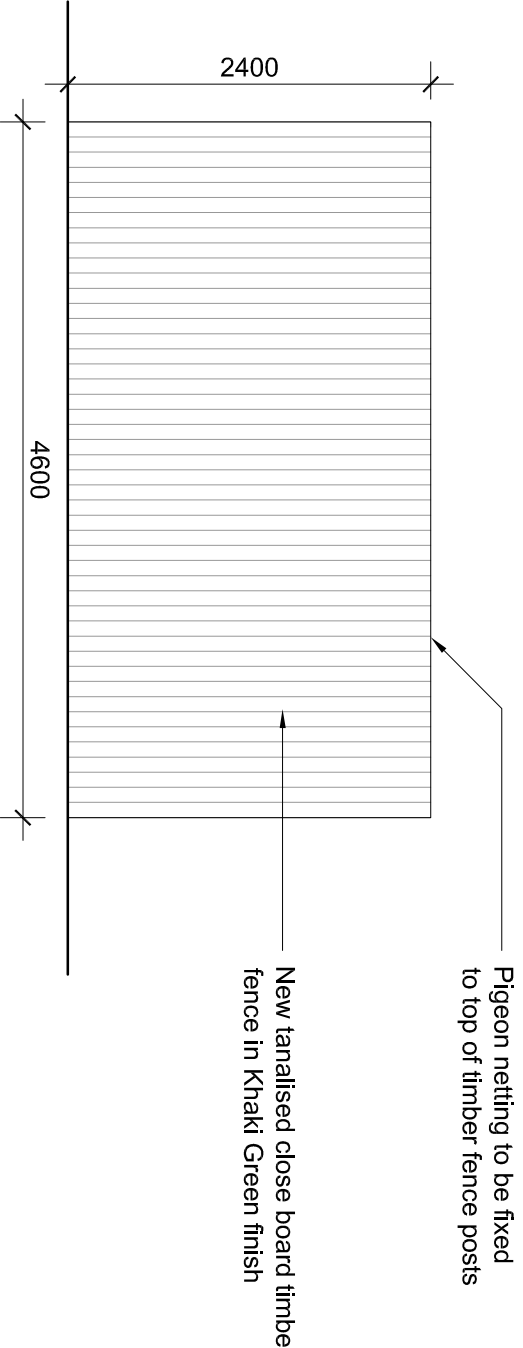


ELEVATION A Scale 1:50

ELEVATION B Scale 1:50

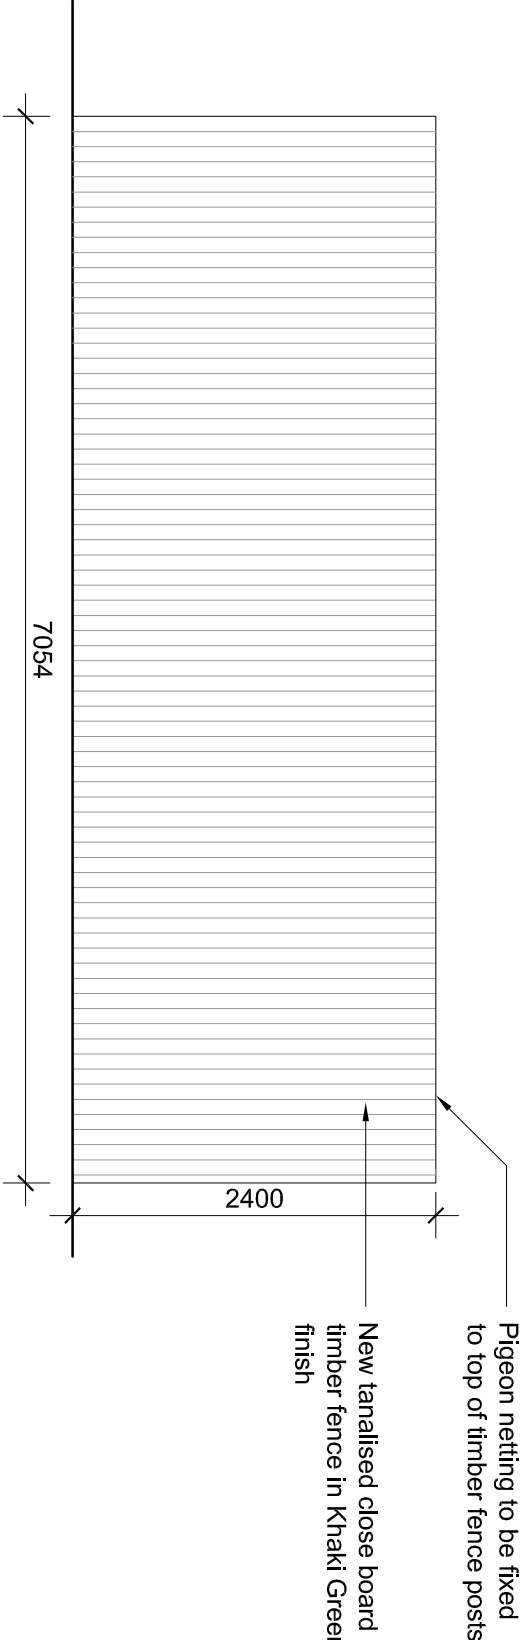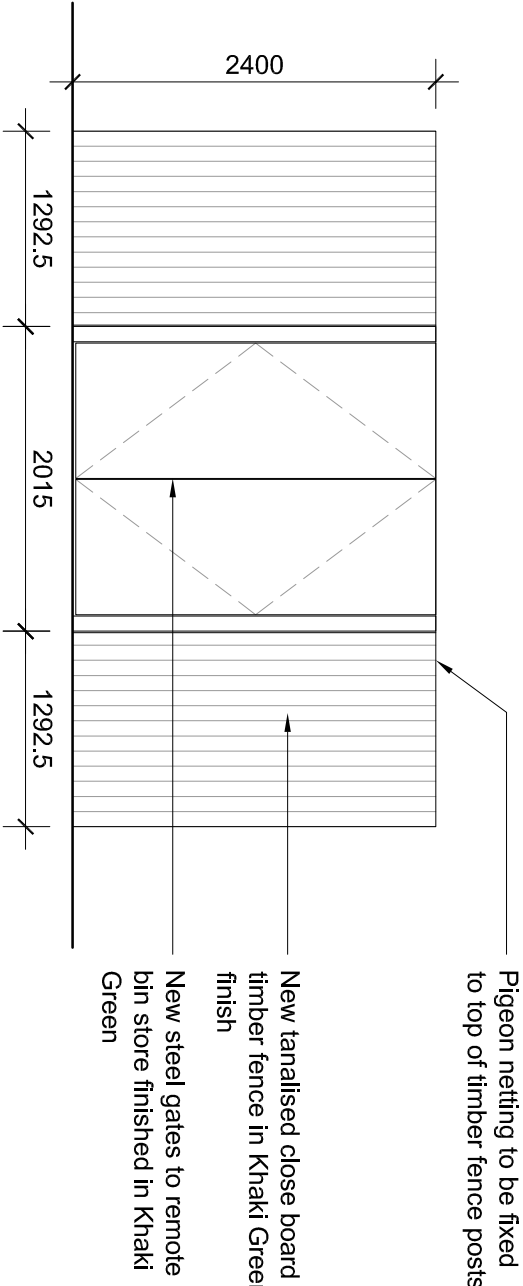

ELEVATION C Scale 1:50

ELEVATION D Scale 1:50

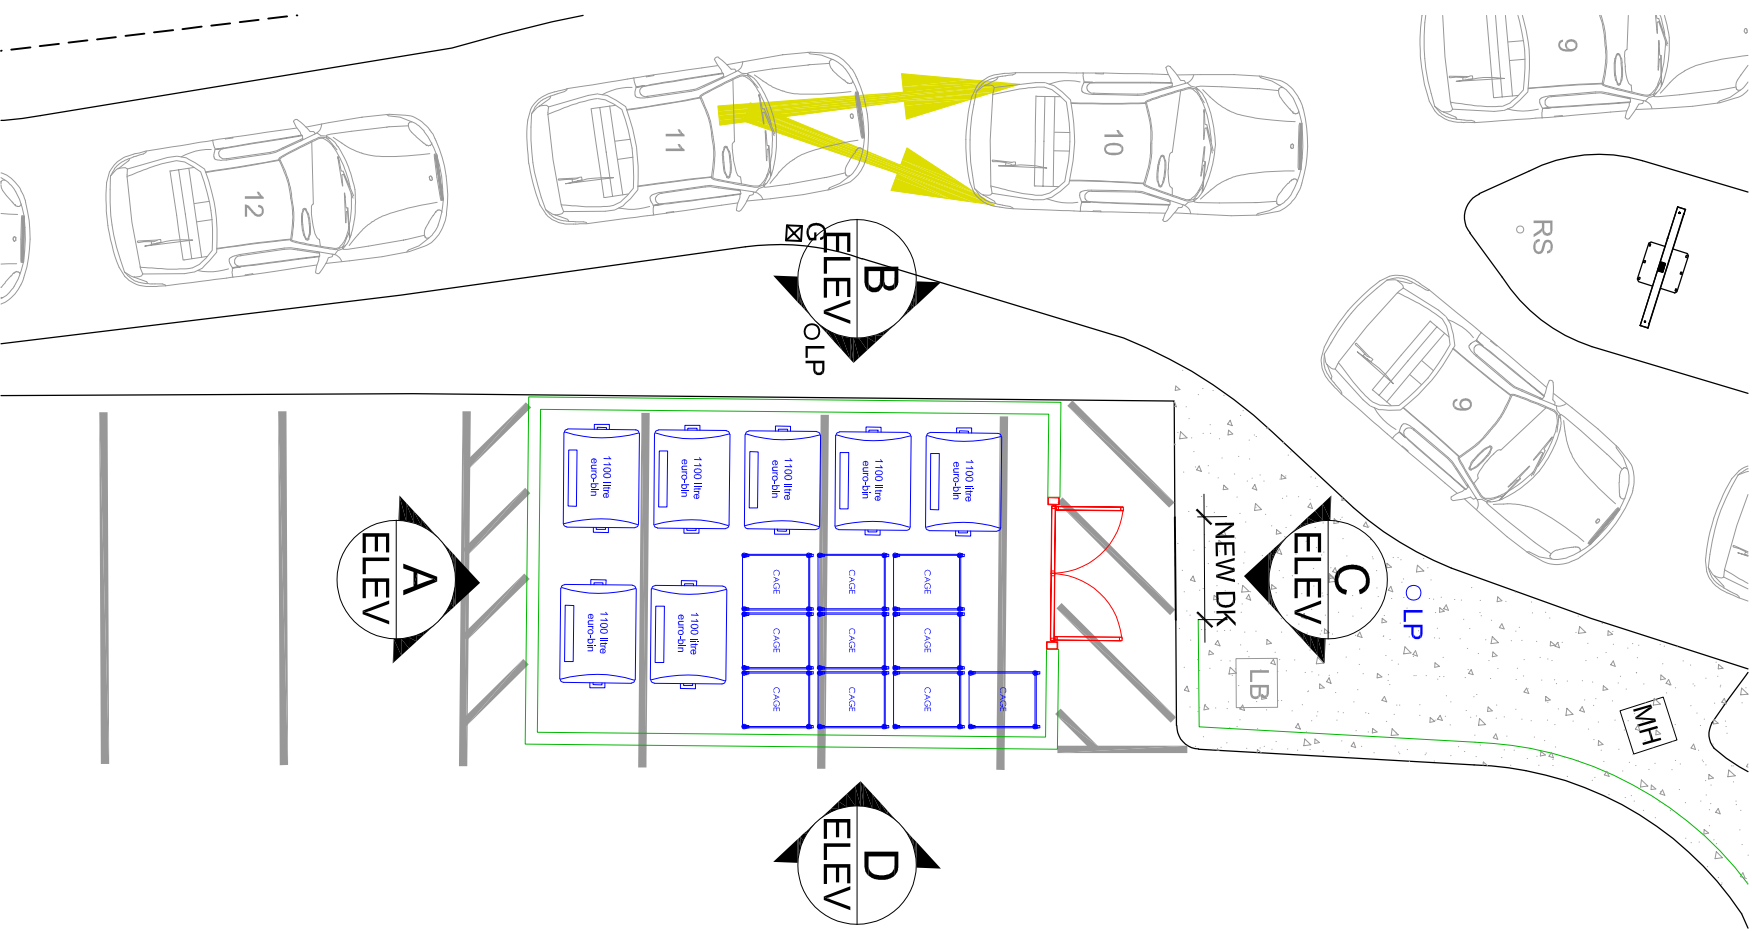

KEY PLAN - NTS

- NOTES**
- All dimensions and levels are to be checked on site.
 - Any discrepancies are to be reported to the architect before any work commences.
 - The drawing shall not be scaled to ascertain any dimensions work to figure dimensions only.
 - The drawing shall not be reproduced without express written permission from AEW.
 - Title, drawing, drawings and ownership boundaries are the responsibility of the architect. The architect shall be responsible for the accuracy or scale discrepancy of base plans supplied to them.
 - All works are to be undertaken in accordance with Building Regulations and the latest British Standards.
 - All proprietary materials and products are to be used in accordance with the manufacturers recommendations.
 - All drawings to be read in conjunction with all other drawings as noted on issue sheet.

Client notified of duties: **At Design Workshop**

Principal Designer: **TBC**

Unless noted below, all known hazards have been highlighted on the drawing:

Notes: All drawings to be read in conjunction with all other drawings as noted on issue sheet.

PLANNING

project	store
CHIRK WREXHAM LLN 9X2	1023
REMOTE BIN STORE DETAILS	
drawing title	
date	09/04/22
scale	Varies
drawn	JJS
checked	JJS

05/04/22	RC	JJS
INITIAL ISSUE		
REV	Date	Drawn by: -
Status	Purpose of Issue	Checked by: -
S2	For Approval	
drawing stage	PLANNING	
client	McDonald's Restaurants Ltd	

Job No

Rev

12659_AEW_1023_1018

aew architects
0161 214 4370
www.aewarchitects.com

