



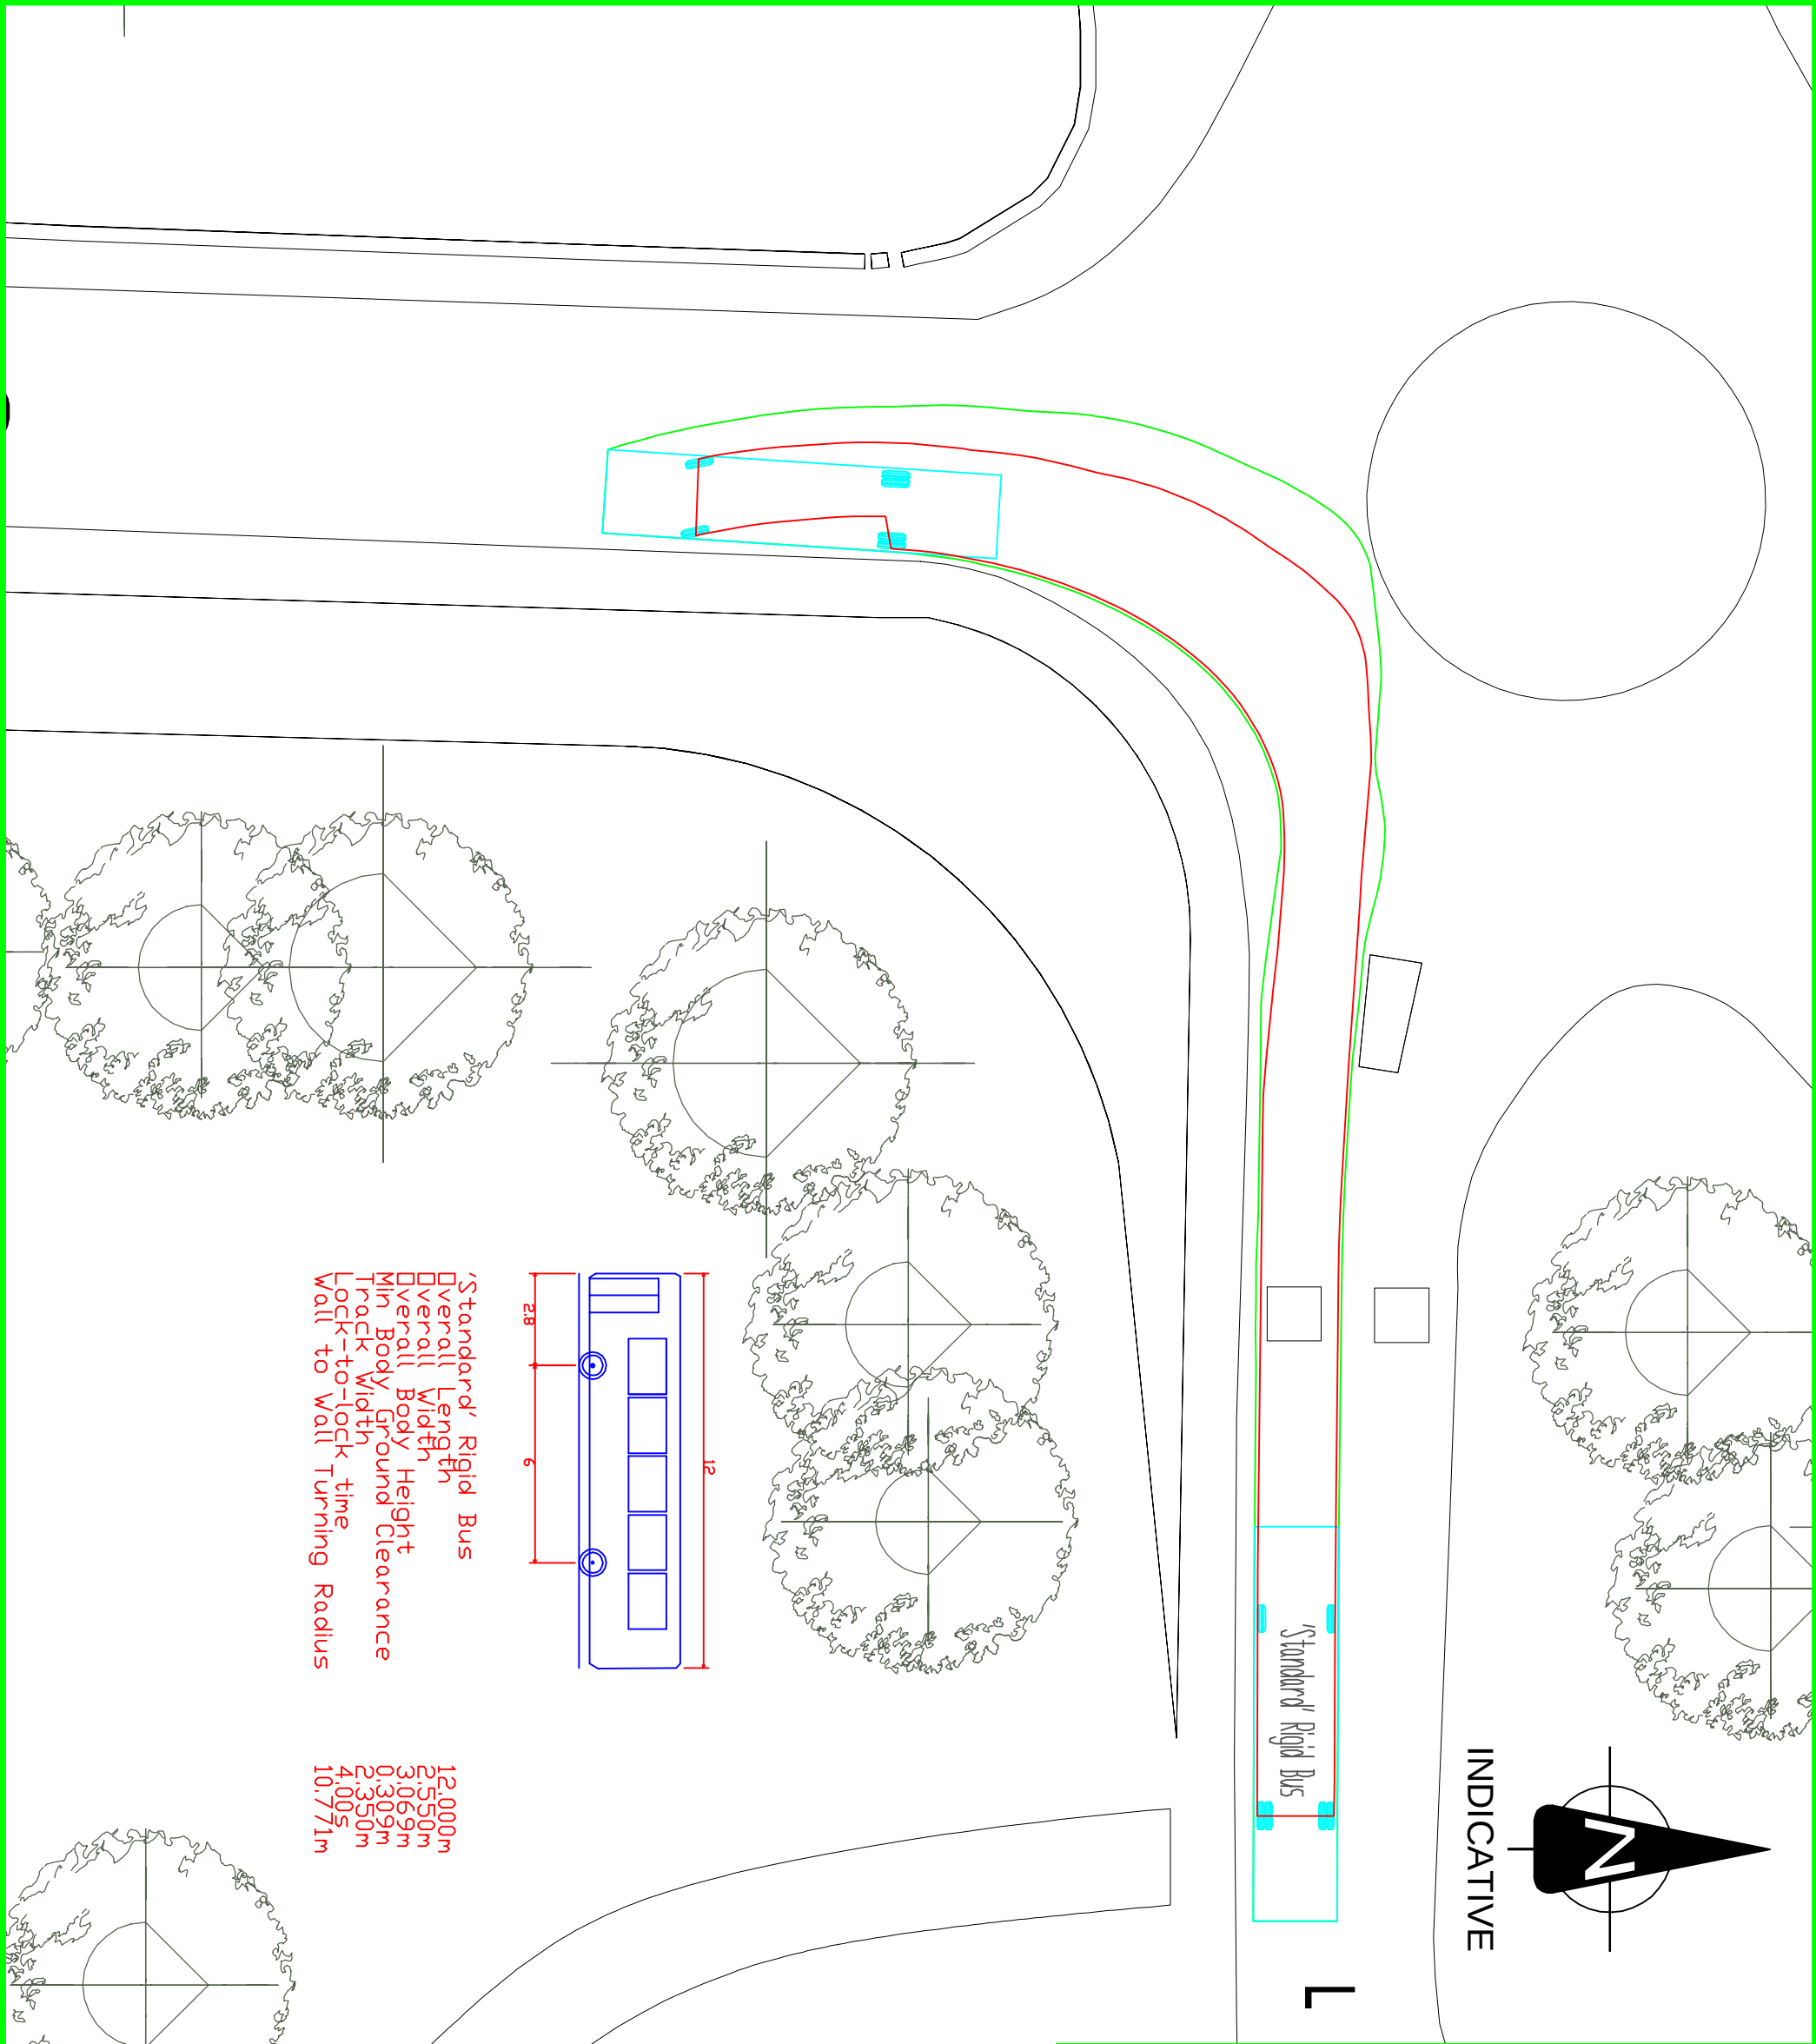

'Standard' Rigid Bus
Overall Length
Overall Width
Min Body Ground Clearance
Track Width
Lock-to-lock time
Wall to Wall Turning Radius

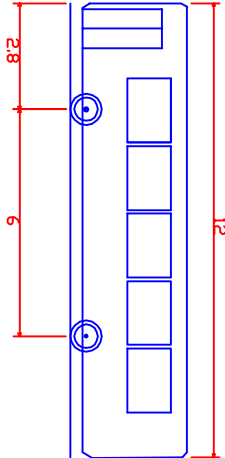

12.000m
2.550m
3.069m
0.309m
2.350m
4.005
10.771m

 Tel : 01924 684 000 Email : info@devplanning.co.uk http://www.devplanning.co.uk			
CLIENT: WREXHAM COUNTY BOROUGH COUNCIL			
PROJECT: NINE ACRES SCHOOL			
TITLE: SWEEP PATH ANALYSIS 12.0M RIGID BUS			
SCALE @ A3:	APPROVED:	DATE:	
NTS	DRS	15/12/2021	
PROJECT No:	DRAWING No:	REV:	
2020211	DPL SK013	-	
© Development Planning Limited			