

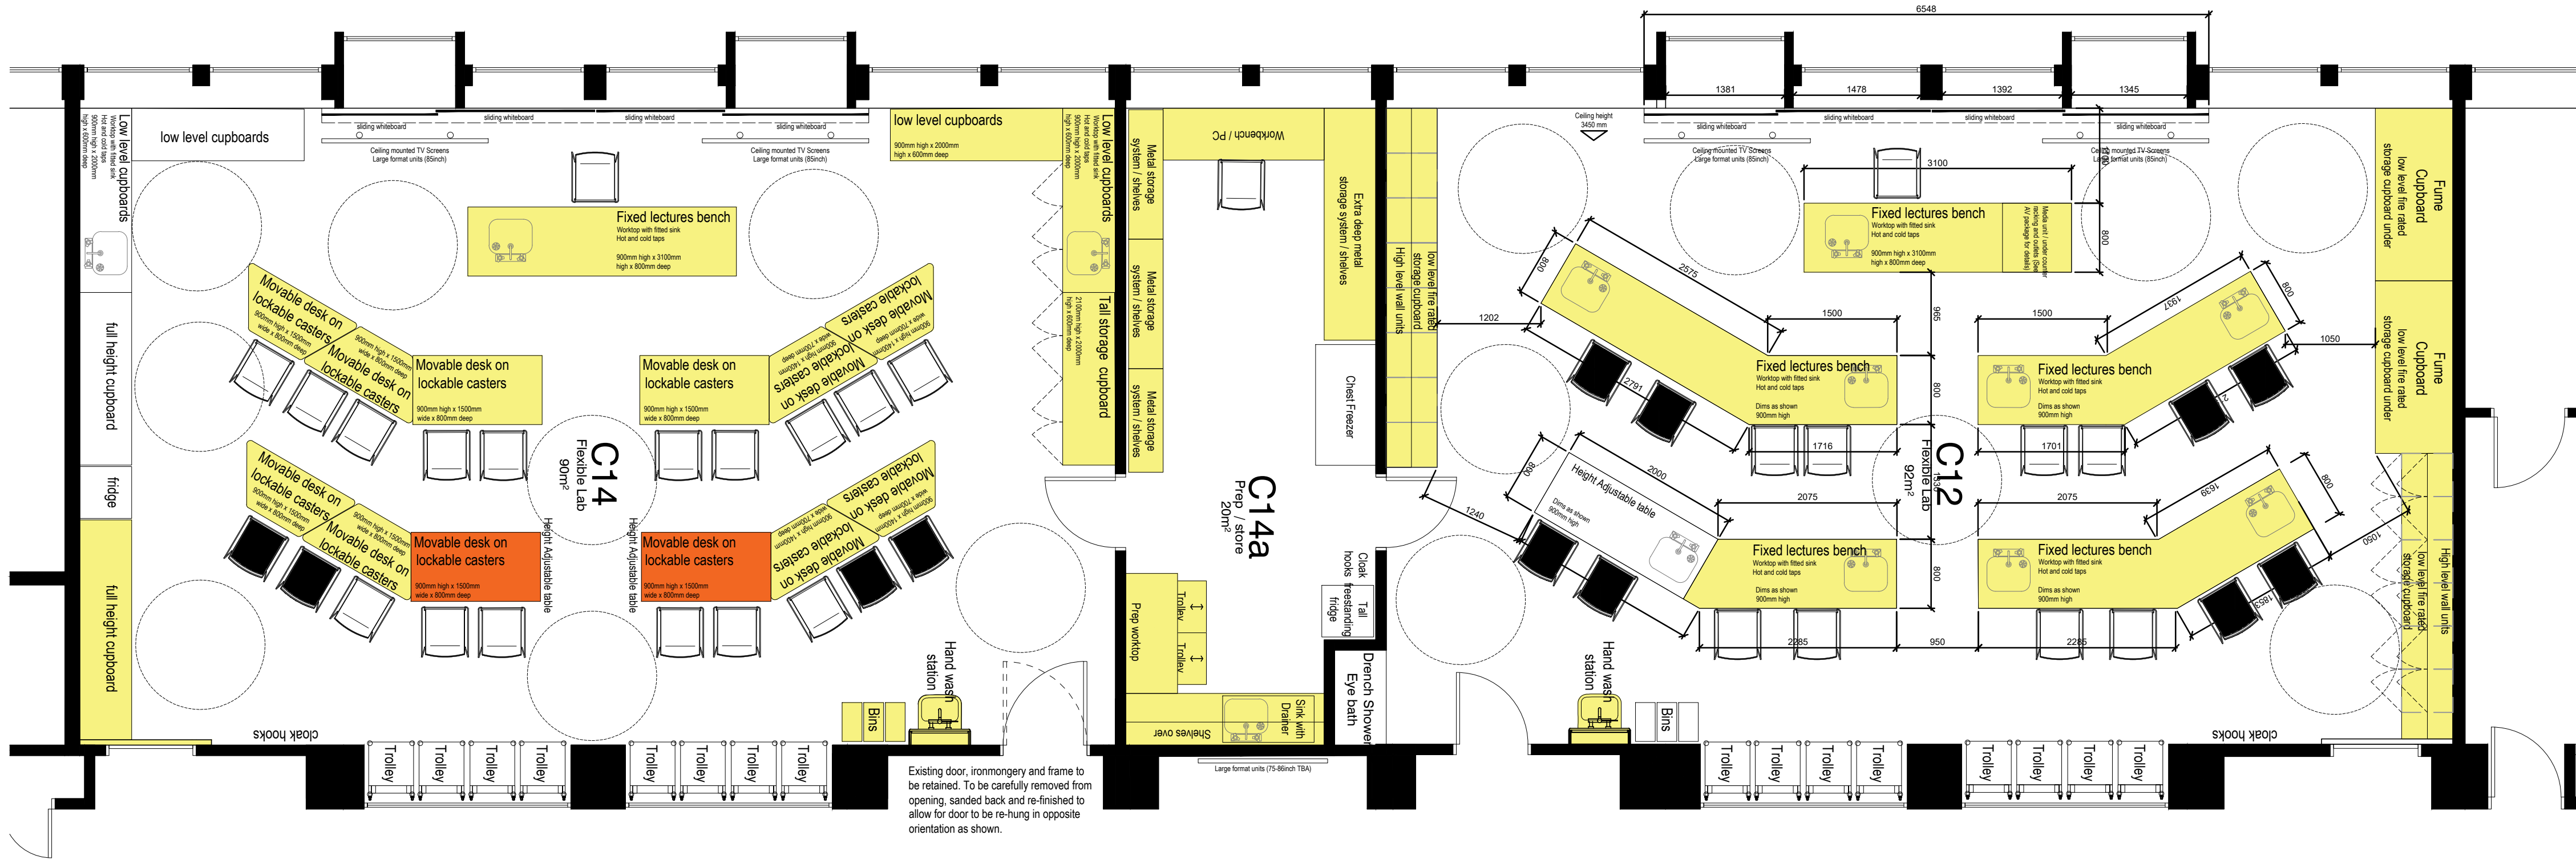



Proposed layout
1:50

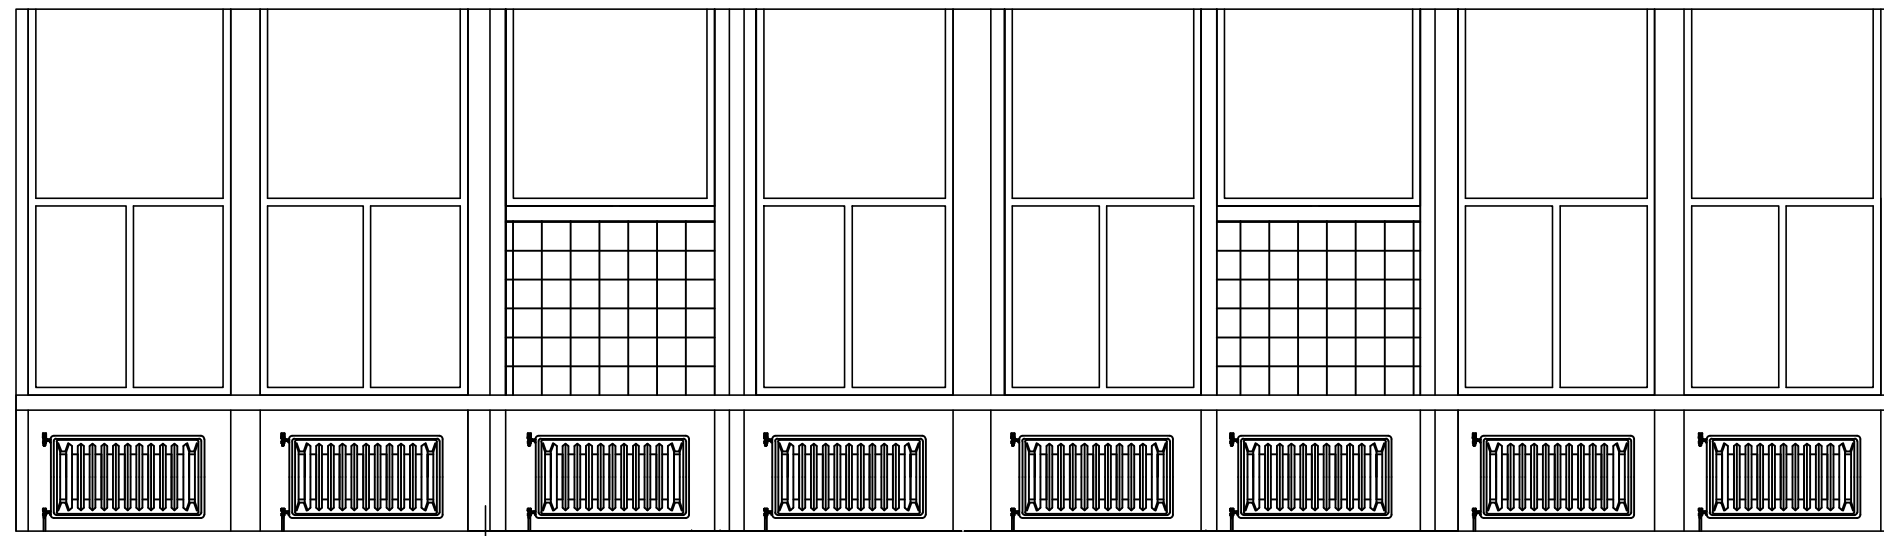

Existing teacher's wall elevation
1:50

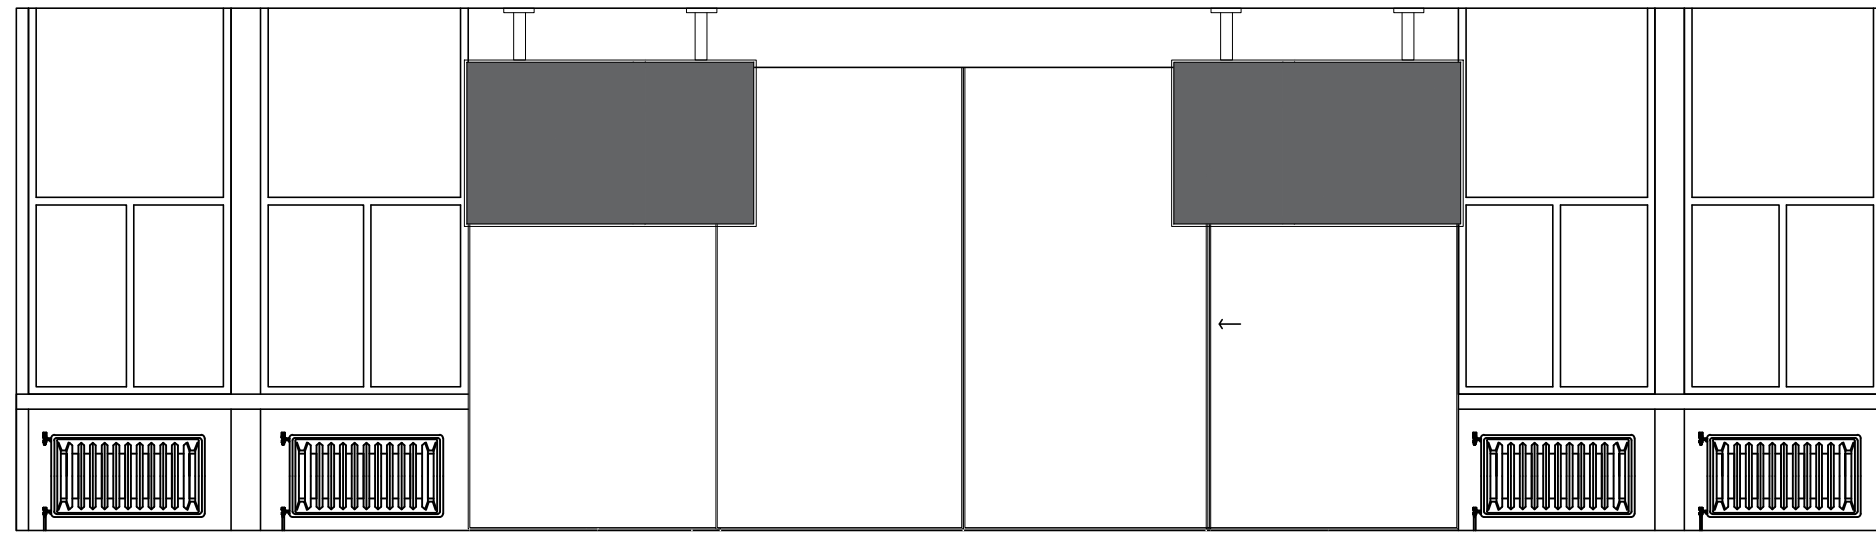

Proposed teacher's wall elevation
1:50

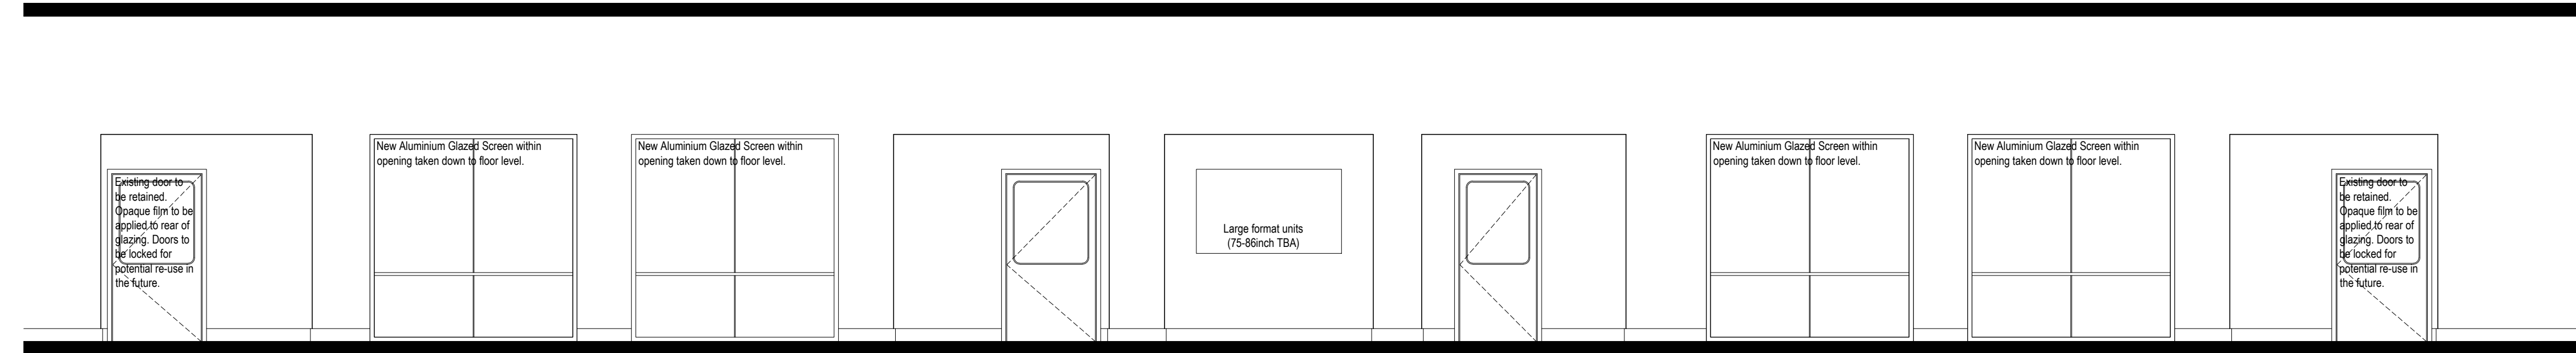

Existing corridor wall elevation
1:50

GENERAL NOTES: DAY Architectural Ltd accepts no responsibility for any costs, losses or claims whatsoever arising from these drawings, specifications and related documents unless there is full compliance with the Client or any unauthorised user of the following: 1 All boundaries, dimensions and levels are to be checked on site before construction and any discrepancies reported to the Architect / Designer. 2 Partial Service: Any discrepancies with site or other information is to be advised to the Architect / Designer and direction and / or approval is to be sought before the implementation of the detail. 3 Block and site plans are reproduced under license from the Ordnance Survey. 4 Do not scale this drawing. 5 For the purpose of coordination, all relevant parties must check this information prior to implementation and report any discrepancies to the Architect / Designer.		GENERAL NOTES: All details shown indicatively subject to detailed design by specialist manufacturer. Samples to be submitted for approval.		CLIENT WREXHAM UNIVERSITY		DRAWING C Corridor Labs layout and Elevation - Teacher's wall	
A3		AMENDMENTS MADE AFTER CLIENT COMMENTS IN MEETING ON 01.02.22		04.02.22		RF	
A2		AMENDMENTS MADE AFTER CLIENT COMMENTS IN MEETING ON 08/12/21		22/12/21		MM	
A		AMENDMENTS MADE AFTER CLIENT COMMENTS IN MEETING ON 08/12/21		13/12/21		JAB	
REV		DESCRIPTION		DATE		REV BY	
						CHKD BY	