T3

QMS

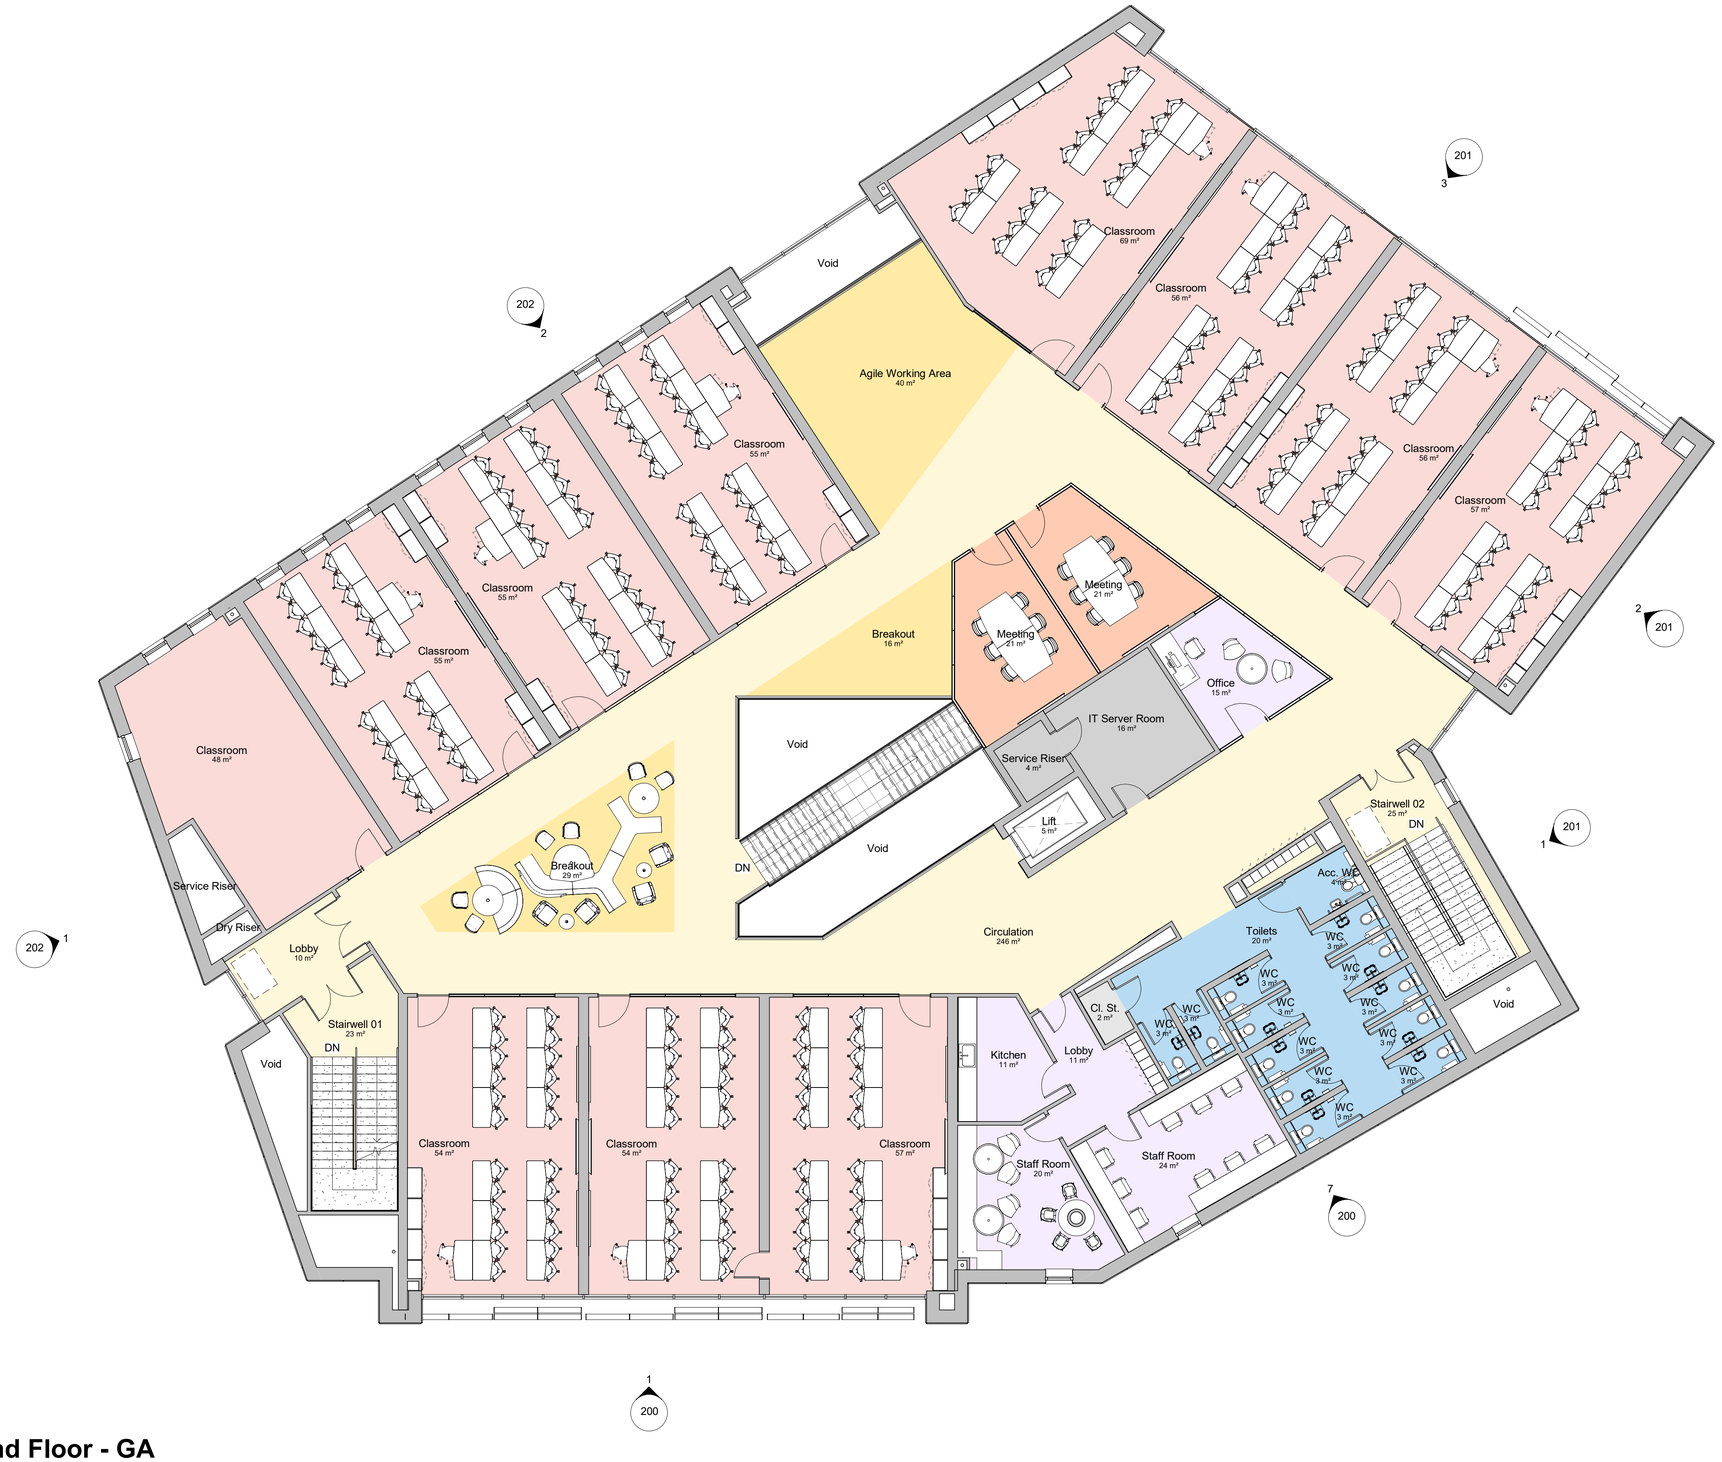

Colour Key

- Breakout Space
- Circulation
- Classroom
- Meeting Rooms
- Plant
- Staff
- Storage
- Toilets / Change

N

02-Second Floor - GA

1 : 100

General Notes

1. Contractor to verify all dimensions and check level datums on site
2. All of the designs are the sole property of TACP Architects Ltd and may not be used without their written agreement
3. All prints, specifications and their copyright are the property of TACP Architects Ltd
4. Do not scale off drawings
5. All dimensions shall be checked on site before commencment of shop drawings, manufacture and all discrepencies must be reported to TACP Architects Ltd

Revisions

Rev	Date	Description	By	Check
P01	10/12/21	Drawing issued following drawing approval from client	DW	DM
P02	27/10/22	Drawimg issued to design team following update	DW	DM
P03	07/02/22	Building reduced to retain existing trees on the site. Issued for Planning	ACR	AJC

COLEG CAMBRIA

Client
Coleg Cambria

Project Title
Yale Phase 2

Drawing Title
GA Plan - Second Floor

Scale	Date	Drawn By	Checked By	Office
1 : 100@A1	11/05/21	DW	DM	Wrexham

Job Number	Project•Originator•Zone•Level•Type•Role•Number	Revision
20068	YP2-TACP-XX-02-DR-A-103	P03

TACP Architects Ltd
Pembroke House
Ellice Way, Wrexham Technology Park,
Wrexham, LL13 7YT
01978 291161

admin@tacparchitects.co.uk
www.tacparchitects.co.uk

TACP Architects Ltd

Architecture • Interior Design • Healthcare Planning • Conservation • Masterplanning • Sustainable Design