
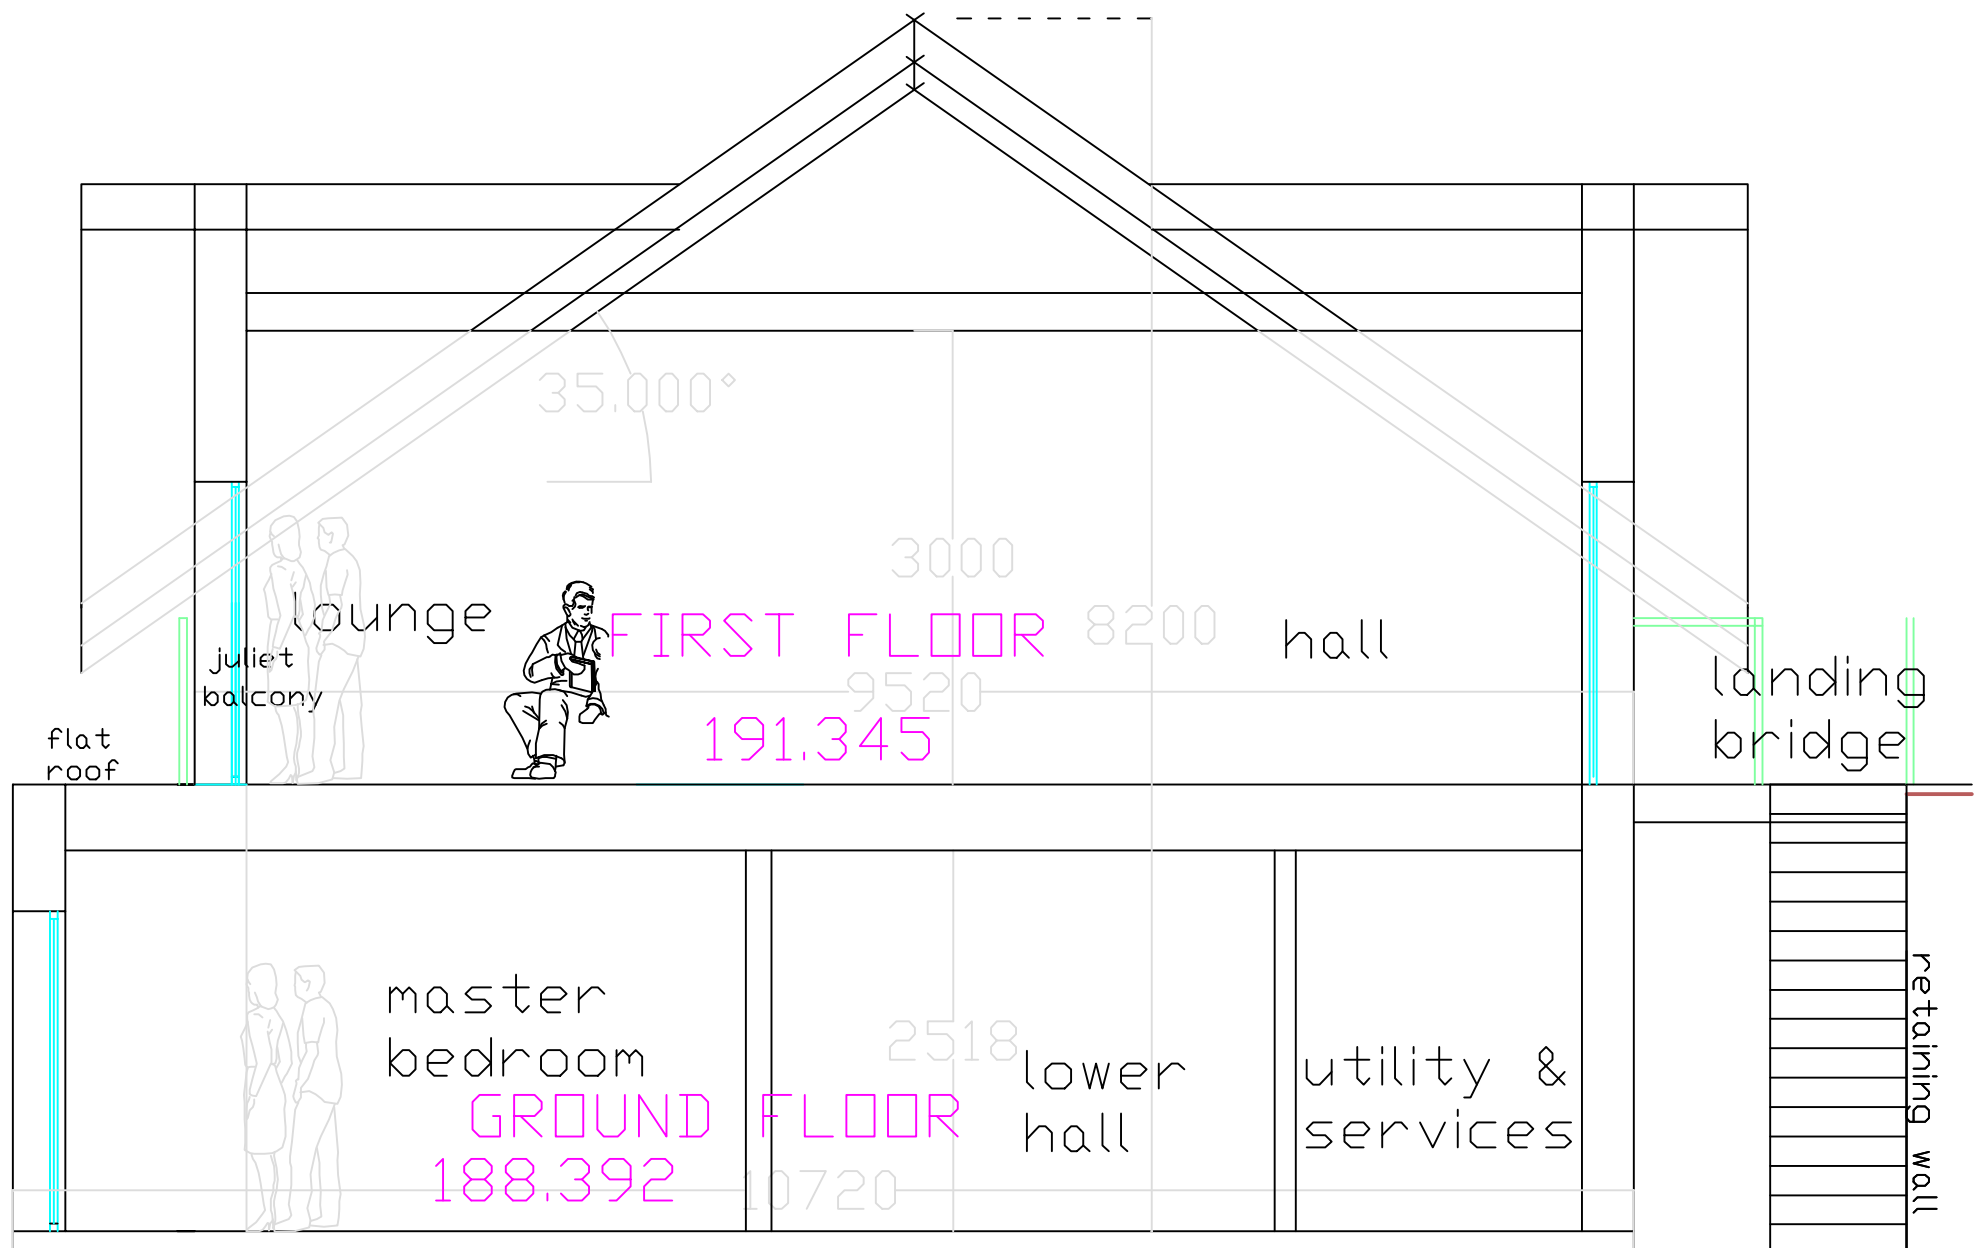


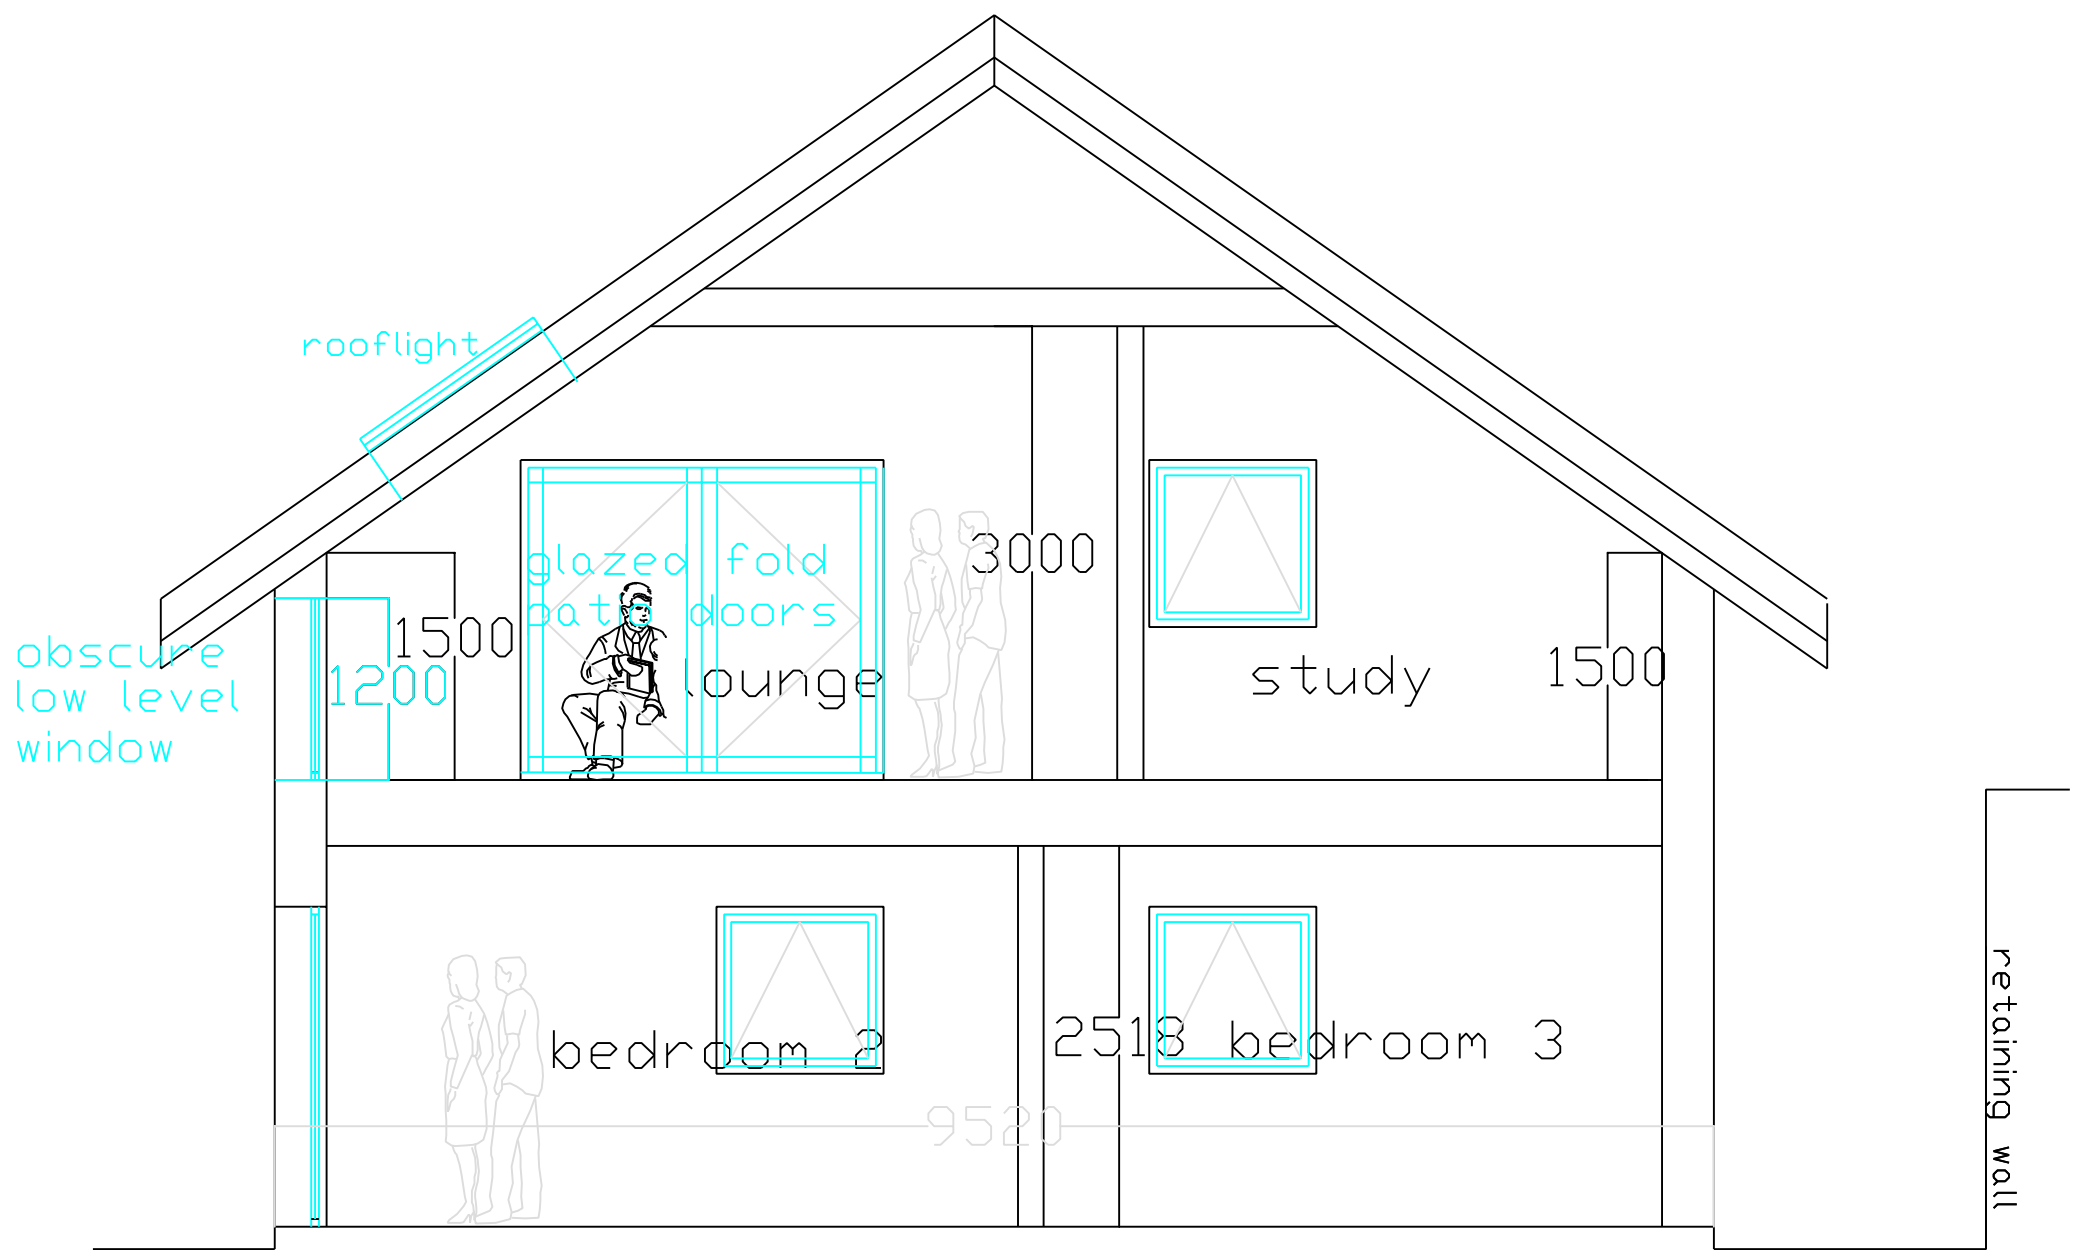

PL06A SECTIONS NEW HOUSE, plot adjacent to BRONYDD
 scale 1:50 @ A3 access driveway, HIGH STREET, GLYN
 CEIRIOG @ LL20 7EH
 ANDREW DESIGN SERVICE

RevA 07.05.2021 south-east
 balcony changed to Juliet
 balcony added south-west

©