
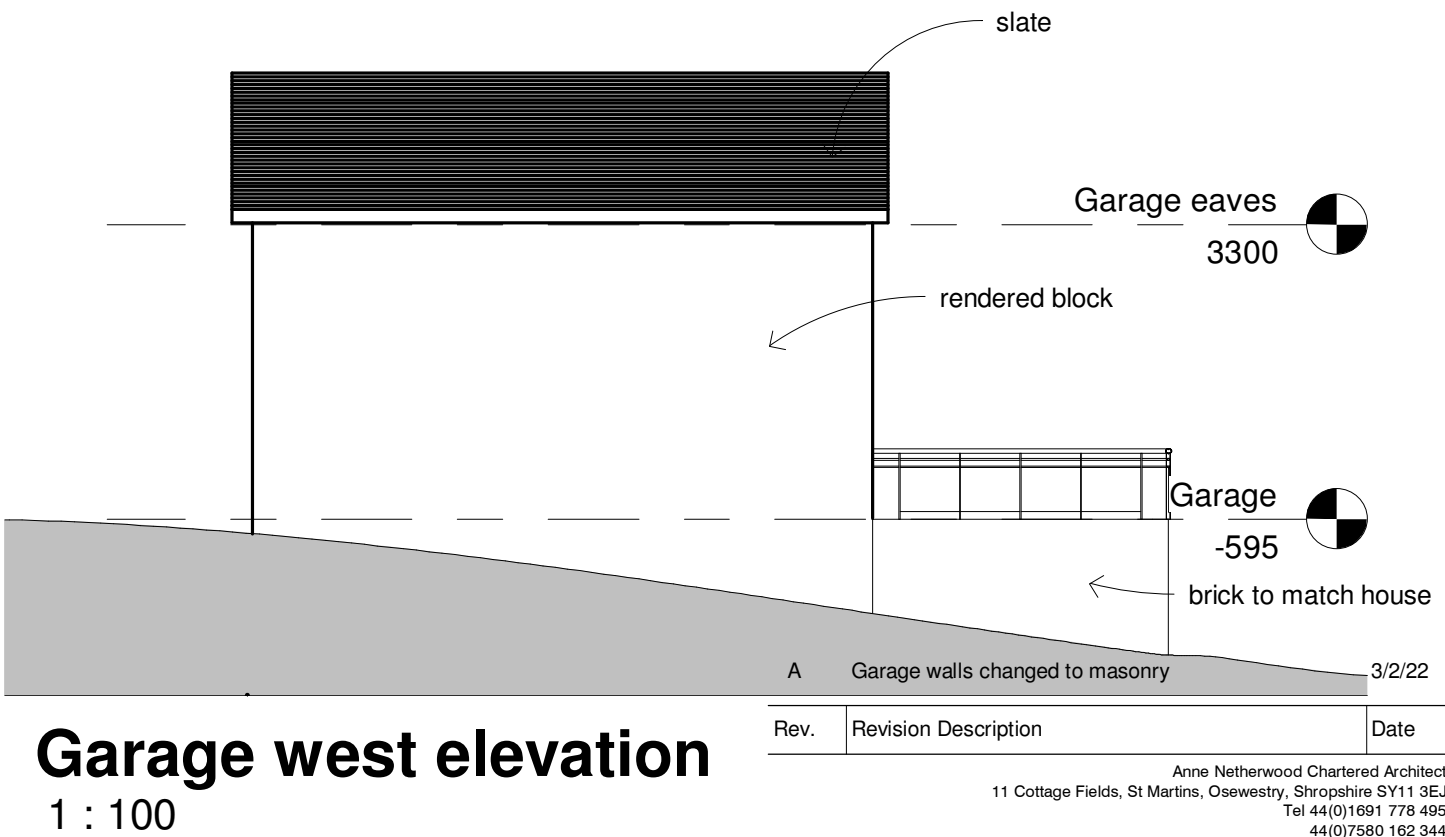
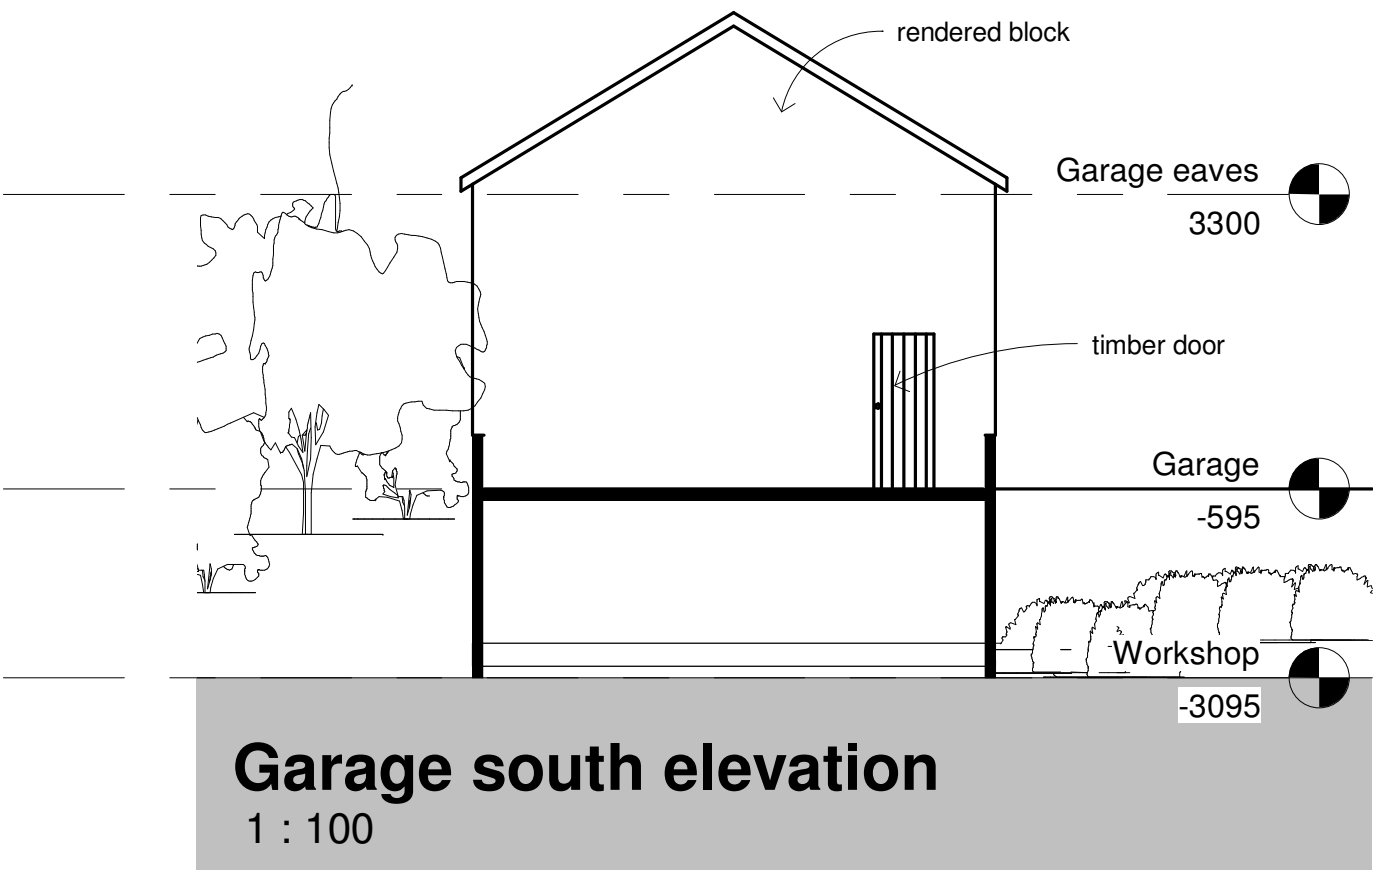
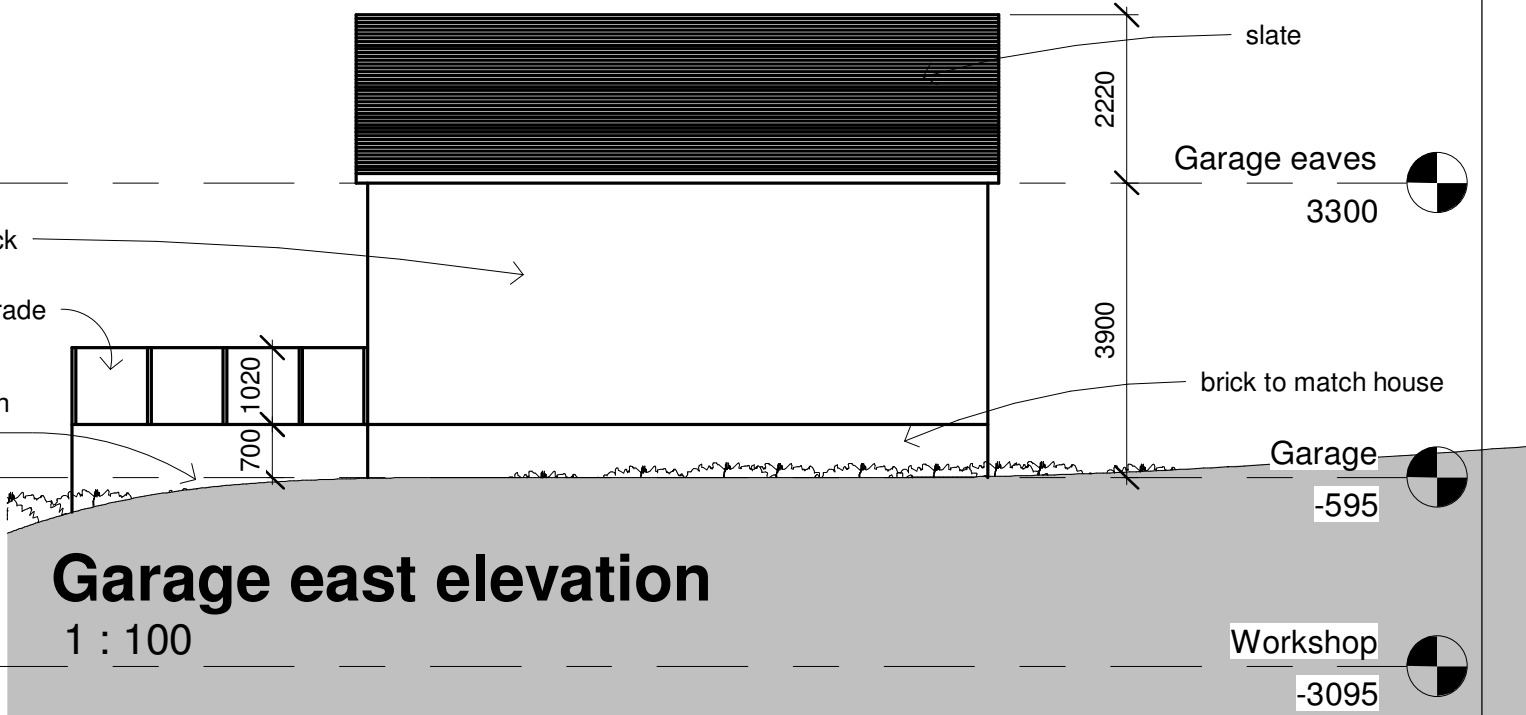


N.B. Please do not scale from these drawings.
All dimensions to be taken on-site. If in doubt - ask.

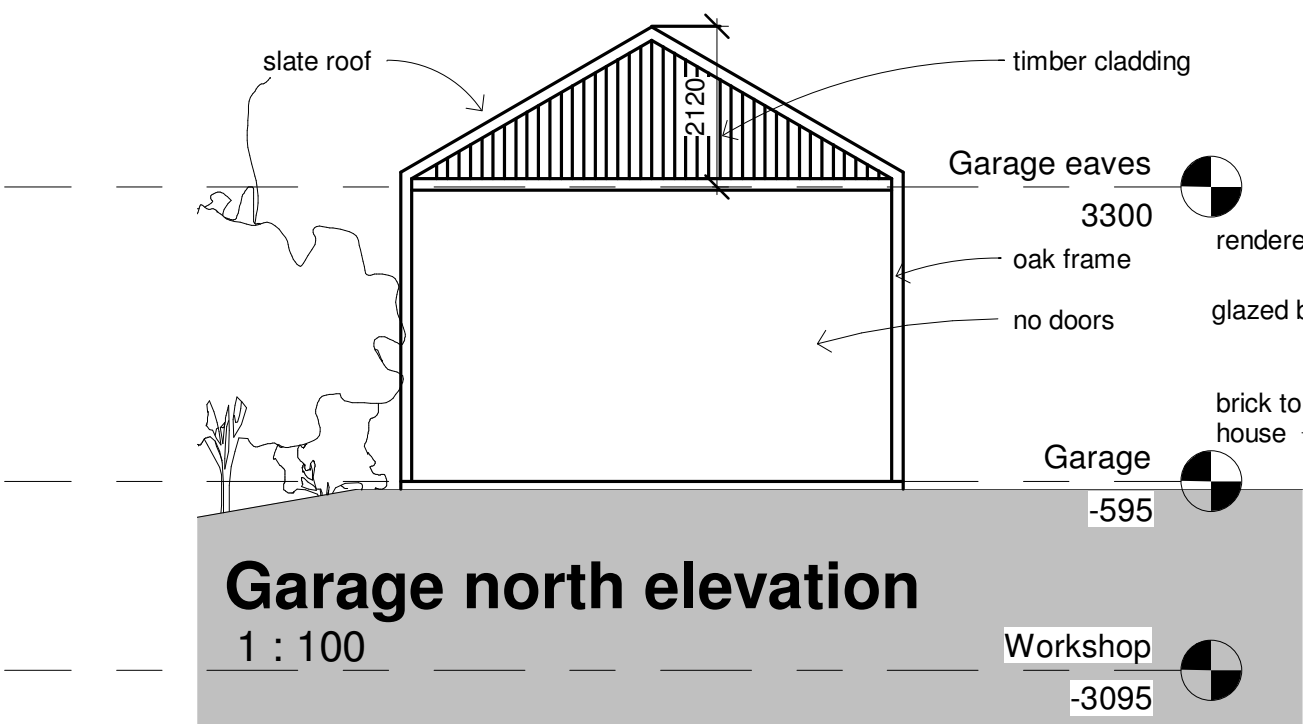

Rev.	Revision Description	Date
A	Garage walls changed to masonry	3/2/22

Anne Netherwood Chartered Architect
11 Cottage Fields, St Martins, Oswestry, Shropshire SY11 3EJ
Tel 44(0)1691 778 495
44(0)7580 162 344
e-mail: anne@annenetherwood.co.uk
web: www.annenetherwood.co.uk

Project	Chain Bank Chirk		
Title	Garage Elevations		
Scale @ A3	Drawn By	Checked By	Date
1 : 100	AN	-	28/10/21
Job No.	21-12	Sheet No.	A302
		Rev.	A