


Notes | Sketch schemes may be based on plan information of unknown origin and is subject to verification and survey. Contractors must verify all dimensions on site before commencing any work or shop drawings. This drawing is not to be scaled. Use figured dimensions only. Ensure digital versions are plotted at 'Actual Size'. Building areas are liable to adjustment over the course of the design process due to ongoing construction detailing developments. Subject to statutory approvals and survey. The bar above is to check that the drawing has been printed to scale.

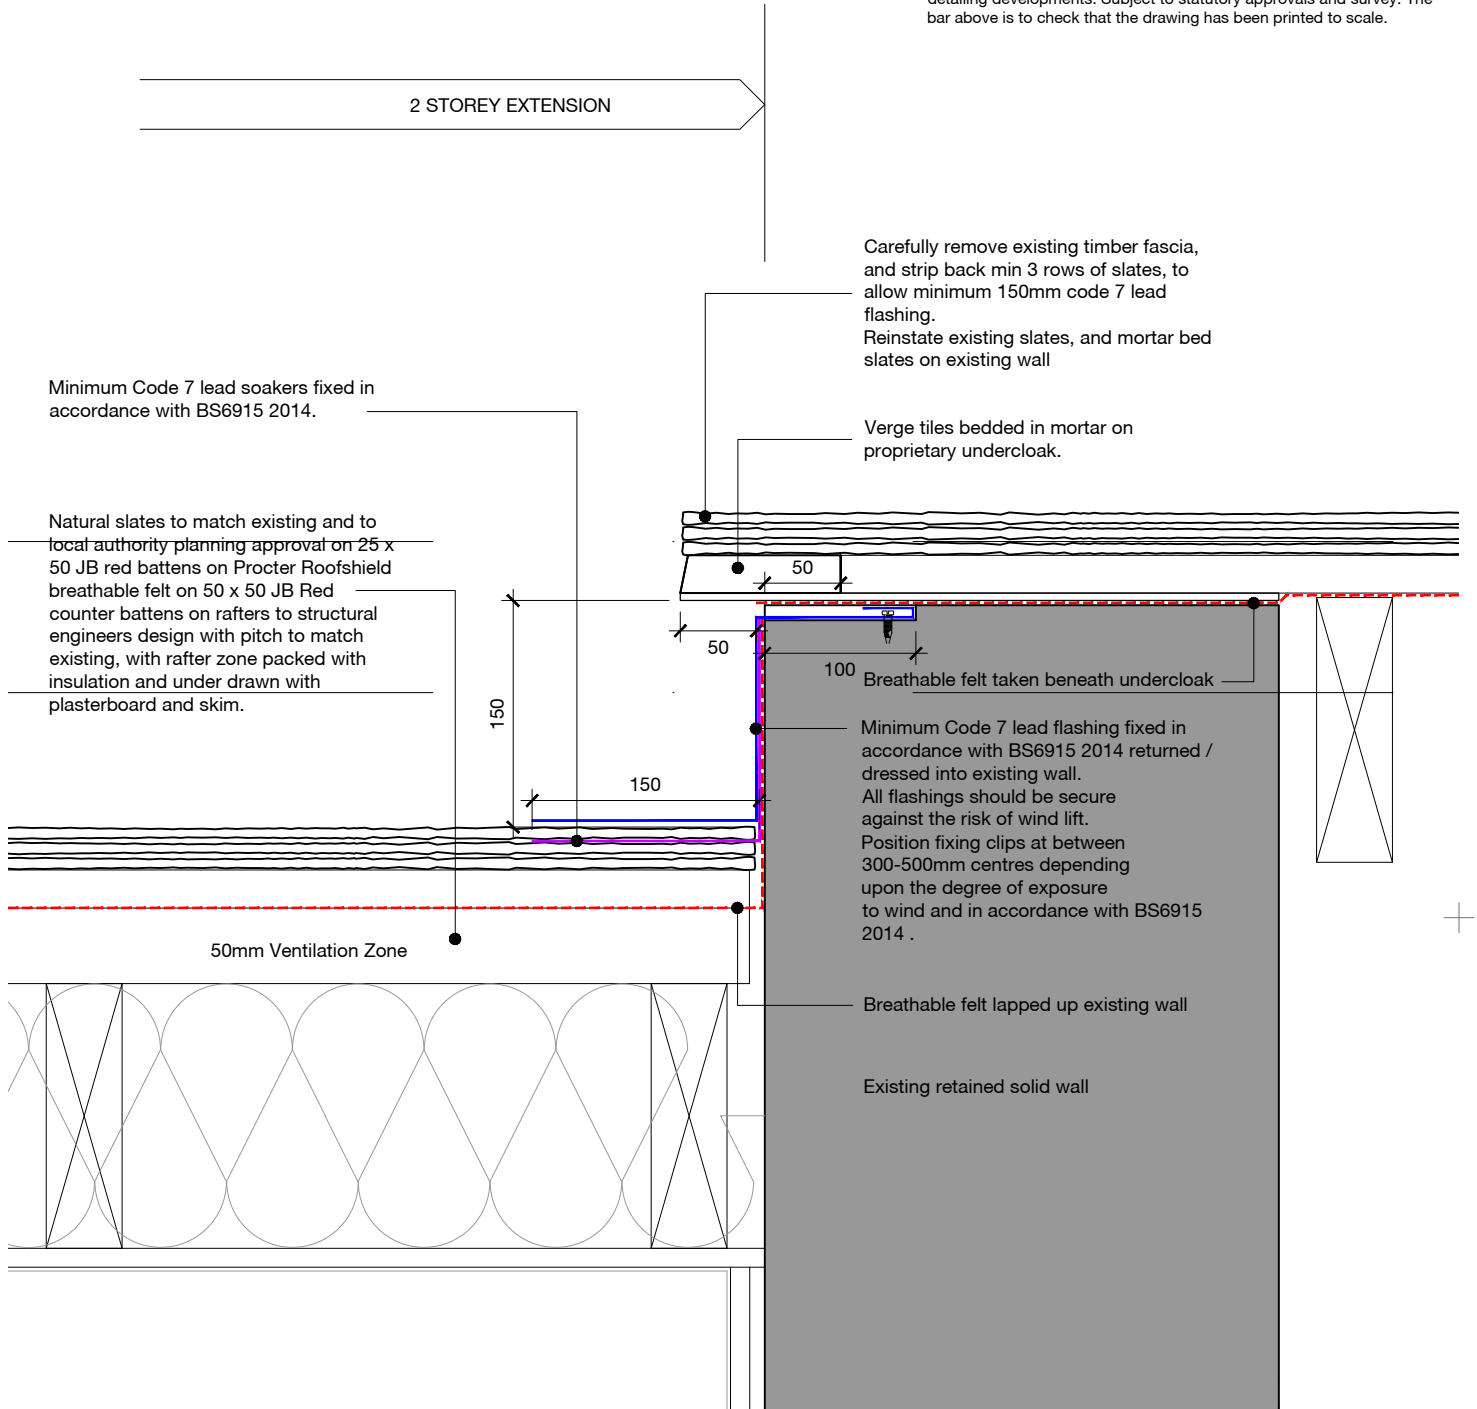

A	25.11.21	Job number and drawing number changed from 0759 - EA - A - PL155 - Lead Details Sheet 02	po	rsg
Rev	Date	Description	Drawn	Checked
		Existing / New roof abutment		

Project	For & on behalf of Irwin Mitchell Holt Hill, Green Street, Holt, Wrexham			
Drawing	Lead Details Sheet 02 Roof Abutments			
Client	CE			
BIM Suitability Description	SUITABLE FOR INFORMATION			BIM Suitability Code S2
Status	Planning	2 Riverside Way Whitehall Waterfront LEEDS	320 City Road Angel LONDON	
Date	Nov '21	LS1 4EH t 0113 819 8041	EC1V 2NZ t 0203 883 8602	
Drawn	po	w edwardarchitecture.co.uk		
Checked	rsg	e info@edwardarchitecture.co.uk		
Scale (A4)	1:5			
Project	Originator	Discipline	Drawing No	Rev
0961	- EA	- A	- PL155-	A

edward
architecture