



P2018/1041

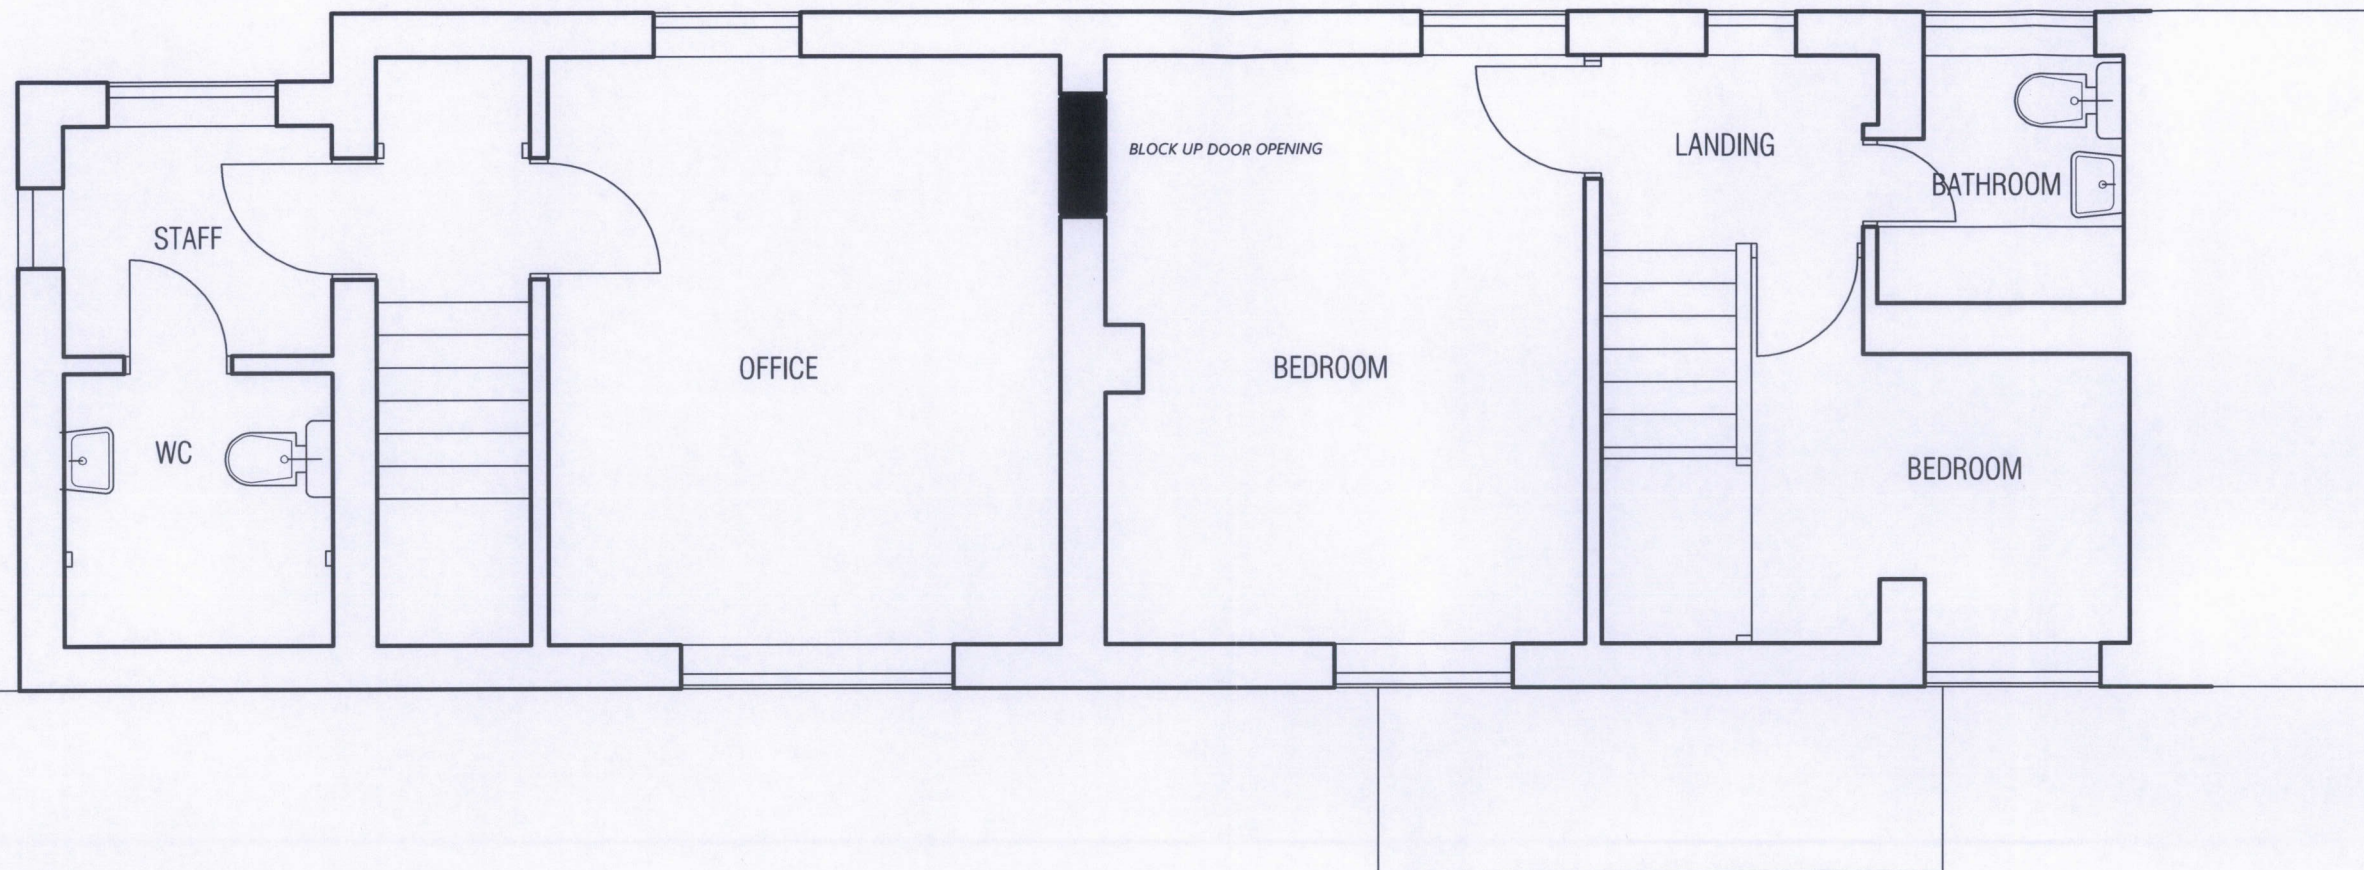

FIRST FLOOR PLAN

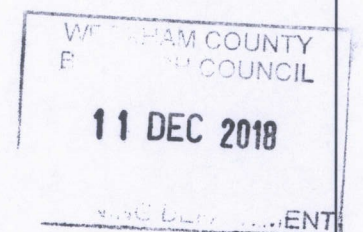

© COPYRIGHT. ~~DO NOT SCALE~~ CHECK DIMENSIONS ON SITE. REPORT ANY ERRORS OR OMISSIONS TO ARCHITECT. PLANNING PURPOSE ONLY

Parry Davies Architects.

Chartered Architects.

PROJECT TITLE
16 DEE COURT BANGOR ON DEE

DATE	SCALE	DRWN	CHK
DEC 2018	1:50@A3	RSG	

DRWG. TITLE
PROPOSED FLOOR PLANS

DRWG. NOS.	REV
18.5924/4	A

Studio 55:20 North Wales Buisness Park Abergele LL18 7LJ

Tel:01745 585517 E-mail: PDPArchitects@aol.com