




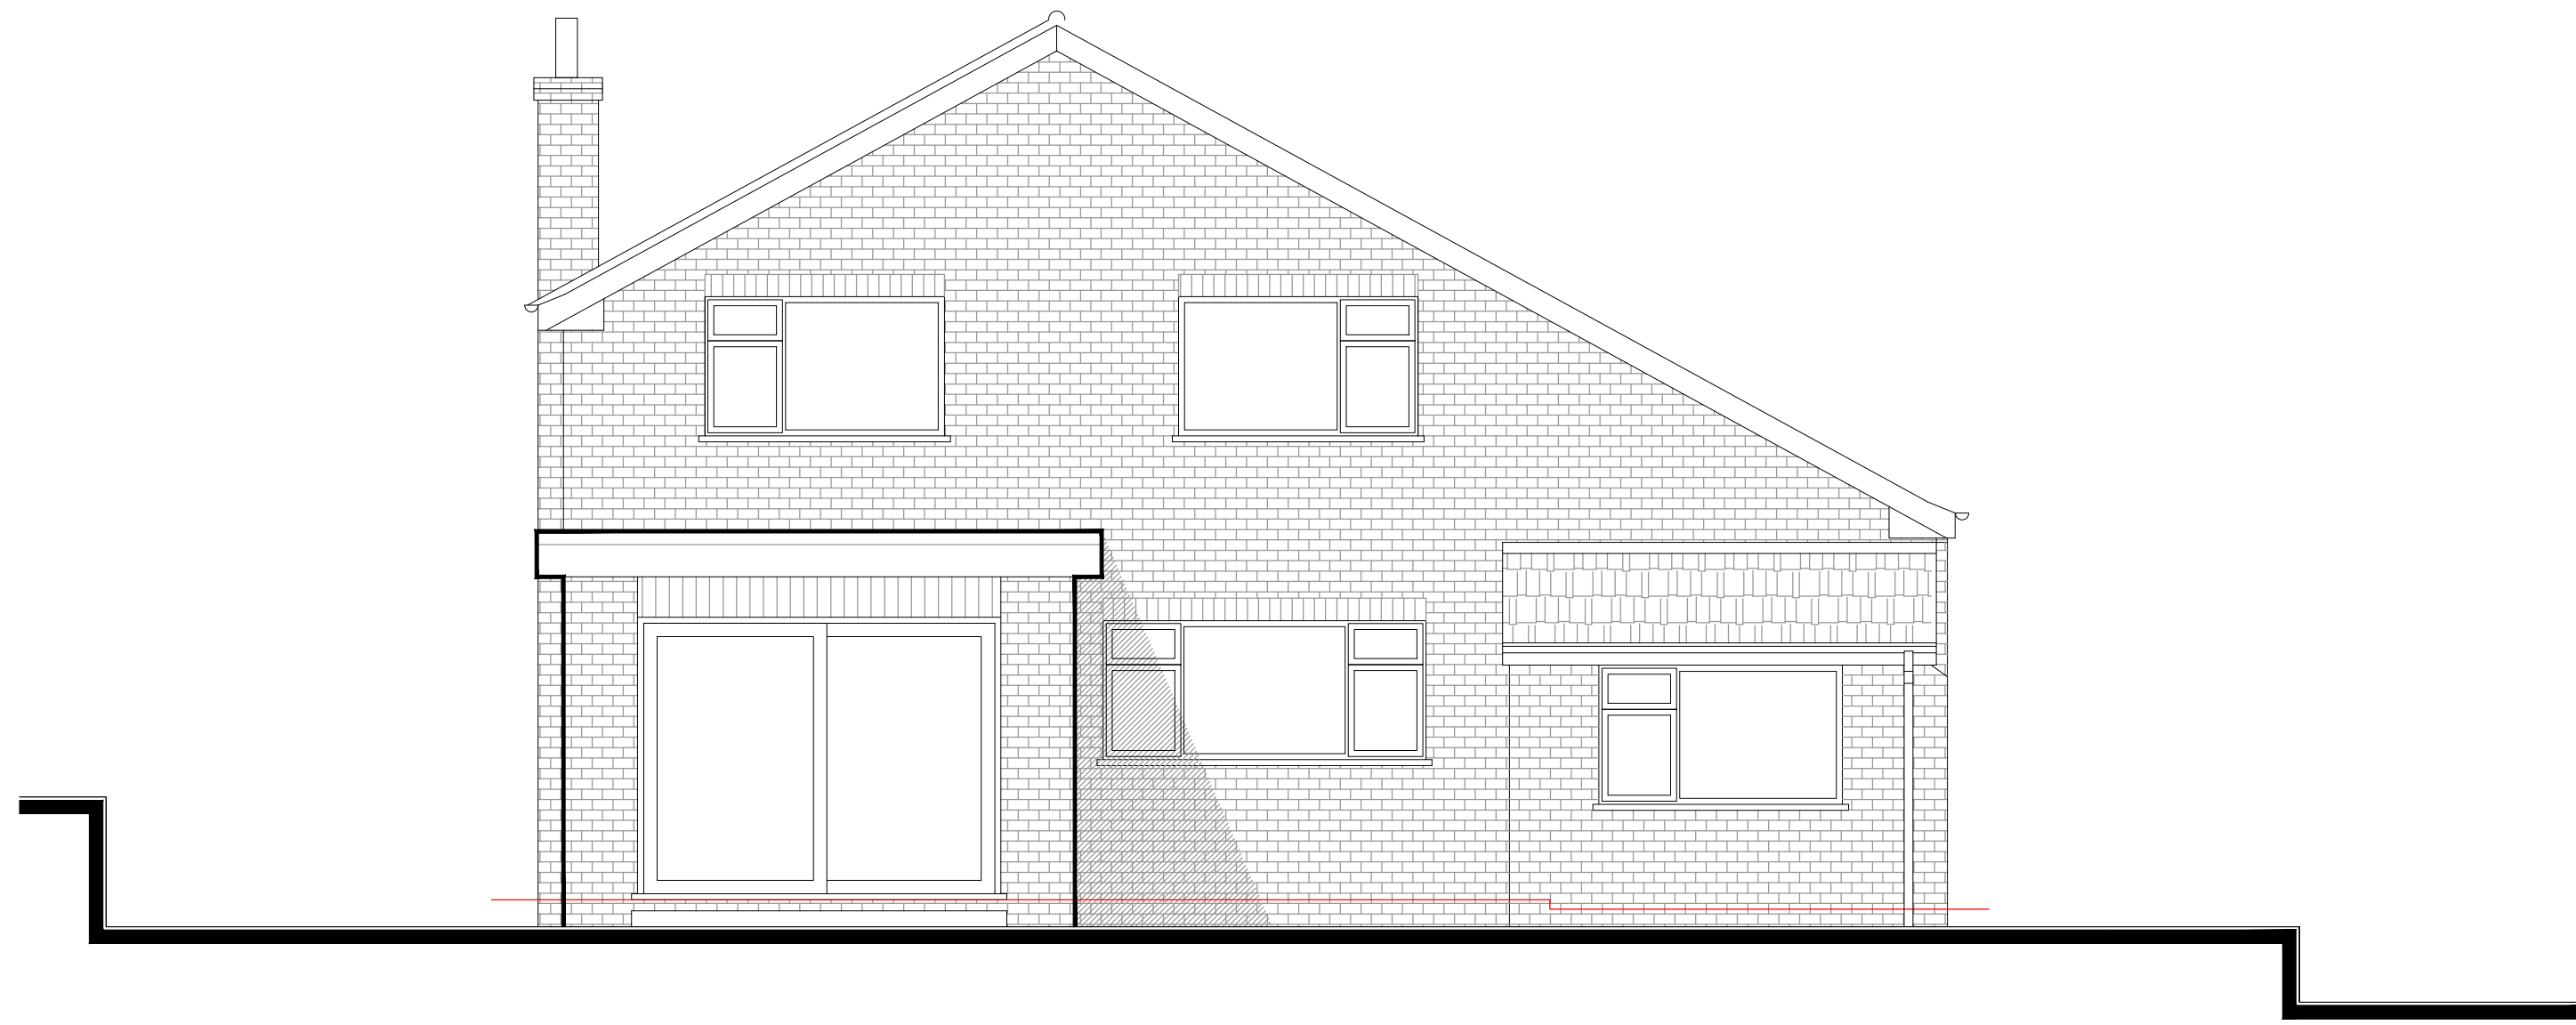

Existing Rear Elevation
1:50

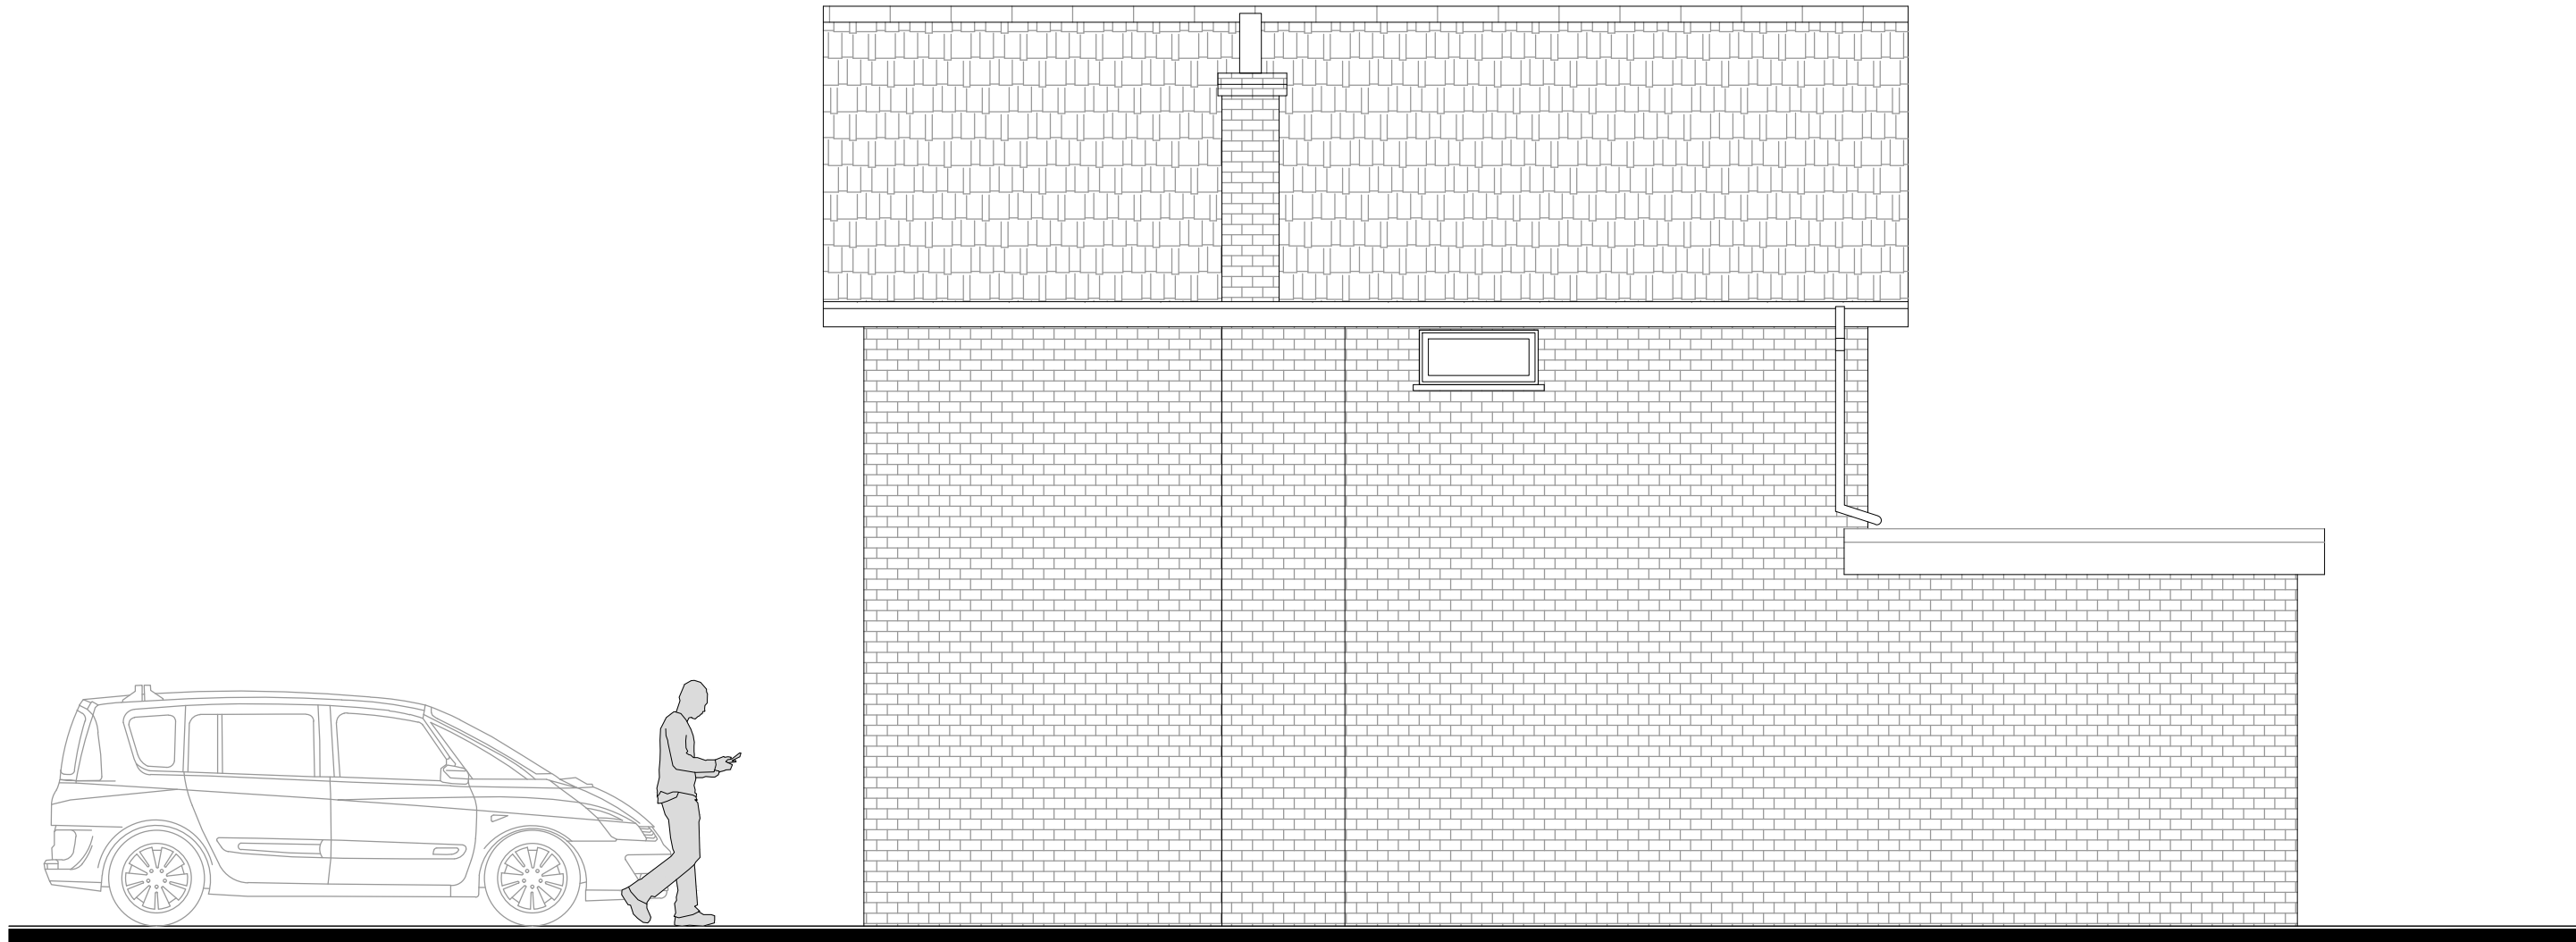

Existing Side Elevation
1:50

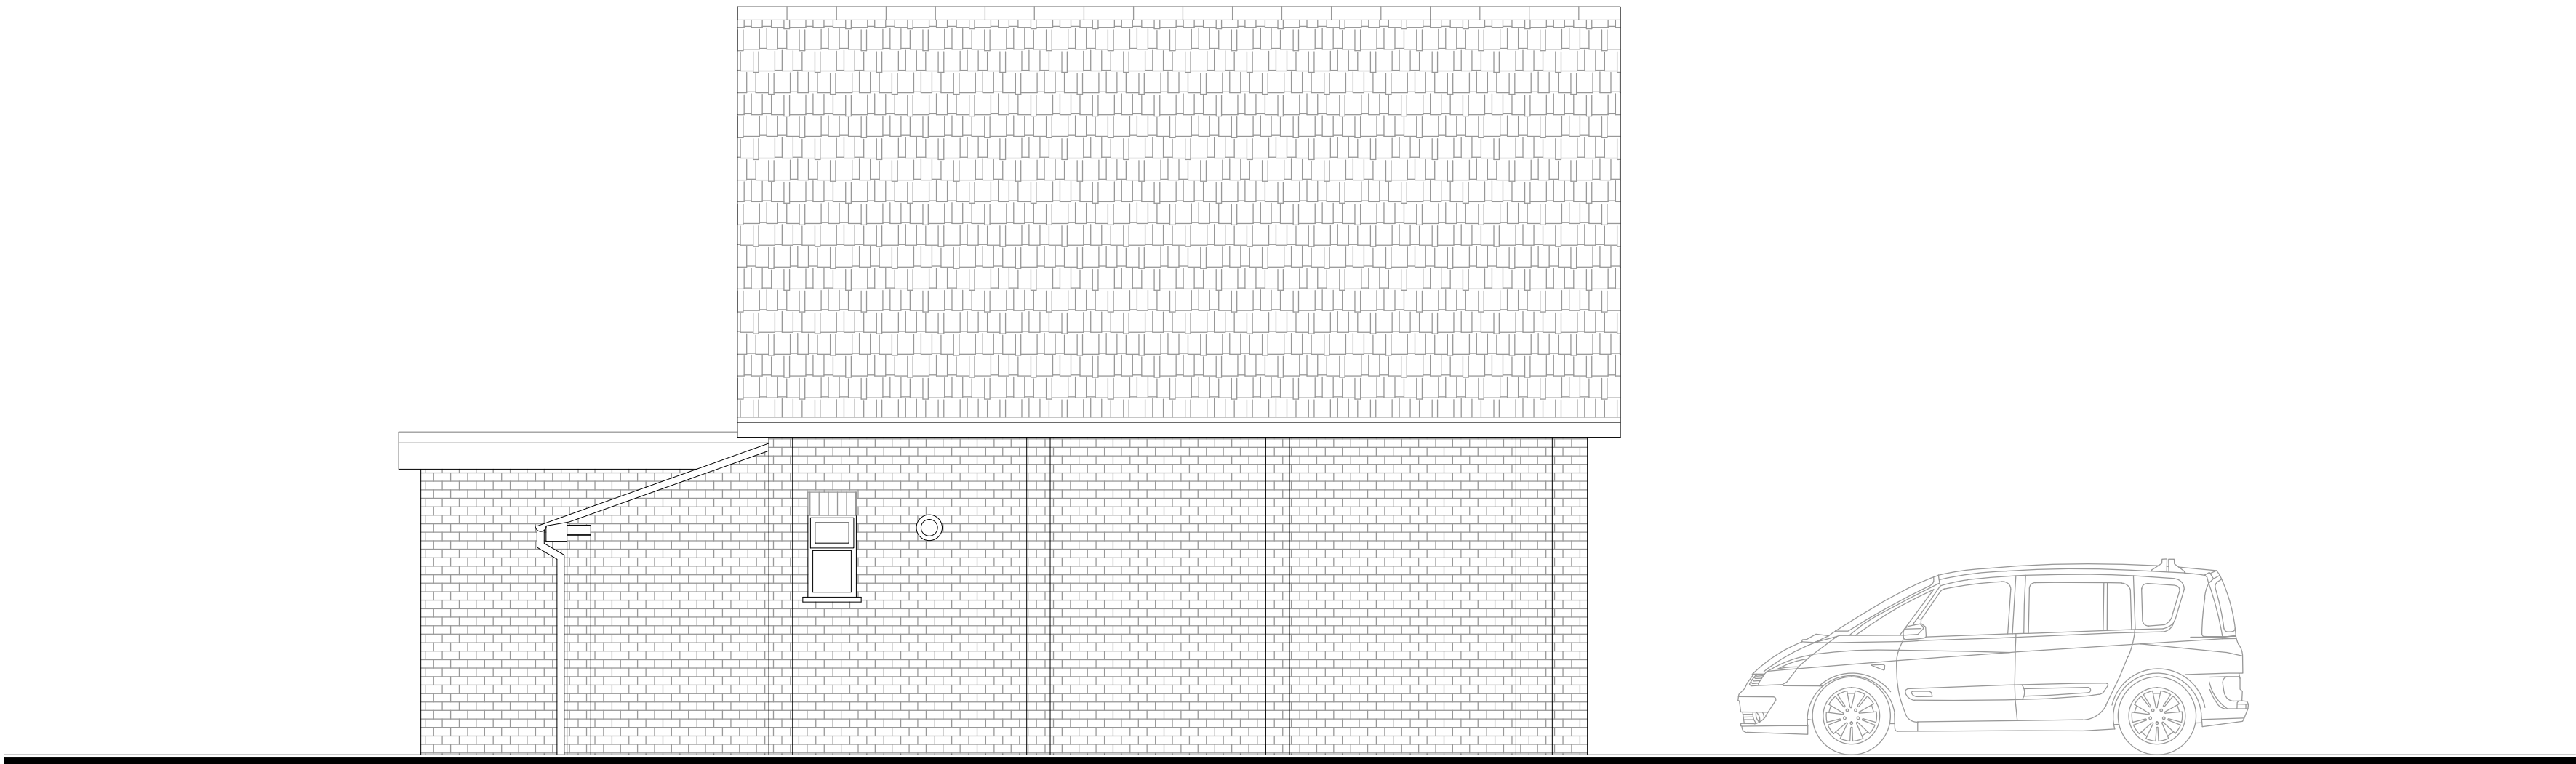

Existing Side Elevation
1:50