



PROPOSED SITE SECTION - A

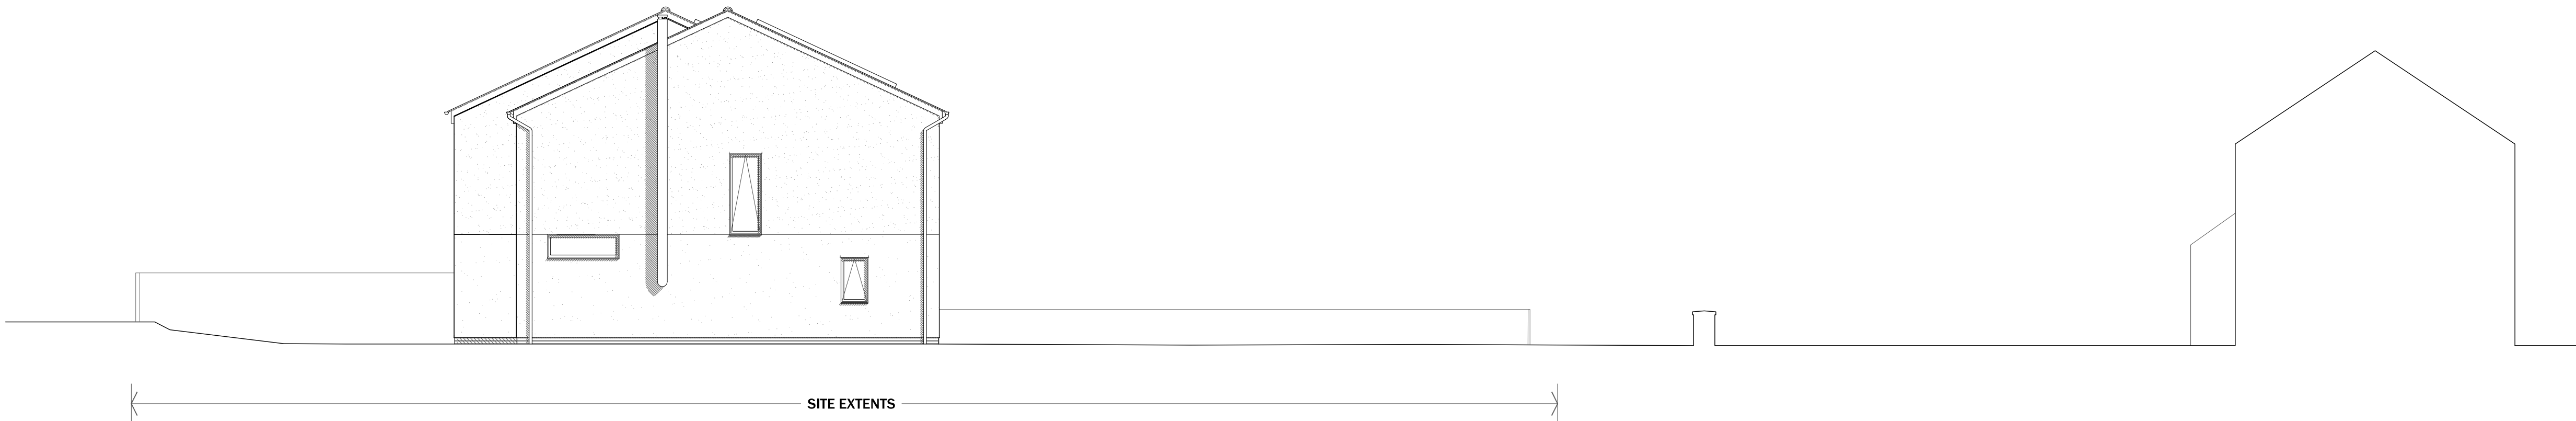

PROPOSED SITE SECTION - B

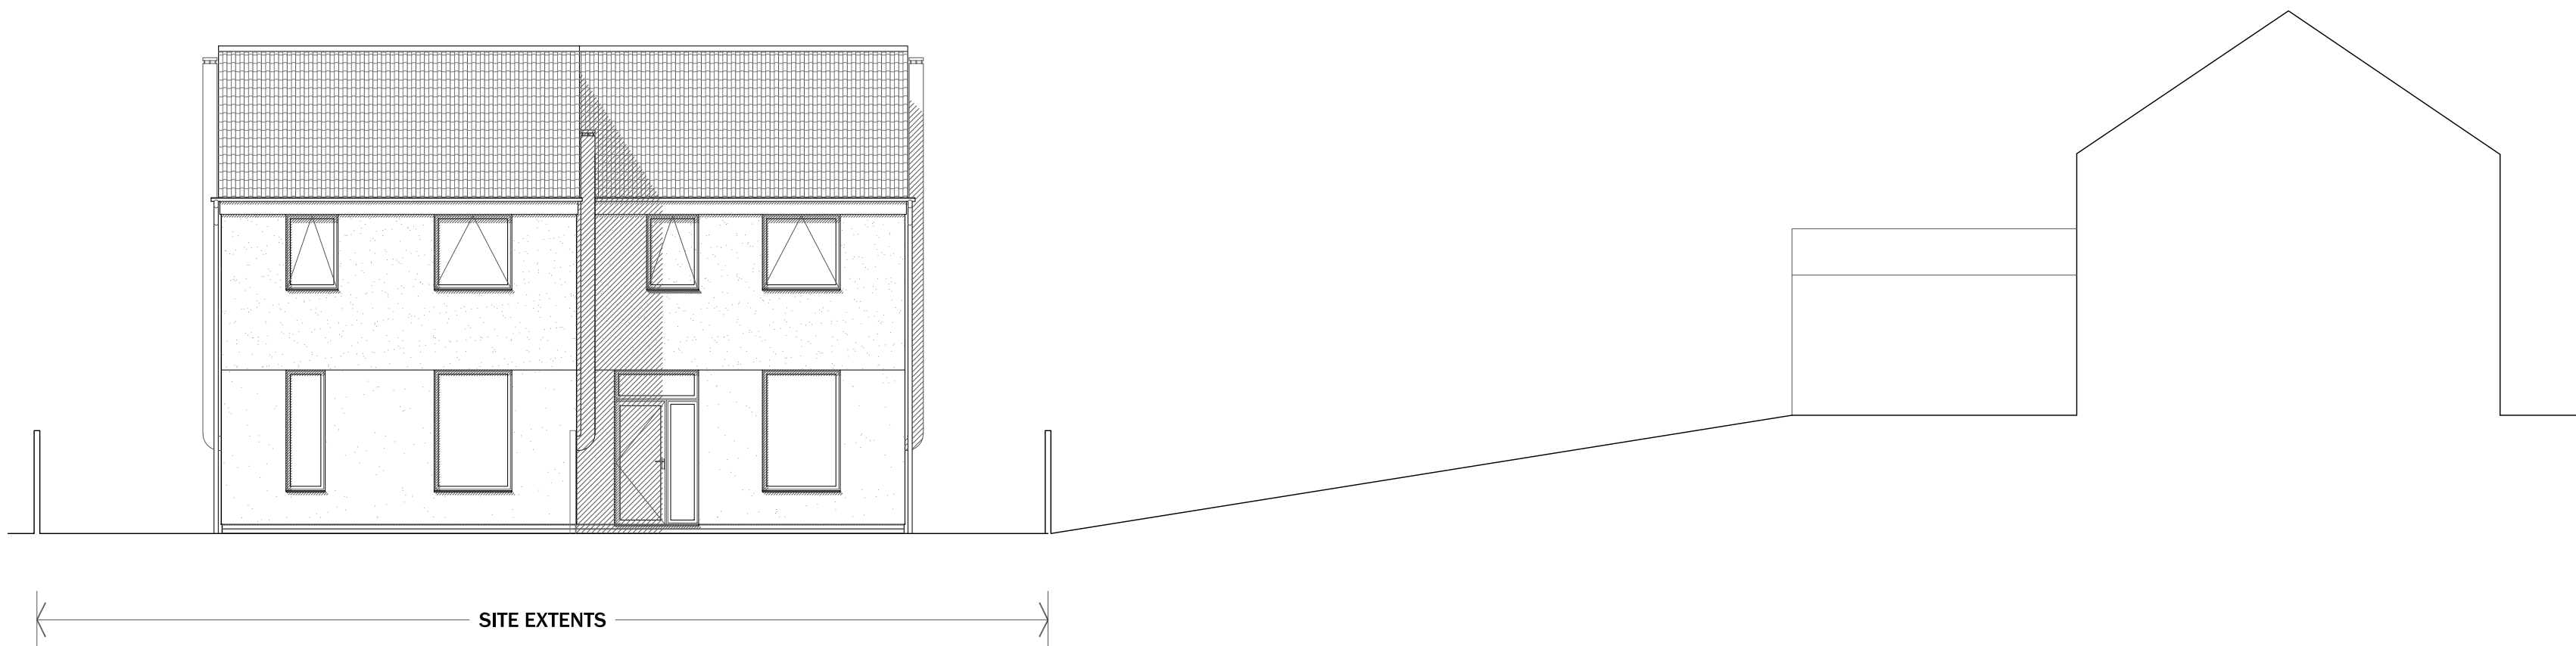


PROPOSED SITE SECTION - C



PROPOSED SITE KEY PLAN
SCALE 1:500

NOTES
Use only written dimensions. All areas are indicative.
Contractor to check measurements on site prior to commencement. Notify the Architect of any discrepancies.
This drawing must only be used for the purpose for which it has been supplied.

R.	DATE	DESCRIPTION
A	26.04.2021	SITE BOUNDARY REVISED.
B	18.08.2021	DWELLING POSITIONS, PLOT B FLUE & EXTERNAL WORKS AMENDED.
C	01.09.2021	SITE SECTION C ADDED.

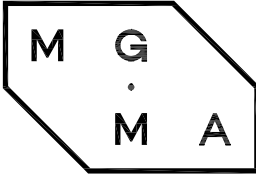

MGMA ARCHITECTS LIMITED
Oriel Chambers Suite 37
14 Water Street
Liverpool L2 8TD

+44 (0) 151 236 6627
studio@mgma-architects.co.uk

www.mgma-architects.co.uk

NOT FOR CONSTRUCTION
FOR PLANNING PURPOSES ONLY

CLIENT
Murrigh Limited

PROJECT
Vacant Land at Cedar Drive
Gwersyllt, Wrexham LL11 4HW

DRAWING
Proposed Contextual Sections

SCALE
1:100 @ A1

DATE
25.02.2021

REVISION
C

NO.
9-003_102

