


REV	DESCRIPTION	DATE	DRAWN

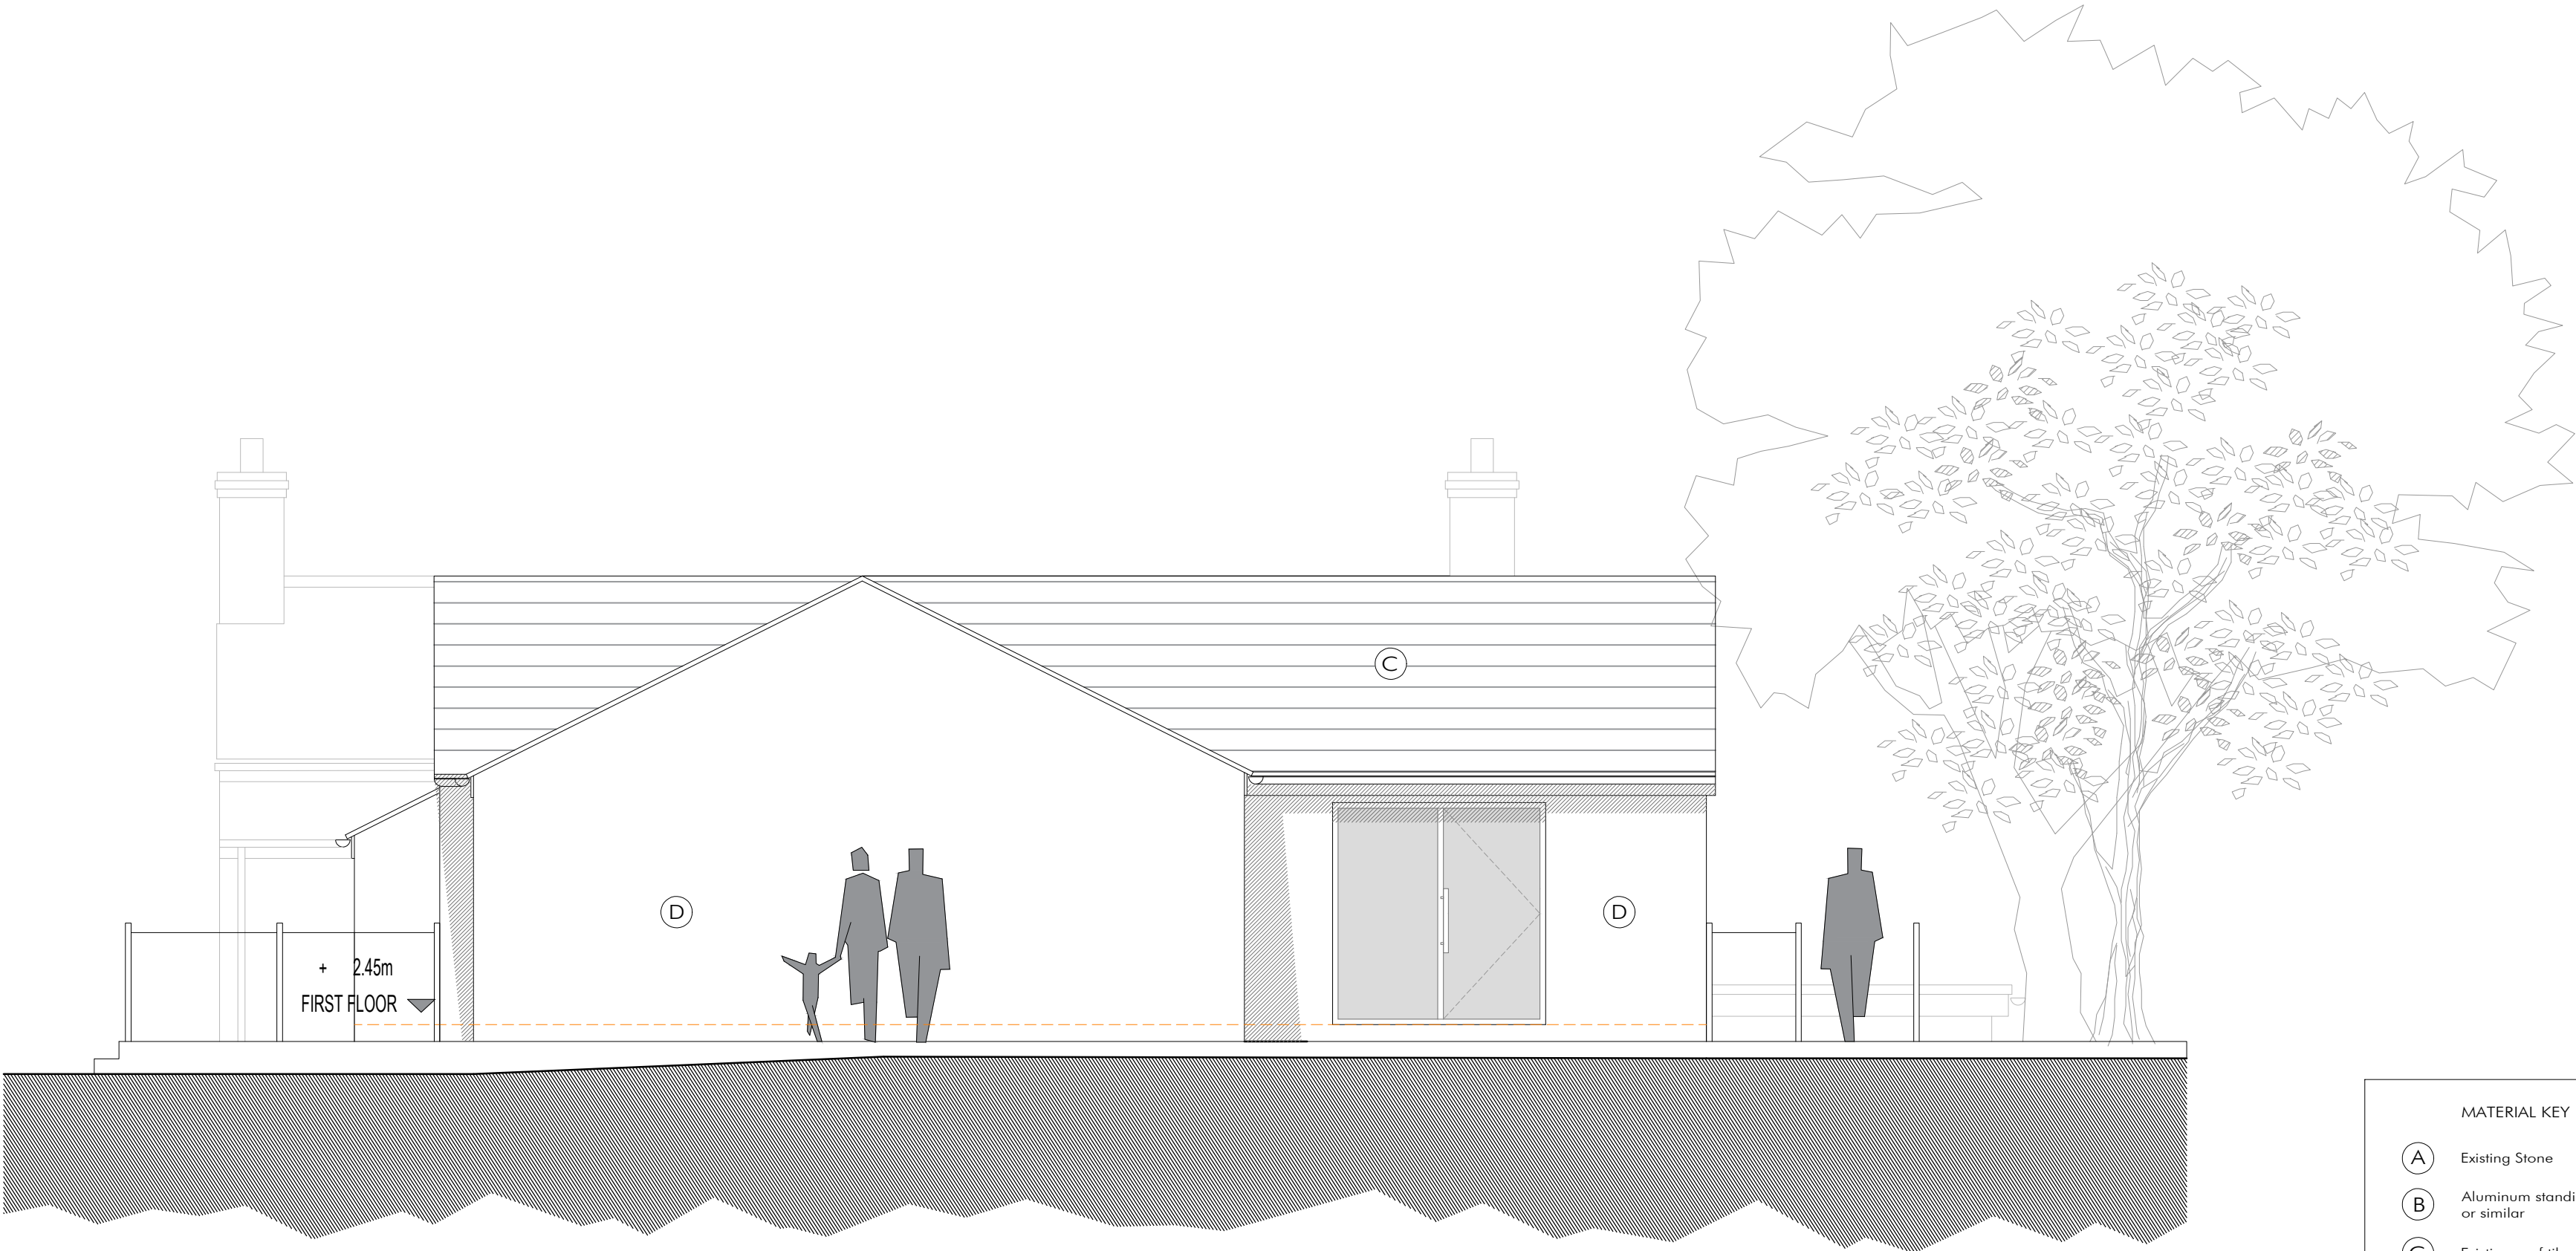

MATERIAL KEY	
(A)	Existing Stone
(B)	Aluminum standing seam cladding or similar
(C)	Existing roof tiles or similar
(D)	Timber Decking
(D)	White Render



SCALE BAR 1:50



THE COACH HOUSE, VRON FARM
WREXHAM, LL11 5TW

JEREMY & JACQUI BASSETT

PROPOSED SIDE ELEVATION

Group D Architects Ltd
4 St Paul's Sq
Liverpool
L3 9SJ
T: 0151 542 5027

DWG: 22005 (PL) 201
DATE: 09.03.22
SCALE: 1:50 @ A2 DRAWN: KB