




Type 4 - Plot 6 & 9

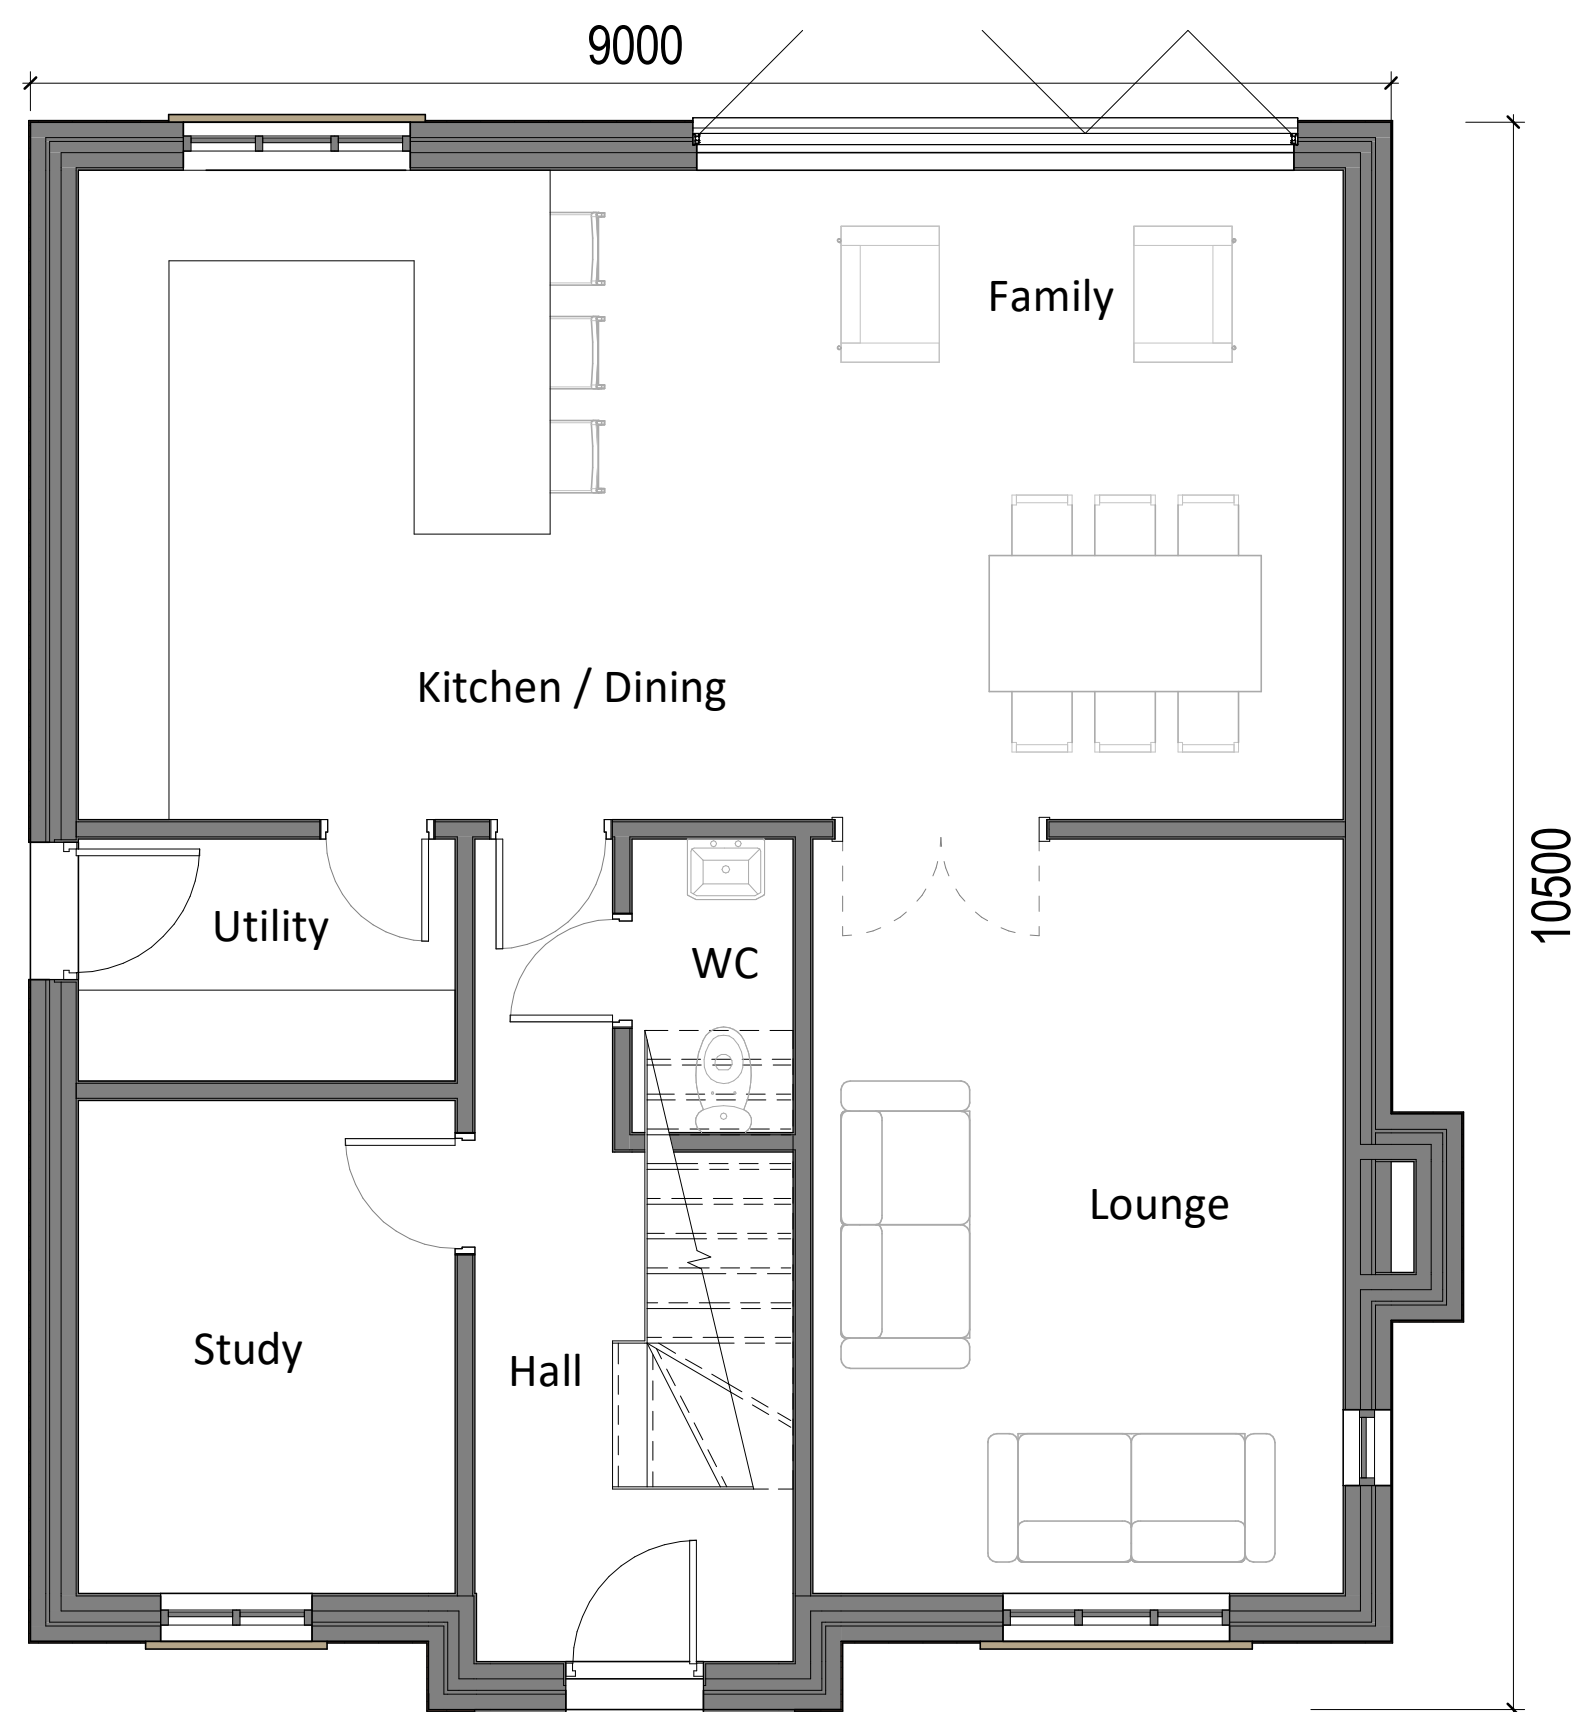

1 Level 00
1 : 50

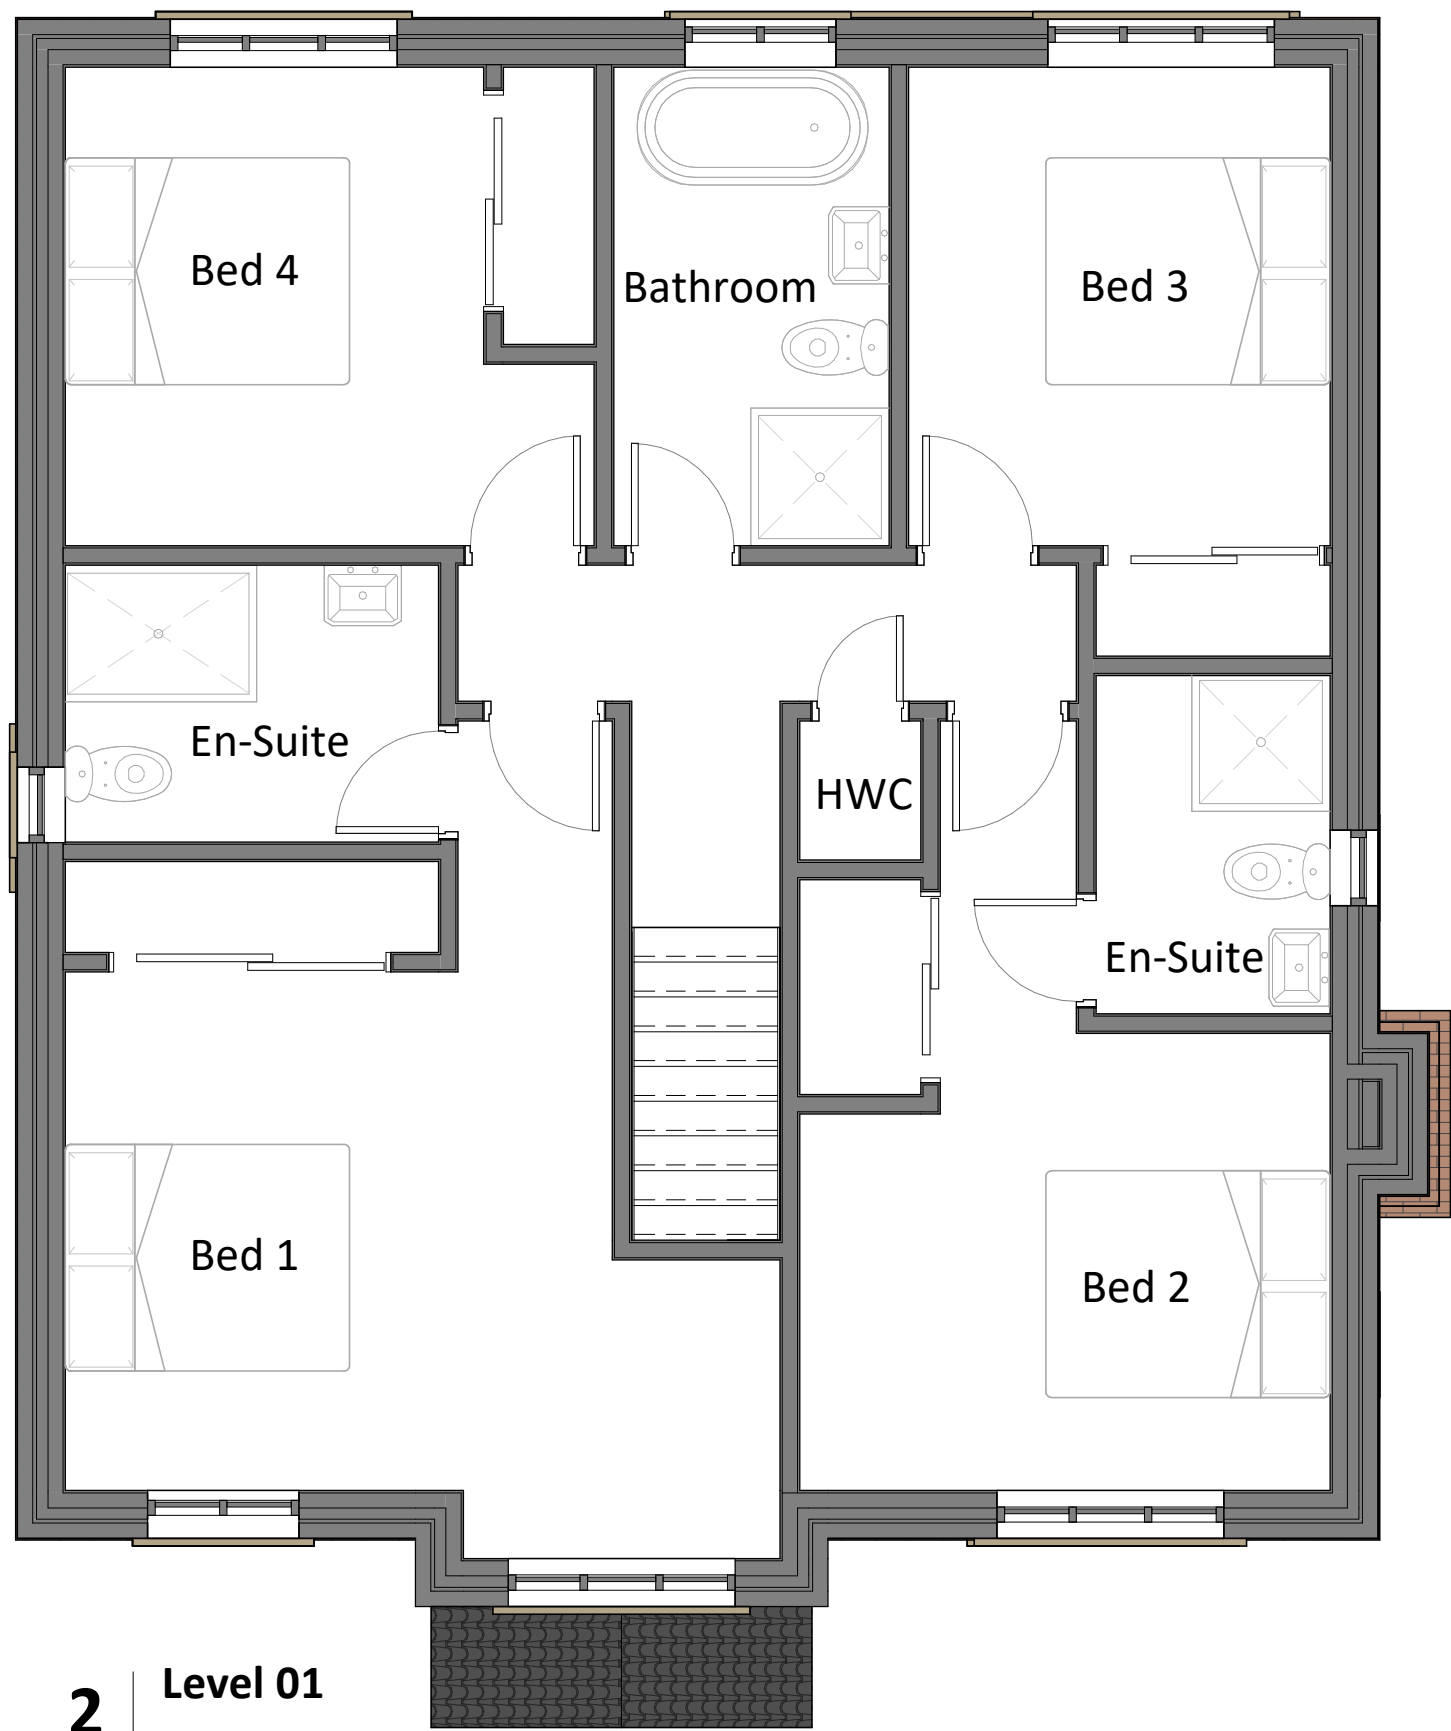

2 Level 01
1 : 50

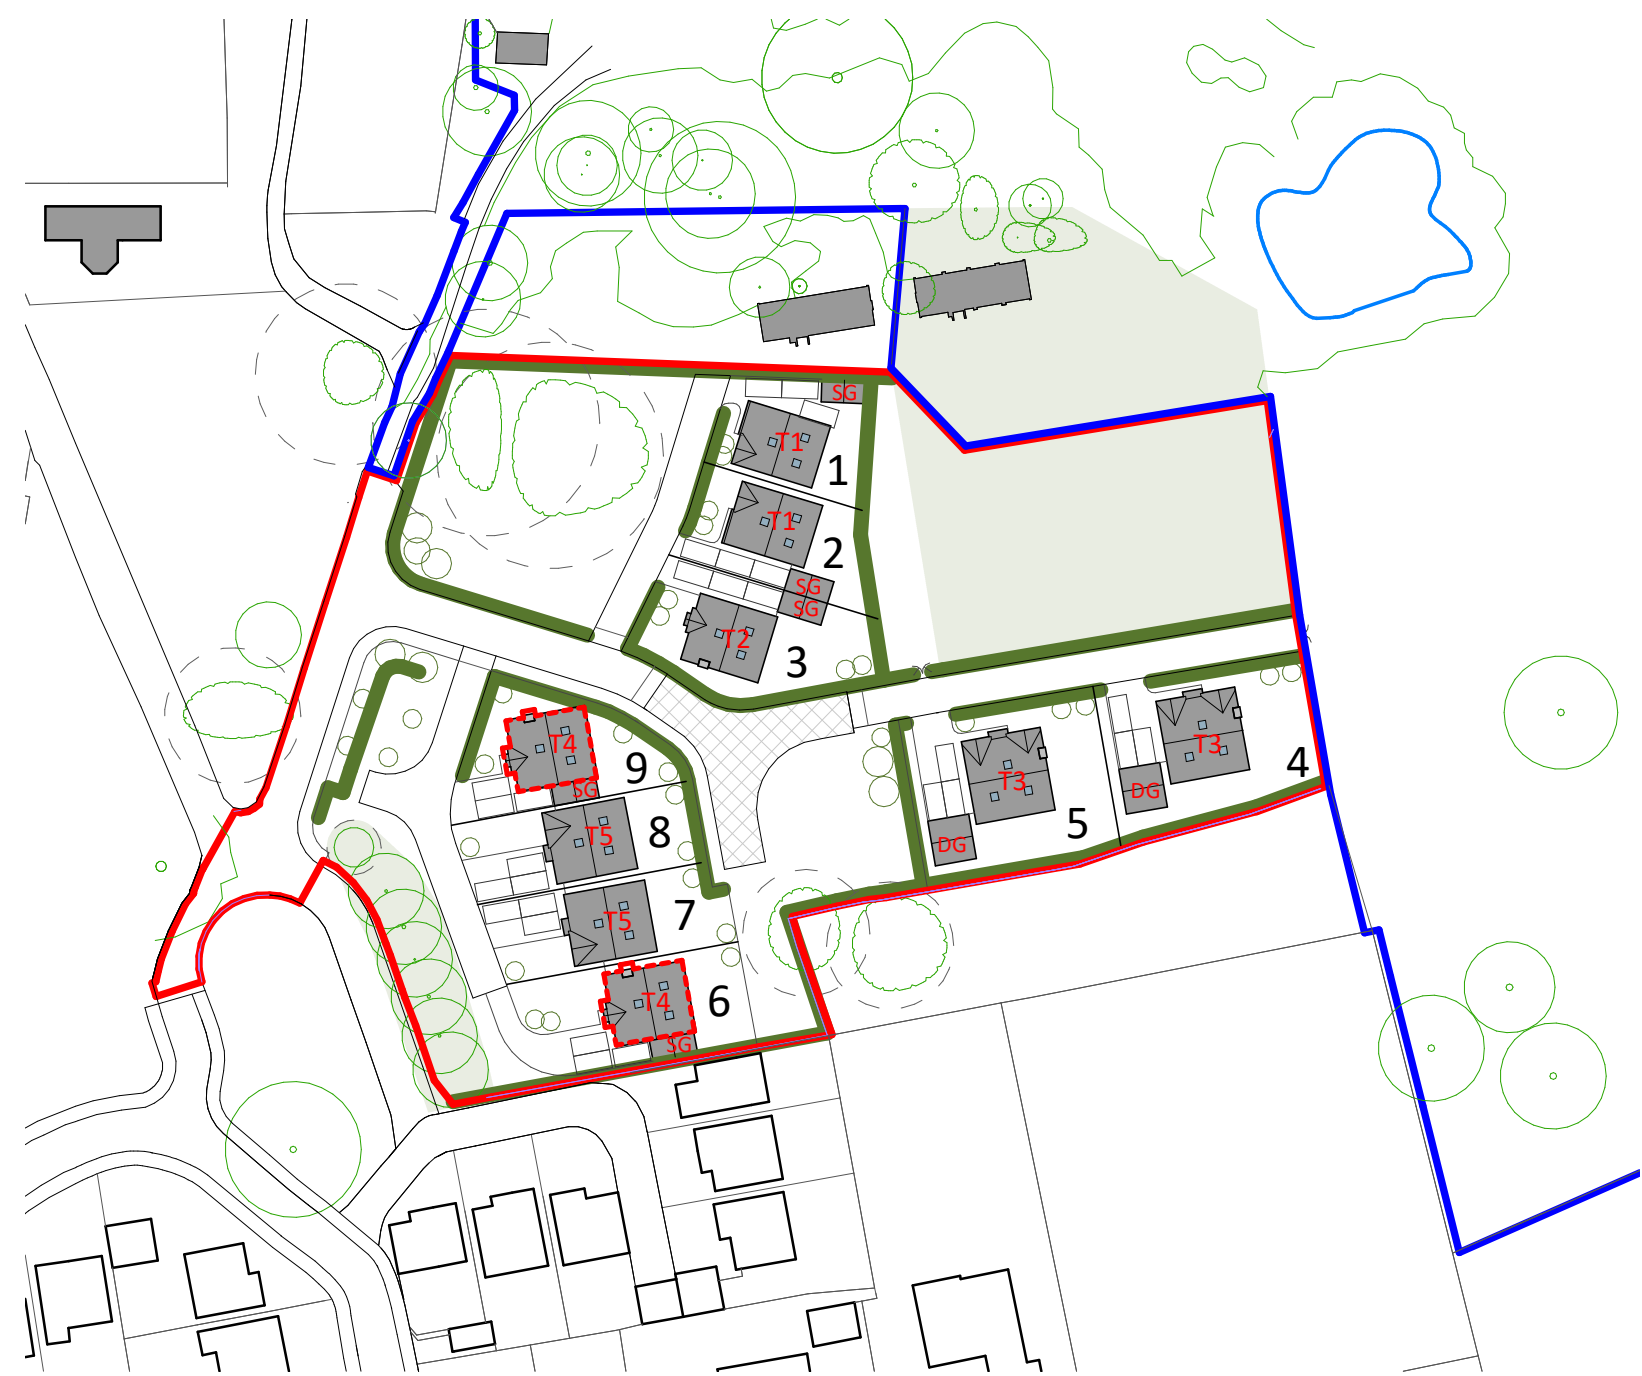


8 Referencing Plan
1 : 1000

House Area - Type 4 (PLOT 6 & 9)	
160 SQM GIFA	1722 SFT GIFA
183 SQM GROSS	1970 SFT GROSS



4 Front Elevation
1 : 100

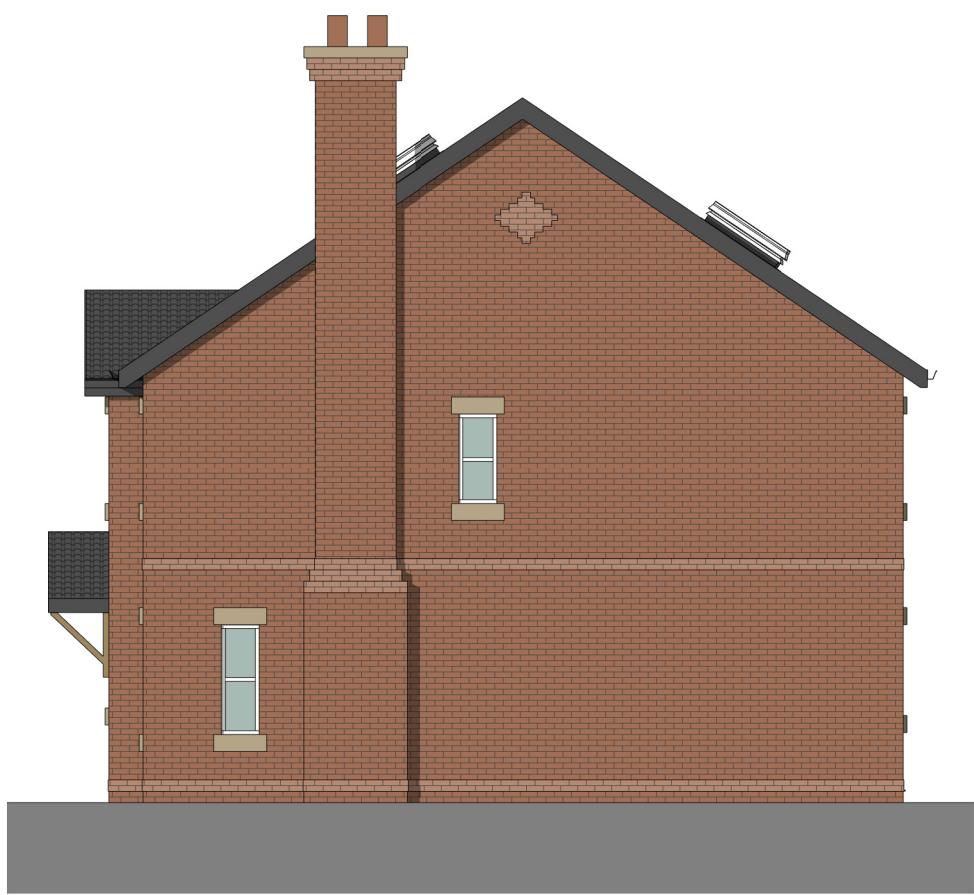

5 Side Elevation 1
1 : 100



6 Rear Elevation
1 : 100



7 Side Elevation 2
1 : 100



3 Front 3D View