


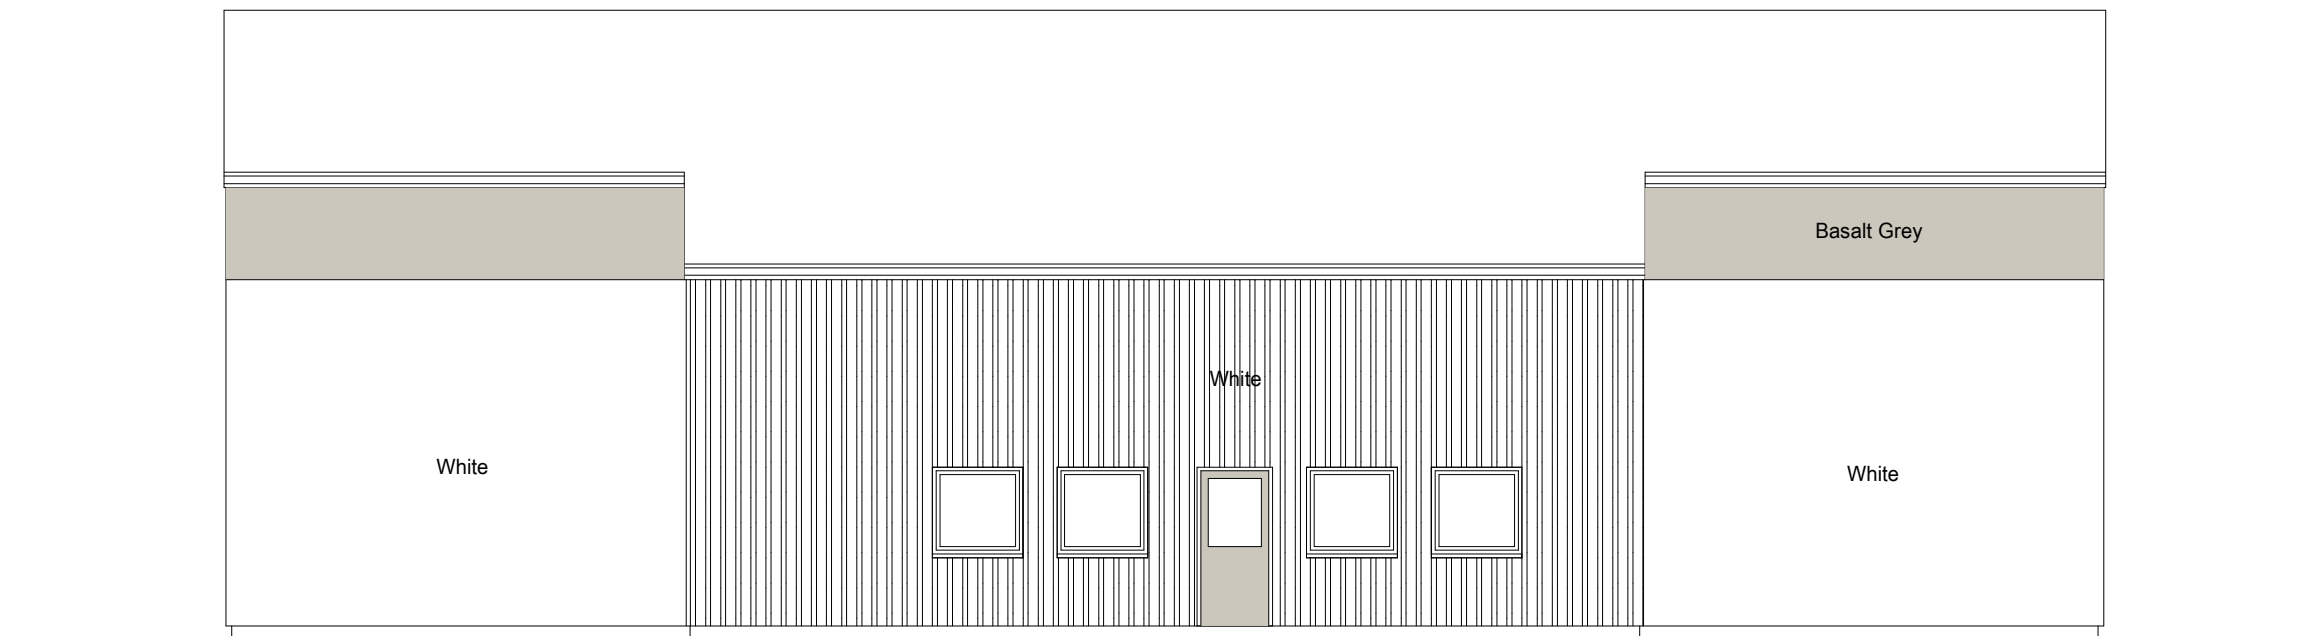


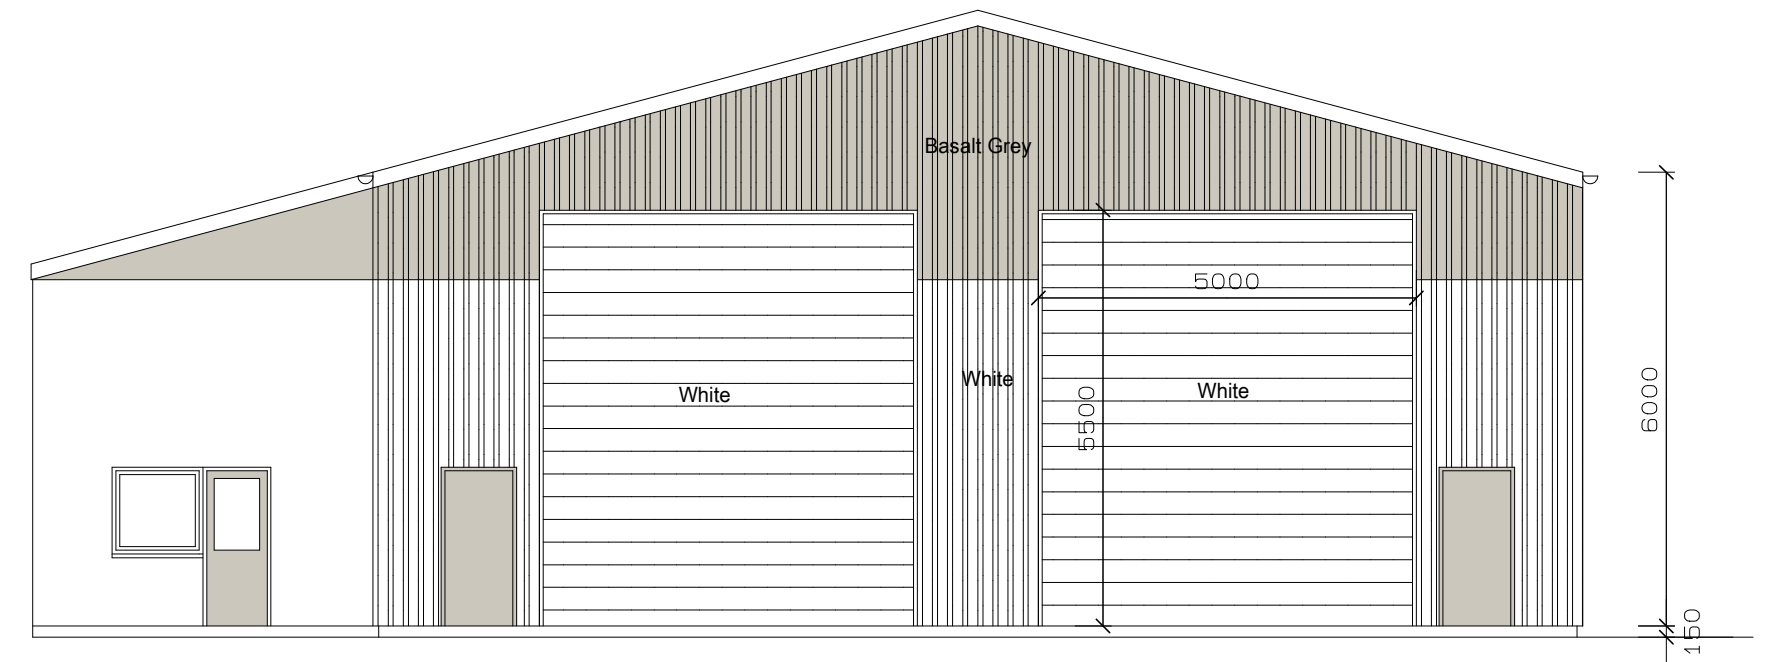


SIDE ELEVATION

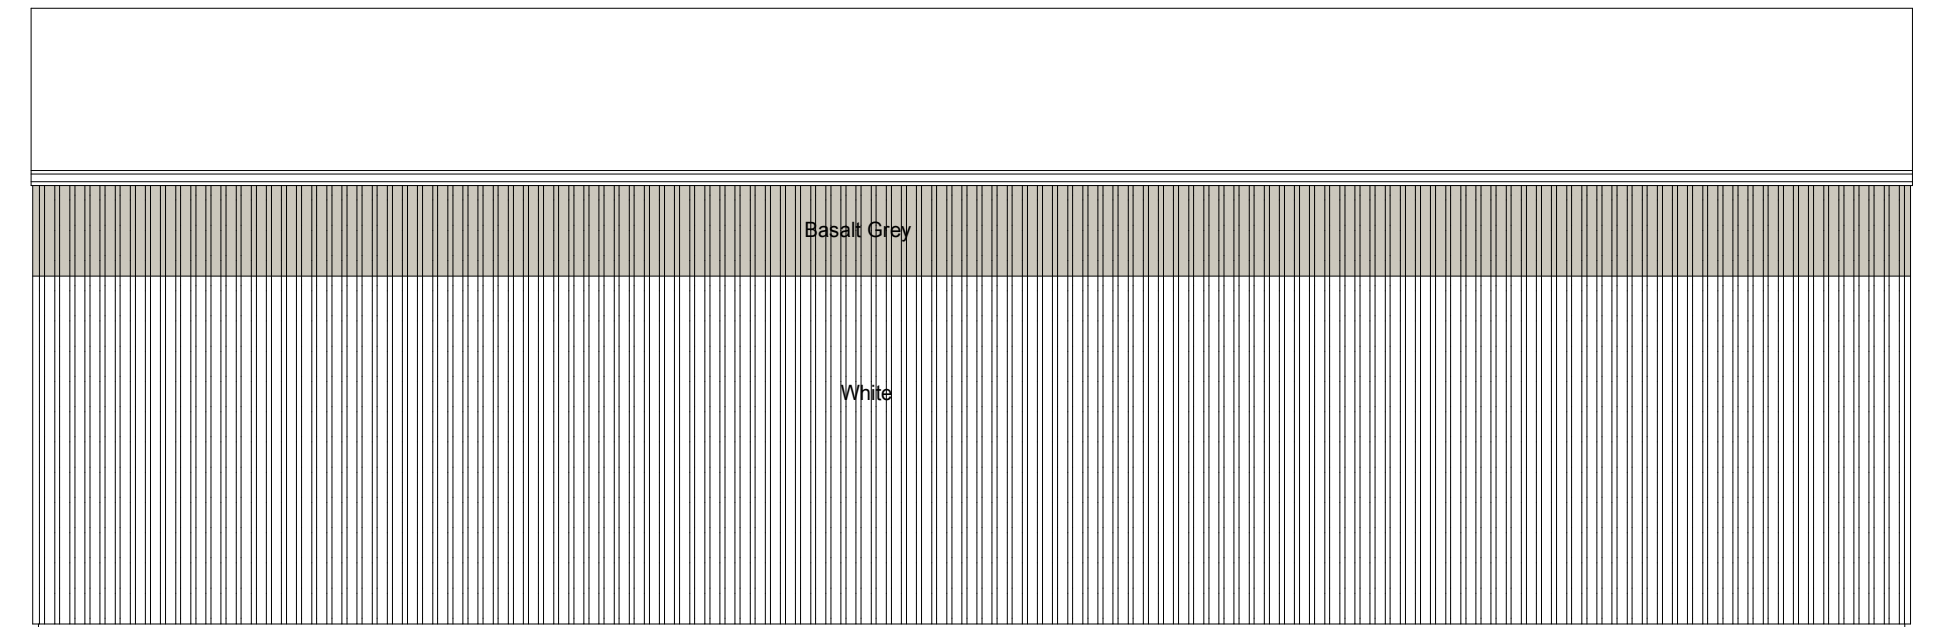

FRONT ELEVATIONS

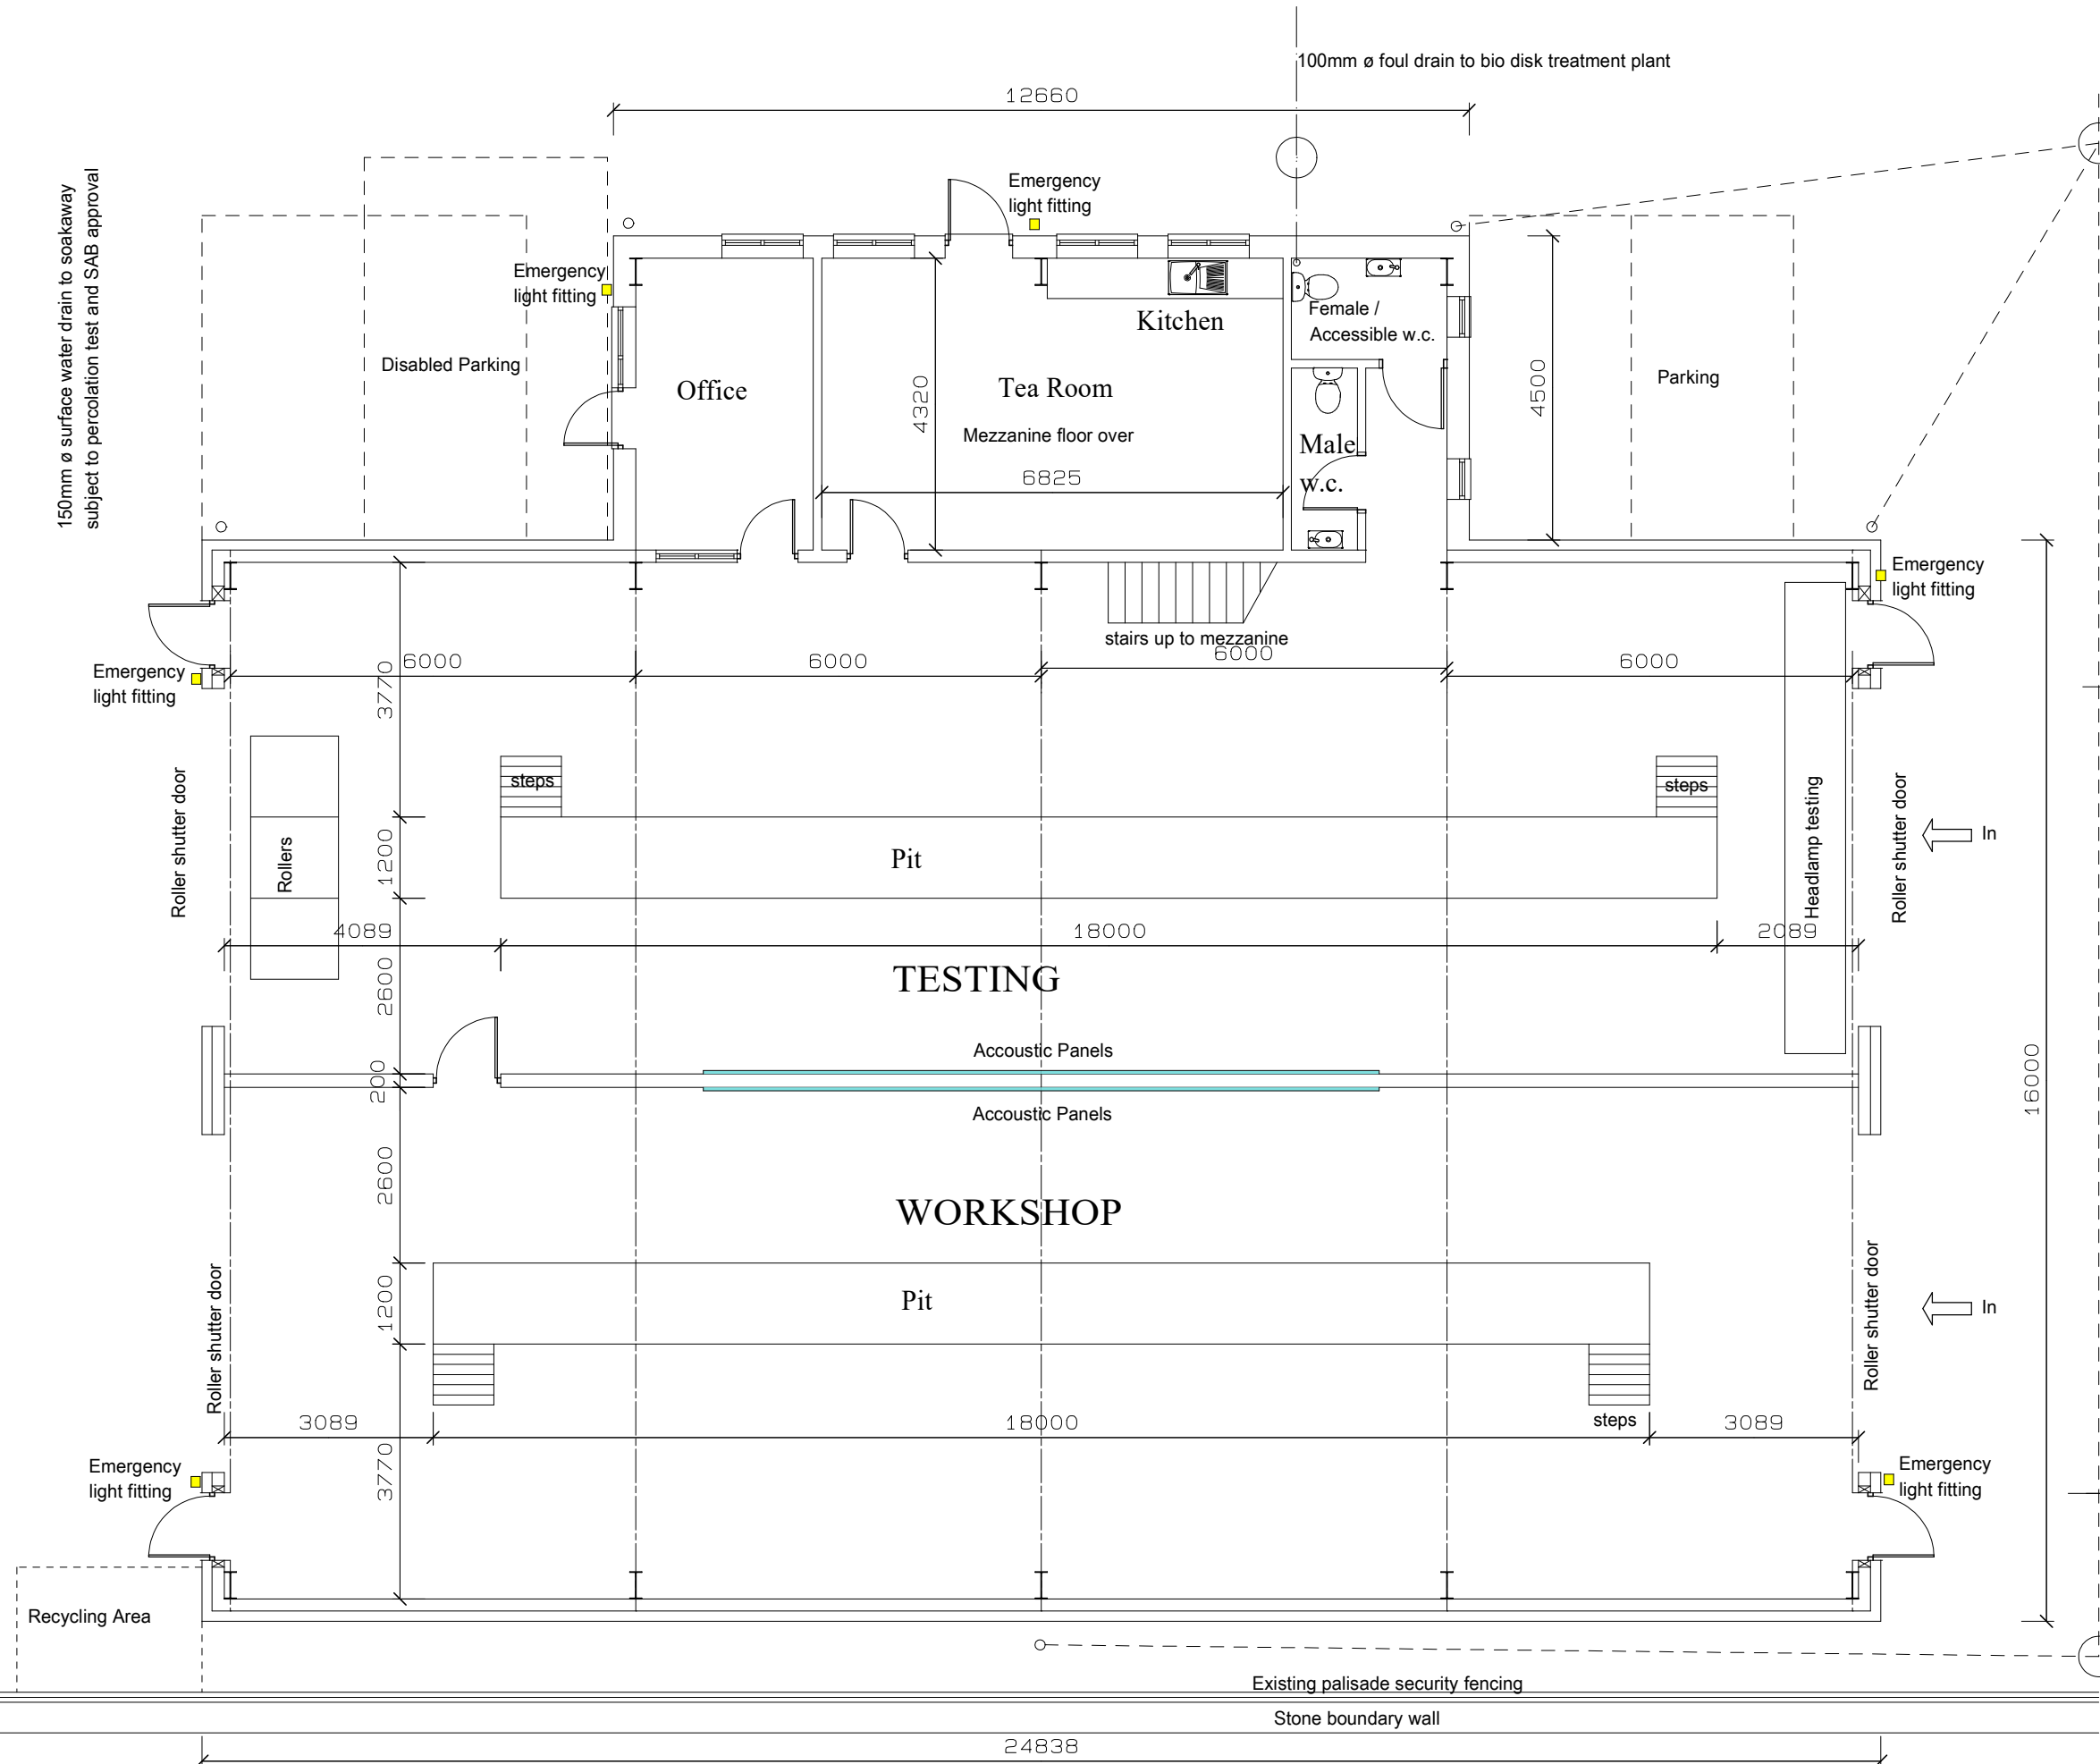

SIDE ELEVATION (facing road)

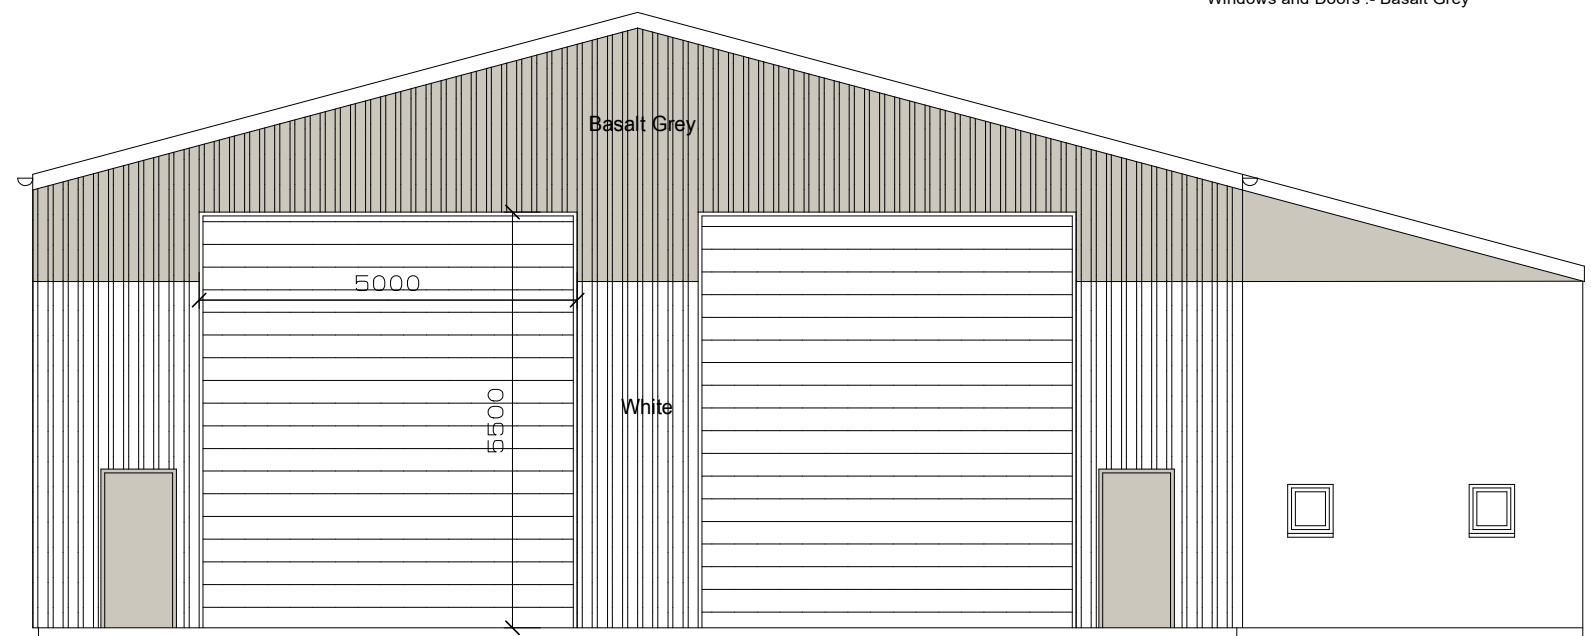

REAR ELEVATION

MATERIALS
 Roof :- Box profile metal sheeting - Basalt Grey (RAL 7012)
 External Walls :- Box profile metal sheeting - Basalt Grey (RAL 7012)
 and White Aluminium (RAL 9006)
 Workshop Doors :- Metal roller shutters - White Aluminium
 Windows and Doors :- Basalt Grey

REV A Acoustic panels added

PHILIP HUMPHREYS ARCHITECTS
 Tan-y-Castell, Broad Street, MONTGOMERY, SY15 6PH. Tel./Fax: 01686 668373

HGV Workshop and MOT Centre

PROPOSALS

□ scale: 1/100 □ date: June 2021

□ 1022/21/3A

