
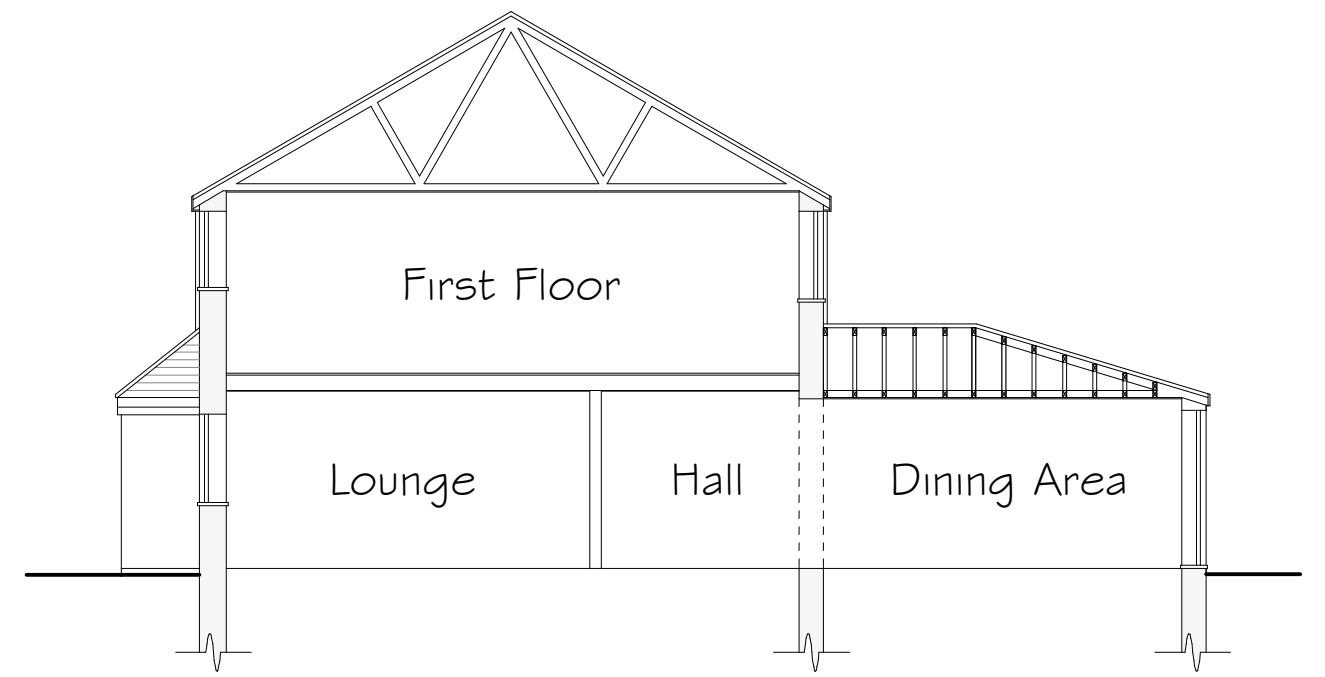


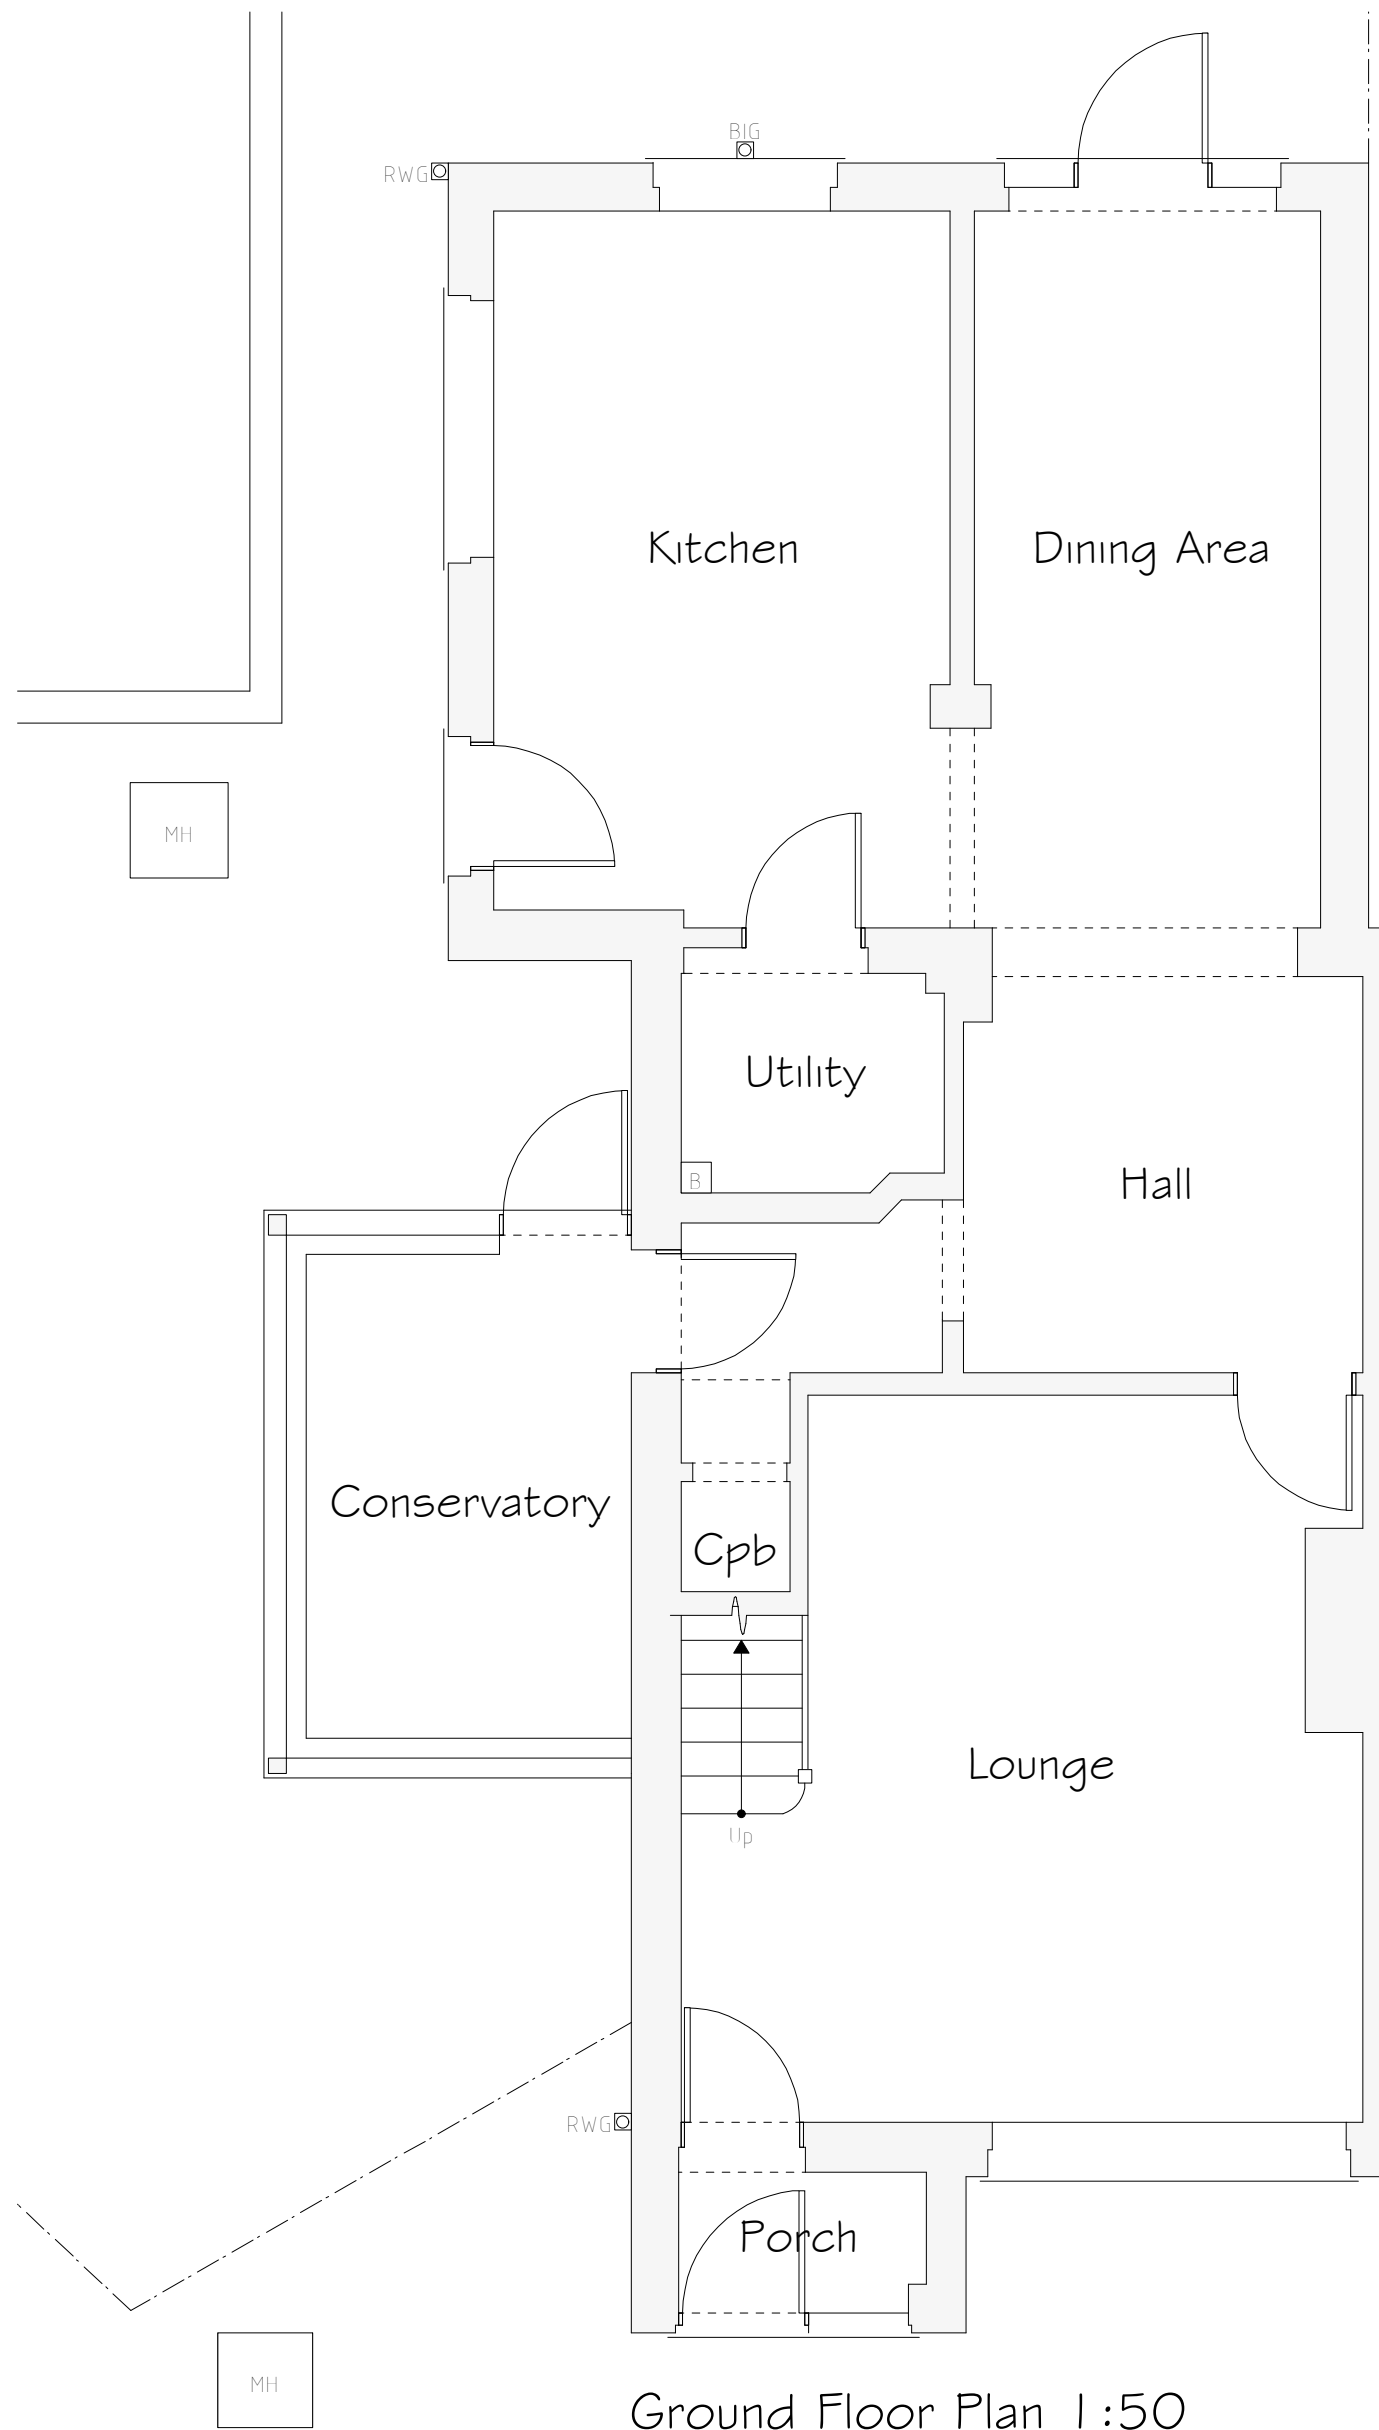

Services Key

	Existing Boiler Position
	Existing Man Hole Position
	Existing Rain Water Gully (RWG) Position
	Existing Back Inlet (BIG) Gully Position

Rev	Date	Detail	Initial

Project: Proposed Alterations to, 17 Oak Close, Summerhill, Wrexham, LL11 4HP.	
Title: Existing	Scale: (A2) 1:50 & 1:100

Drawn By: E.M.Jackson	Date: April 2021
Drawing No: R106/001	Sheet: 1 of 1

Office 3K4,
Redwither Business Tower,
Wrexham. LL13 9XT
Tel: 01978 356500
www.blueprintarchitectural.com
© copyright all rights reserved