


0 10 20 30 40 50m
Scale 1:1250

APPLICATION BOUNDARY INDICATED THUS: _____

Schedule of Areas	m ²
Site Area	178.6

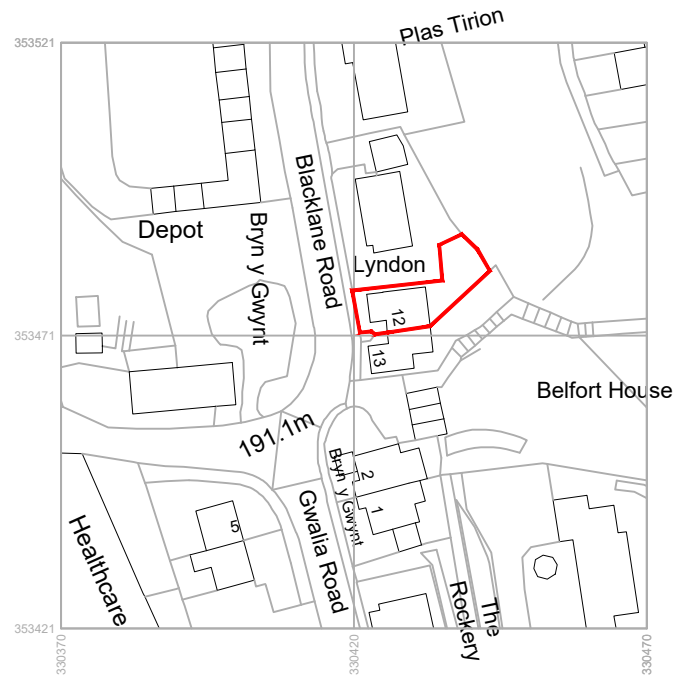

Produced on 30 September 2021 from the Ordnance Survey National Geographic Database and incorporating surveyed revision available at this date.
This map shows the area bounded by 330370 353421, 330470 353421, 330470 353521, 330370 353521, 330370 353421
Reproduction in whole or part is prohibited without the prior permission of Ordnance Survey.
Crown copyright 2021. Supplied by copla ltd trading as UKPlanningMaps.com a licensed Ordnance Survey partner (100054135).
Data licence expires 30 September 2022. Unique plan reference: v1c/696363/942840

Site Location Plan - 1:1250

A	25/11/2021	TBS
Issued for planning		
-	30/09/2021	TBS
Draft issue		
Rev	Date	Drawn by



Speaks Design Services
6A Middle Road
Coedpoeth
Wrexham
LL11 3TN
Tel 01978 592872
Mob 07592 759095
Mail info@speaksds.co.uk
Web www.speaksds.co.uk



Project 12 Blacklane Rd, Moss, Pentre Broughton, Wrexham LL11 6BA			
Client Phil Roberts		Purpose of Issue For Approval	Drawing Stage Planning
Title Site Location Plan			
Scale @ A4 1:1250	Date Sept 2021	Ref 162	Drawn TBS
Dwg No 158/WSW/PL/001			Rev A