



N.B. Please do not scale from these drawings.
All dimensions to be taken on-site. If in doubt - ask.

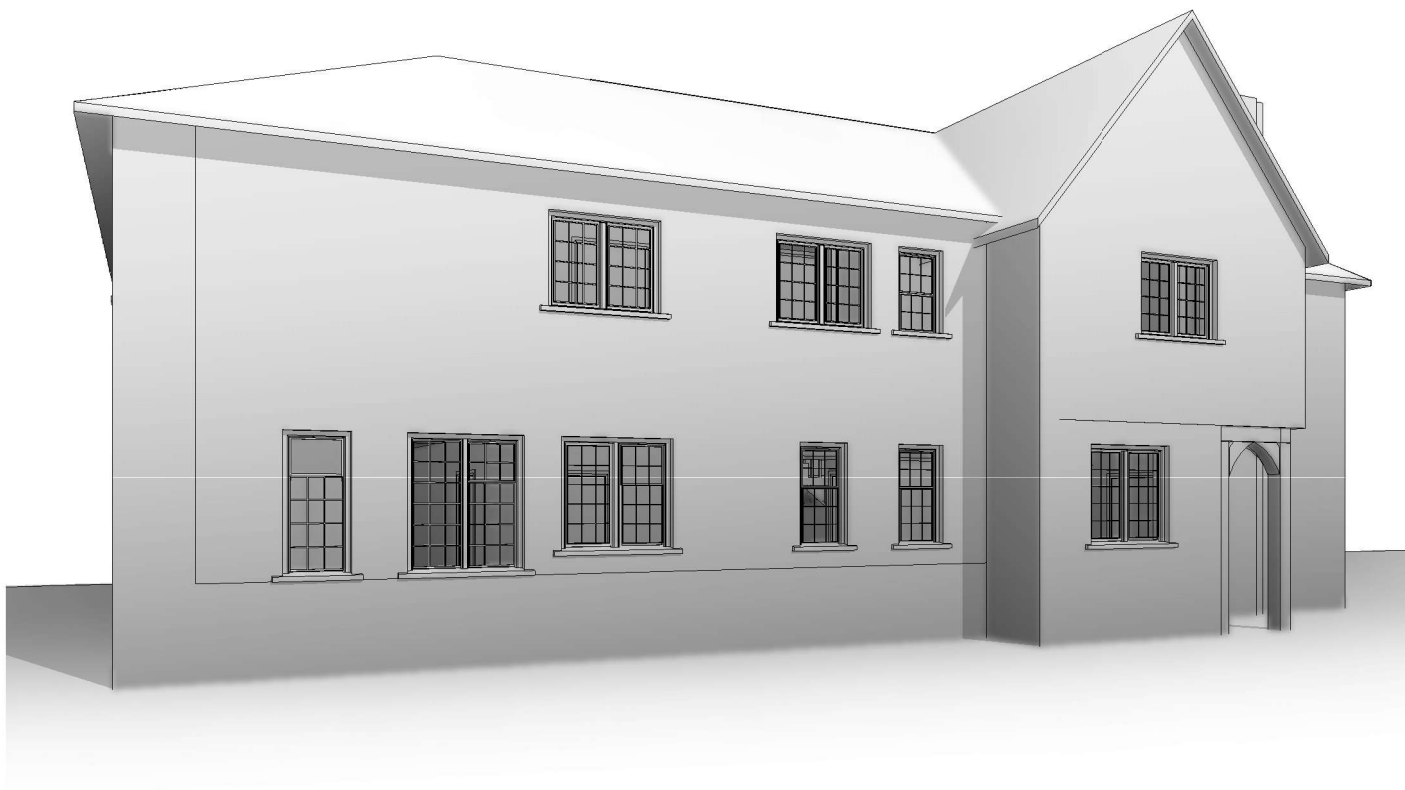

Front Perspective

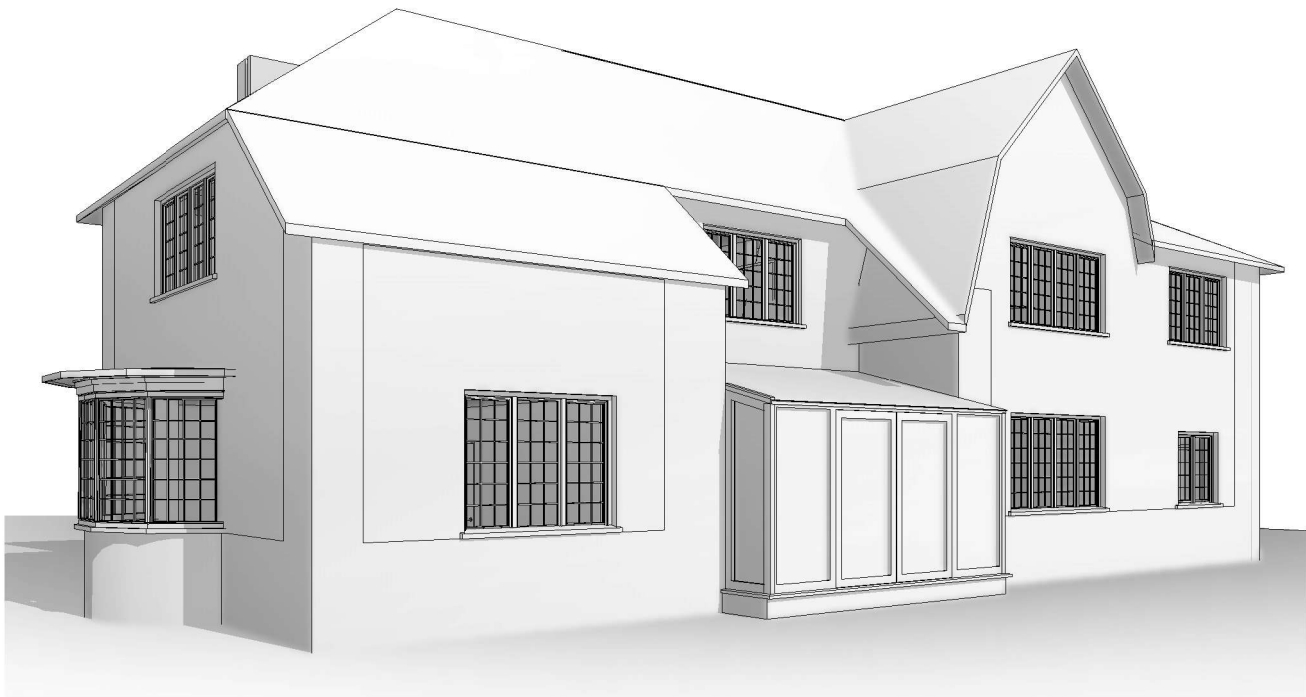

Back Perspective

Rev.	Revision Description			Date
Anne Netherwood Chartered Architect 11 Cottage Fields, St Martins, Osewestry, Shropshire SY11 3EJ Tel 44(0)1691 778 495 44(0)7580 162 344 e-mail: anne@annenetherwood.co.uk web: www.annenetherwood.co.uk				
Project	Chain Bank Chirk			
Title	External Perspectives			
Scale @ A3	Drawn By	Checked By	Date	
	HJ	AN	21/07/2021	
Job No.	21-12	Sheet No.	A005	Rev.