


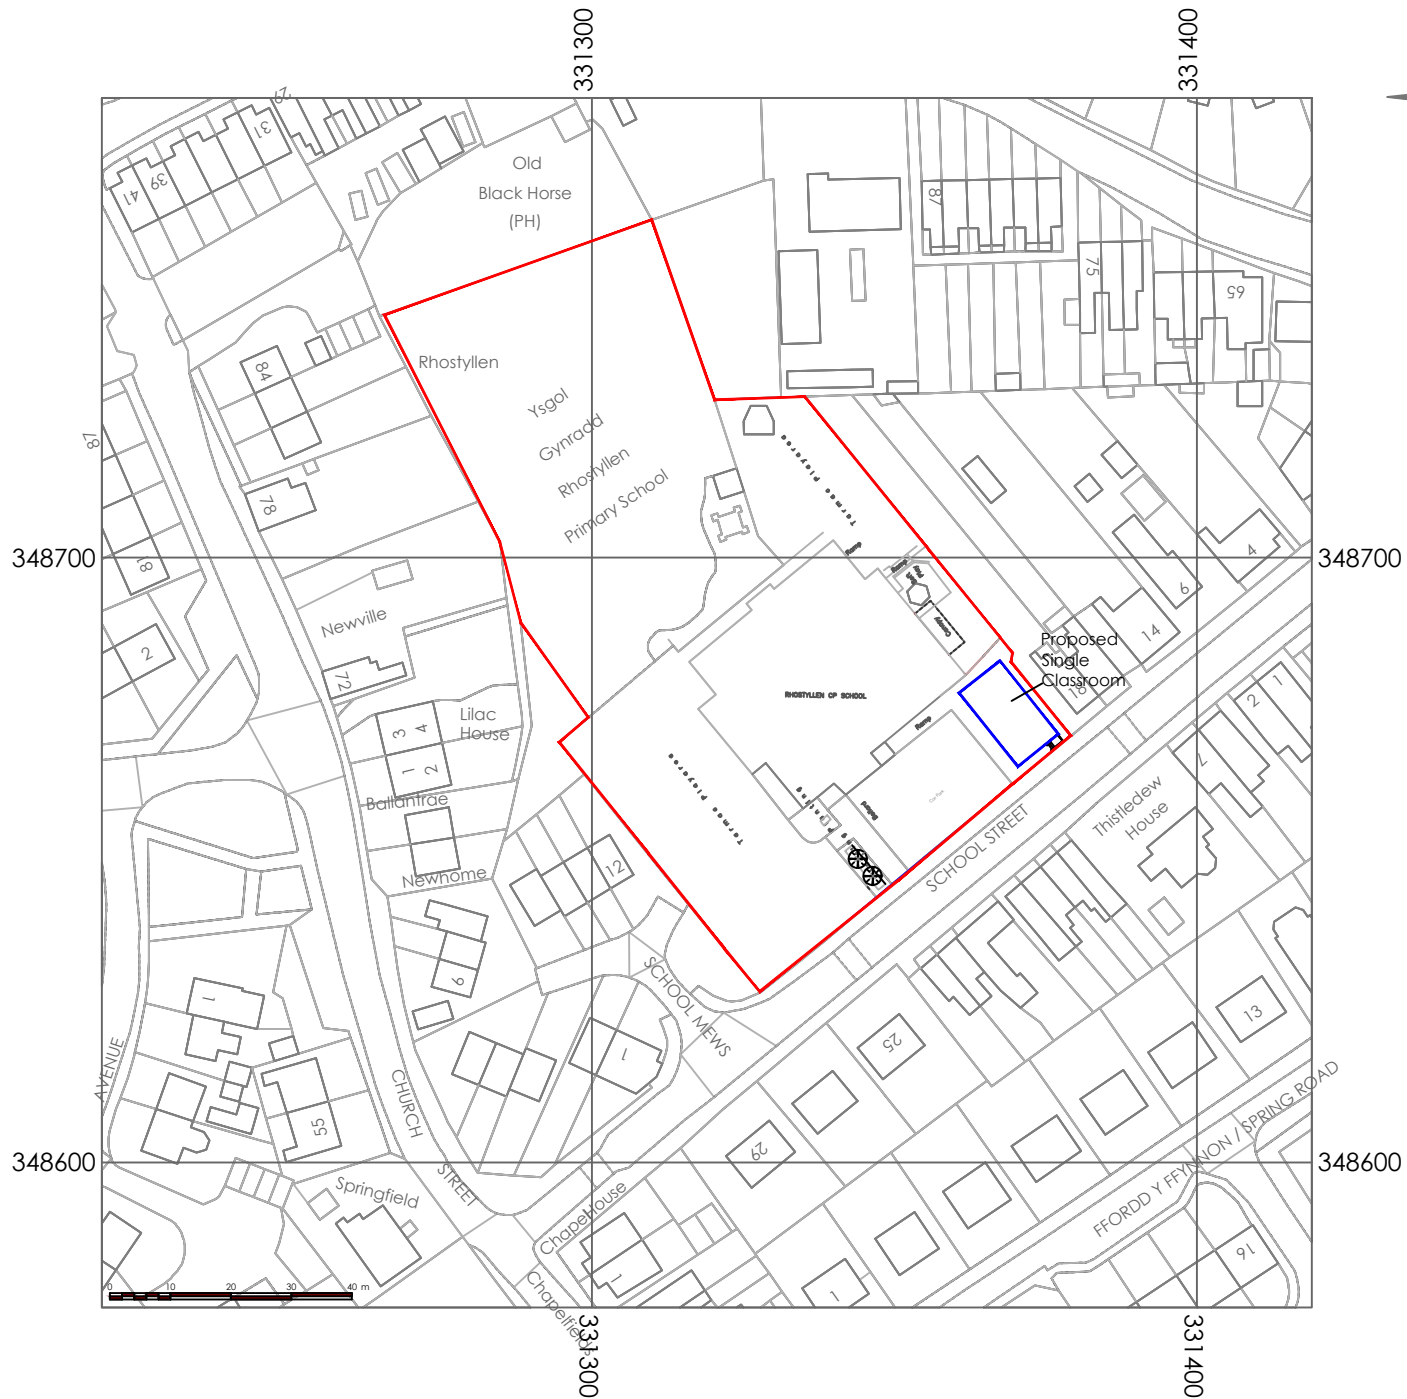

Building Specifications:		
REV	Description	Date
PROJECT Single Classroom		
SHEET Location Plan		
CLIENT Wrexham Borough County Council		
Drawn by RC	Checked by JG	Date 12.10.2020
Scale (@ A4) 1:1250		Project number 2003 15
DRAWING NUMBER 2003-15 ELT-00-00-DR-A-1010		REV
STATUS 1 A=Approval P=Production T=Tender I=Information		