



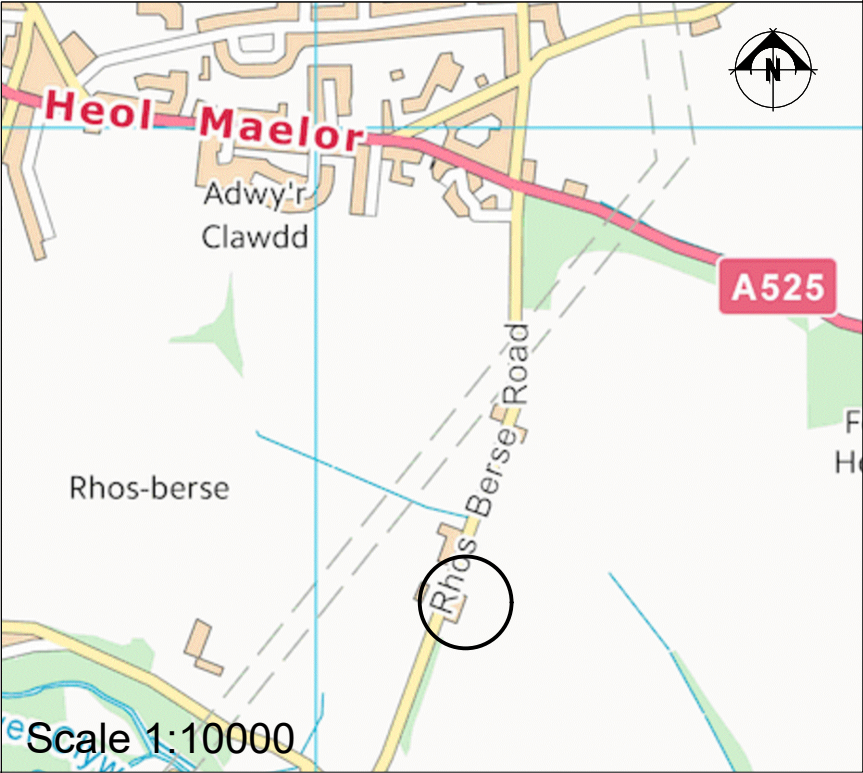

THIS DRAWING IS TO BE READ IN CONJUNCTION WITH ALL RELATED DRAWINGS. ALL DIMENSIONS MUST BE CHECKED AND VERIFIED ON SITE BEFORE COMMENCING ANY WORK OR PRODUCING SHOP DRAWINGS. THE ORIGINATOR SHOULD BE NOTIFIED IMMEDIATELY OF ANY DISCREPANCY. THIS DRAWING IS COPYRIGHT AND REMAINS THE PROPERTY ROGER PARRY & PARTNERS.

- Footpath
- Red Boundary
- Blue Boundary

Rev	Description	Date	Dr by	App by
Original				

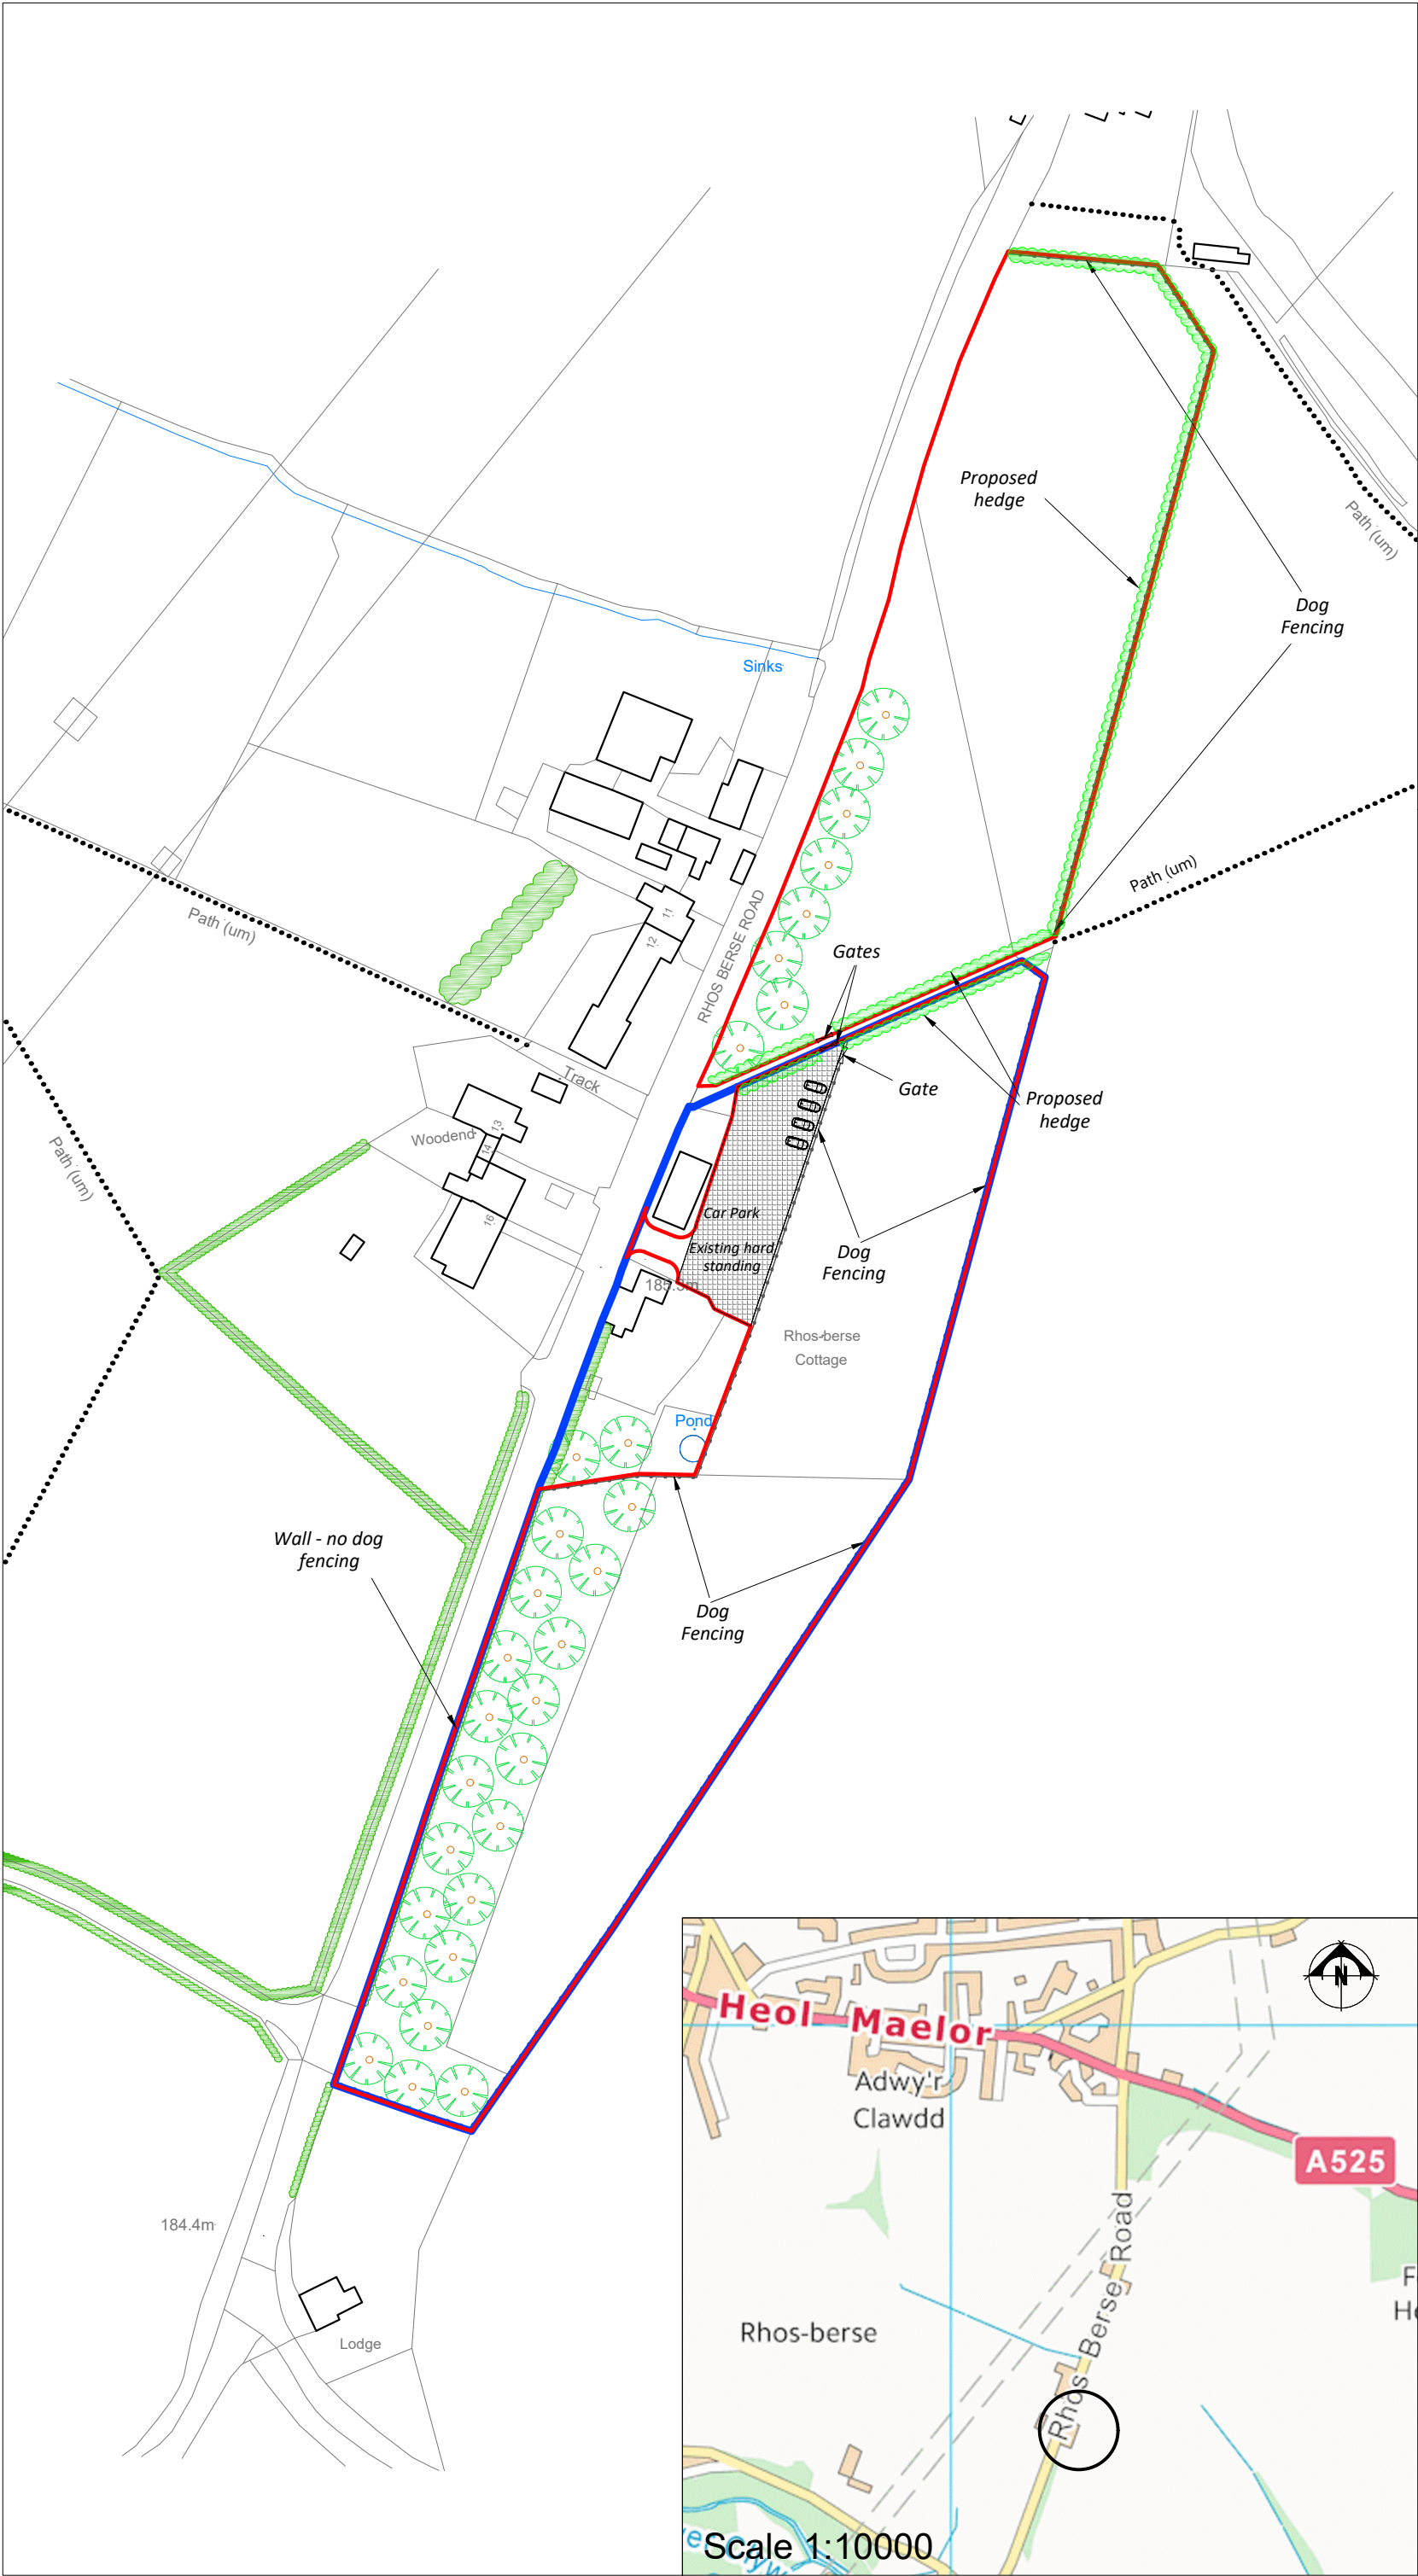

Residential - Agricultural - Commercial				
Job	Dog walking area			
Title	Location Plan			
Location	17 Rhos Berse Rd Coedpoeth Wrexham LL11 3BT			
Client	Ms J Hughes			
Scales	1:1250 @ A3			
Drawing No.	RJC-MZ775-01 / 75860			
Drawn by	AZ	Date 31/03/2022		

HOGSTOW HALL, MINSTERLEY
SHREWSBURY, SHROPSHIRE, SY5 0HZ
Tel: 01743 791336 Fax: 01743 792770
email: mail@rogerparry.net
Web address: www.rogerparry.net
Roger Parry & Partners LLP is a limited liability partnership registered in England and Wales. A list of members of the LLP is available at the above address.