




E-mail: info@heritage-planning.co.uk

SURFACE SERVICE FEATURES
& POINTS SURVISED WHERE
VISIBLE, DUE TO GRASS AREAS,
VEGETATION AND RUBBLE.
STUDY OF EXISTING DRAINAGE
PLANS & A DRAINAGE SURVEY
SHOULD BE CARRIED OUT BEFORE
DESIGN & EXCAVATION.

SCALE PLAN REF:
1:200 @ A2 HERITAGE\BRONYDD\NO
SURVEYED:- JUNE 2019.

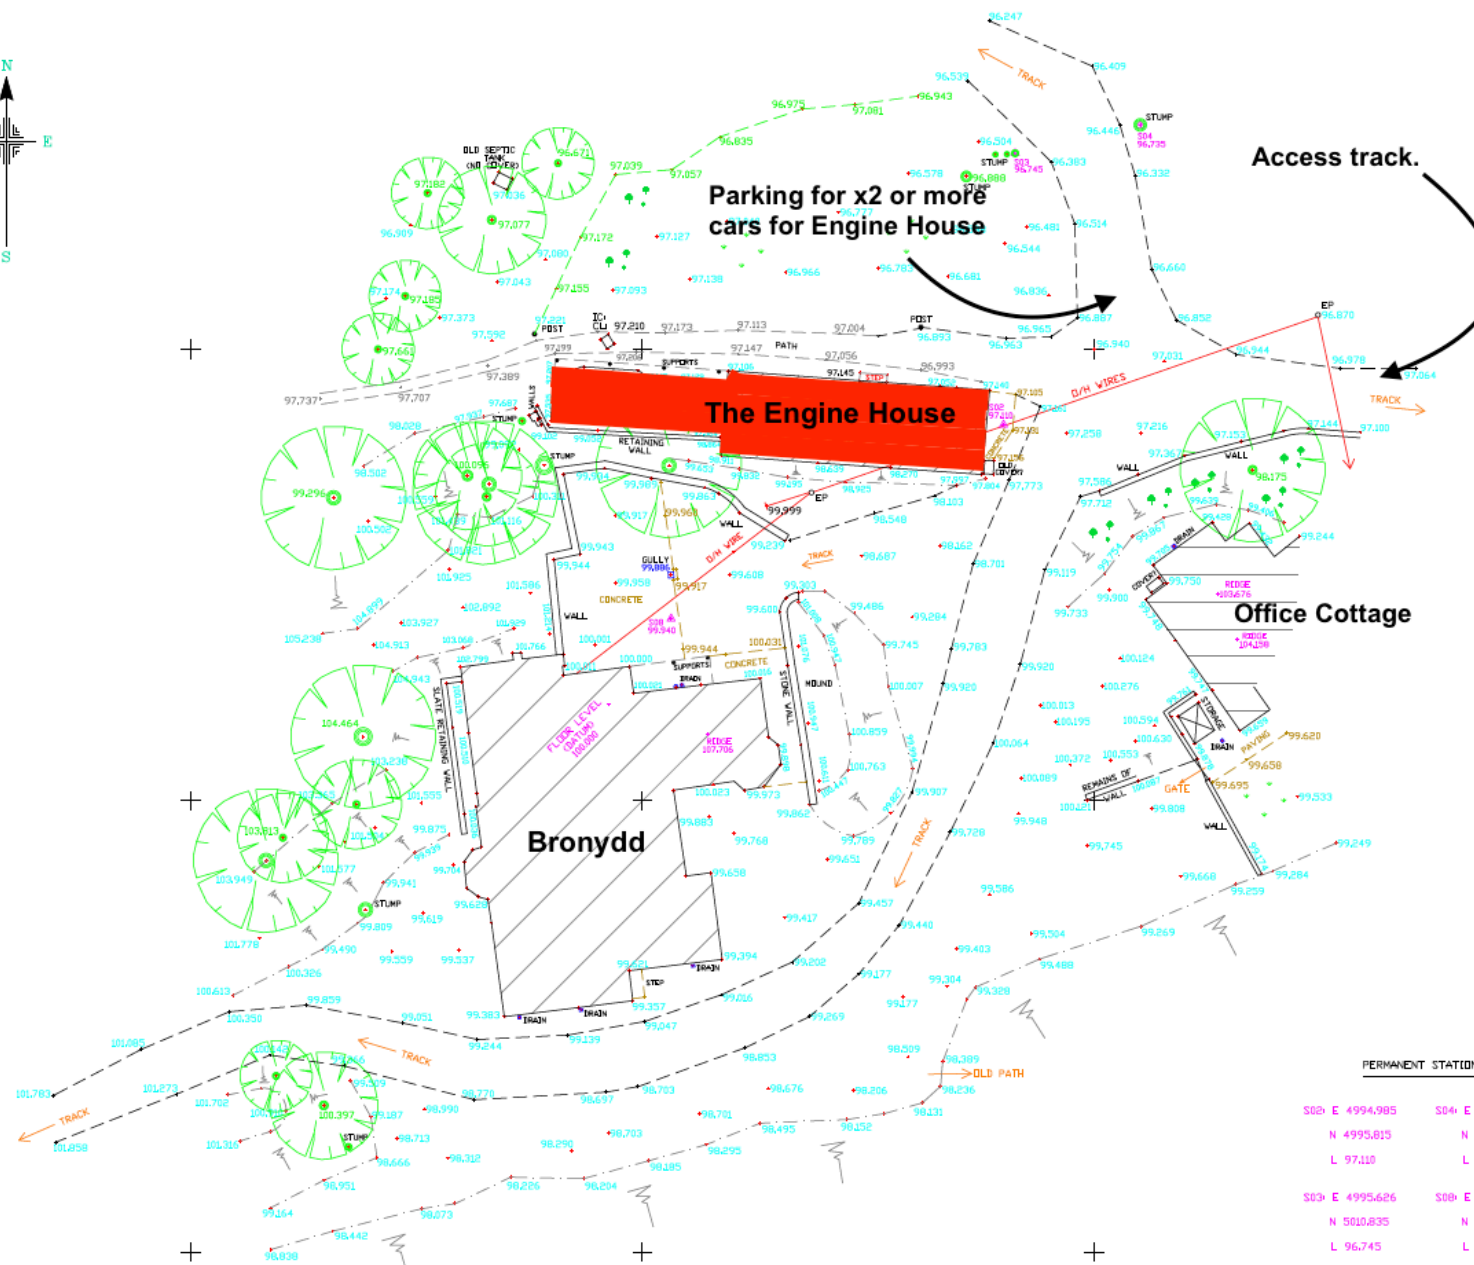

S02• E 4994,985	S04• E 5002,560
N 4995,815	N 5012,390
L 97,110	L 96,735
S03• E 4995,626	S08• E 4976,580
N 5010,835	N 4985,085
L 96,745	L 99,938