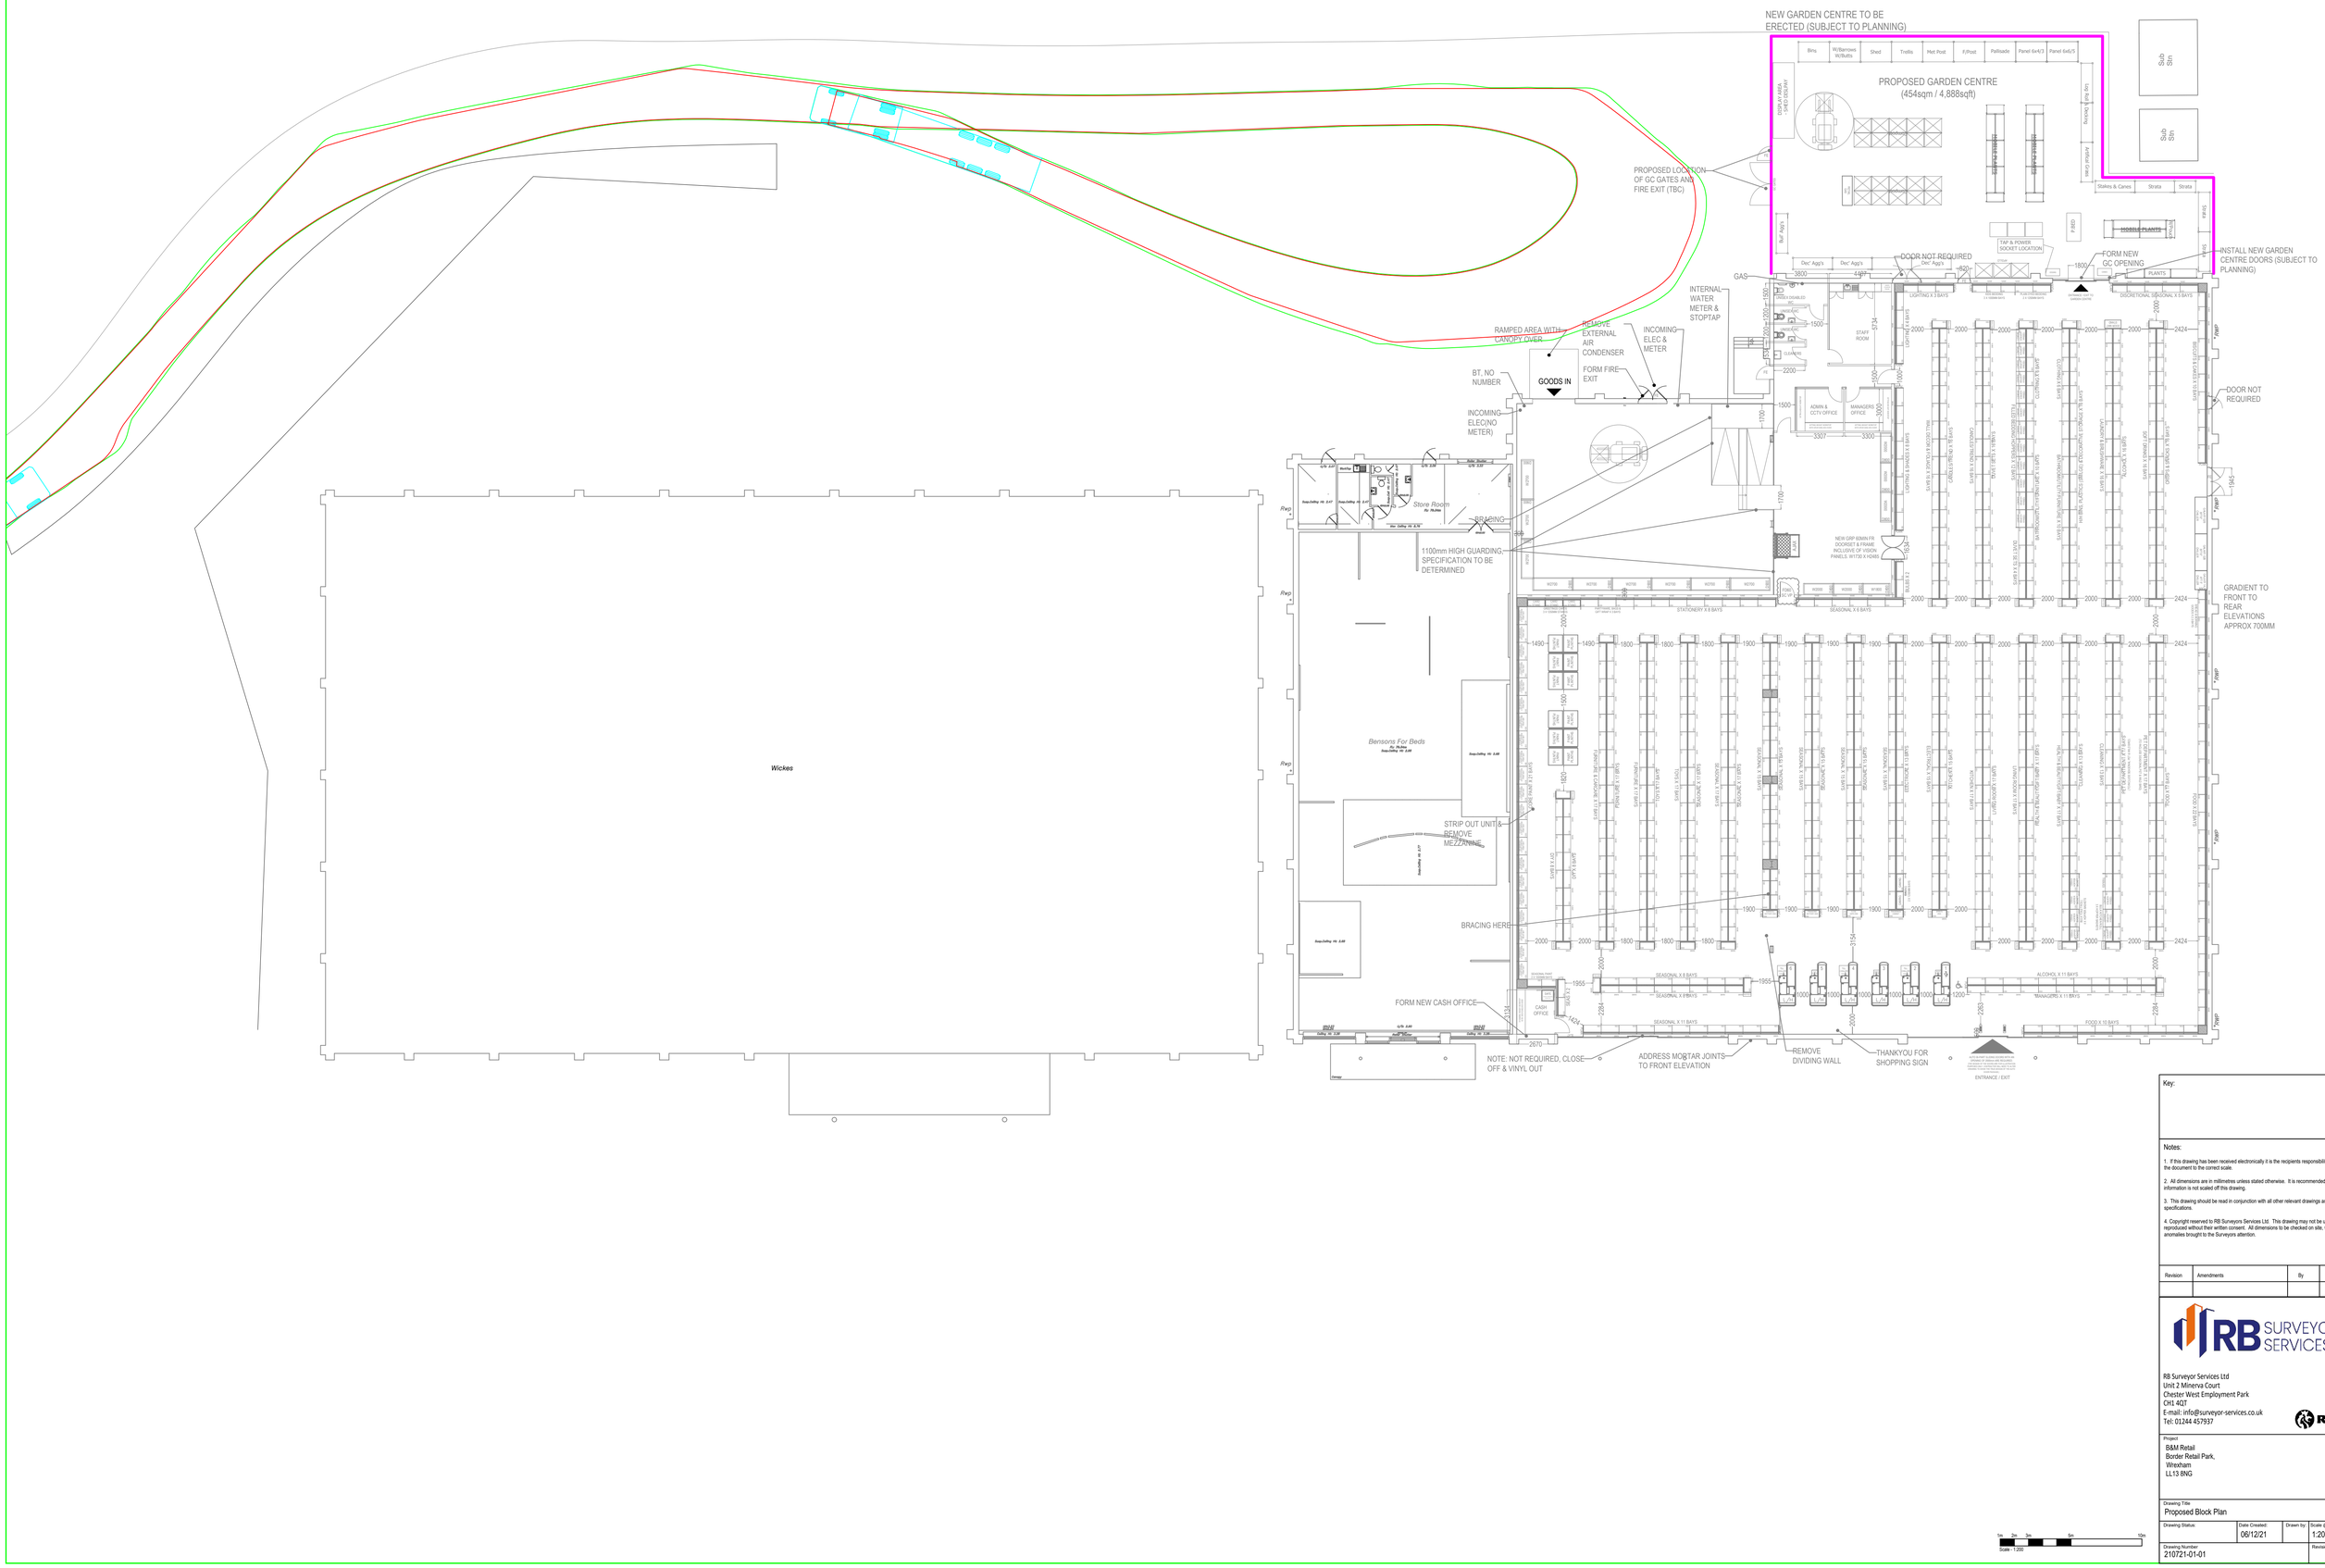


Key:

Notes:

1. If this drawing has been received electronically it is the recipients responsibility to print the document to the correct scale.

2. All dimensions are in millimetres unless stated otherwise. It is recommended that information is not scaled off this drawing.

3. This drawing should be read in conjunction with all other relevant drawings and specifications.

4. Copyright reserved to RB Surveyors Services Ltd. This drawing may not be used or reproduced without their written consent. All dimensions to be checked on site, with all anomalies brought to the Surveyors attention.

Revision	Amendments	By	Date

RB Surveyor Services Ltd
Unit 2 Minerva Court
Chester West Employment Park
CH1 4QT
E-mail: info@surveyor-services.co.uk
Tel: 01244 457937

Project
B&M Retail
Border Retail Park,
Wrexham
LL13 8NG

Drawing Title
Proposed Block Plan

Drawing Status:	Date Created:	Drawn by:	Scale @ A1
	06/12/21		1:200

Drawing Number: 210721-01-01

Revision