


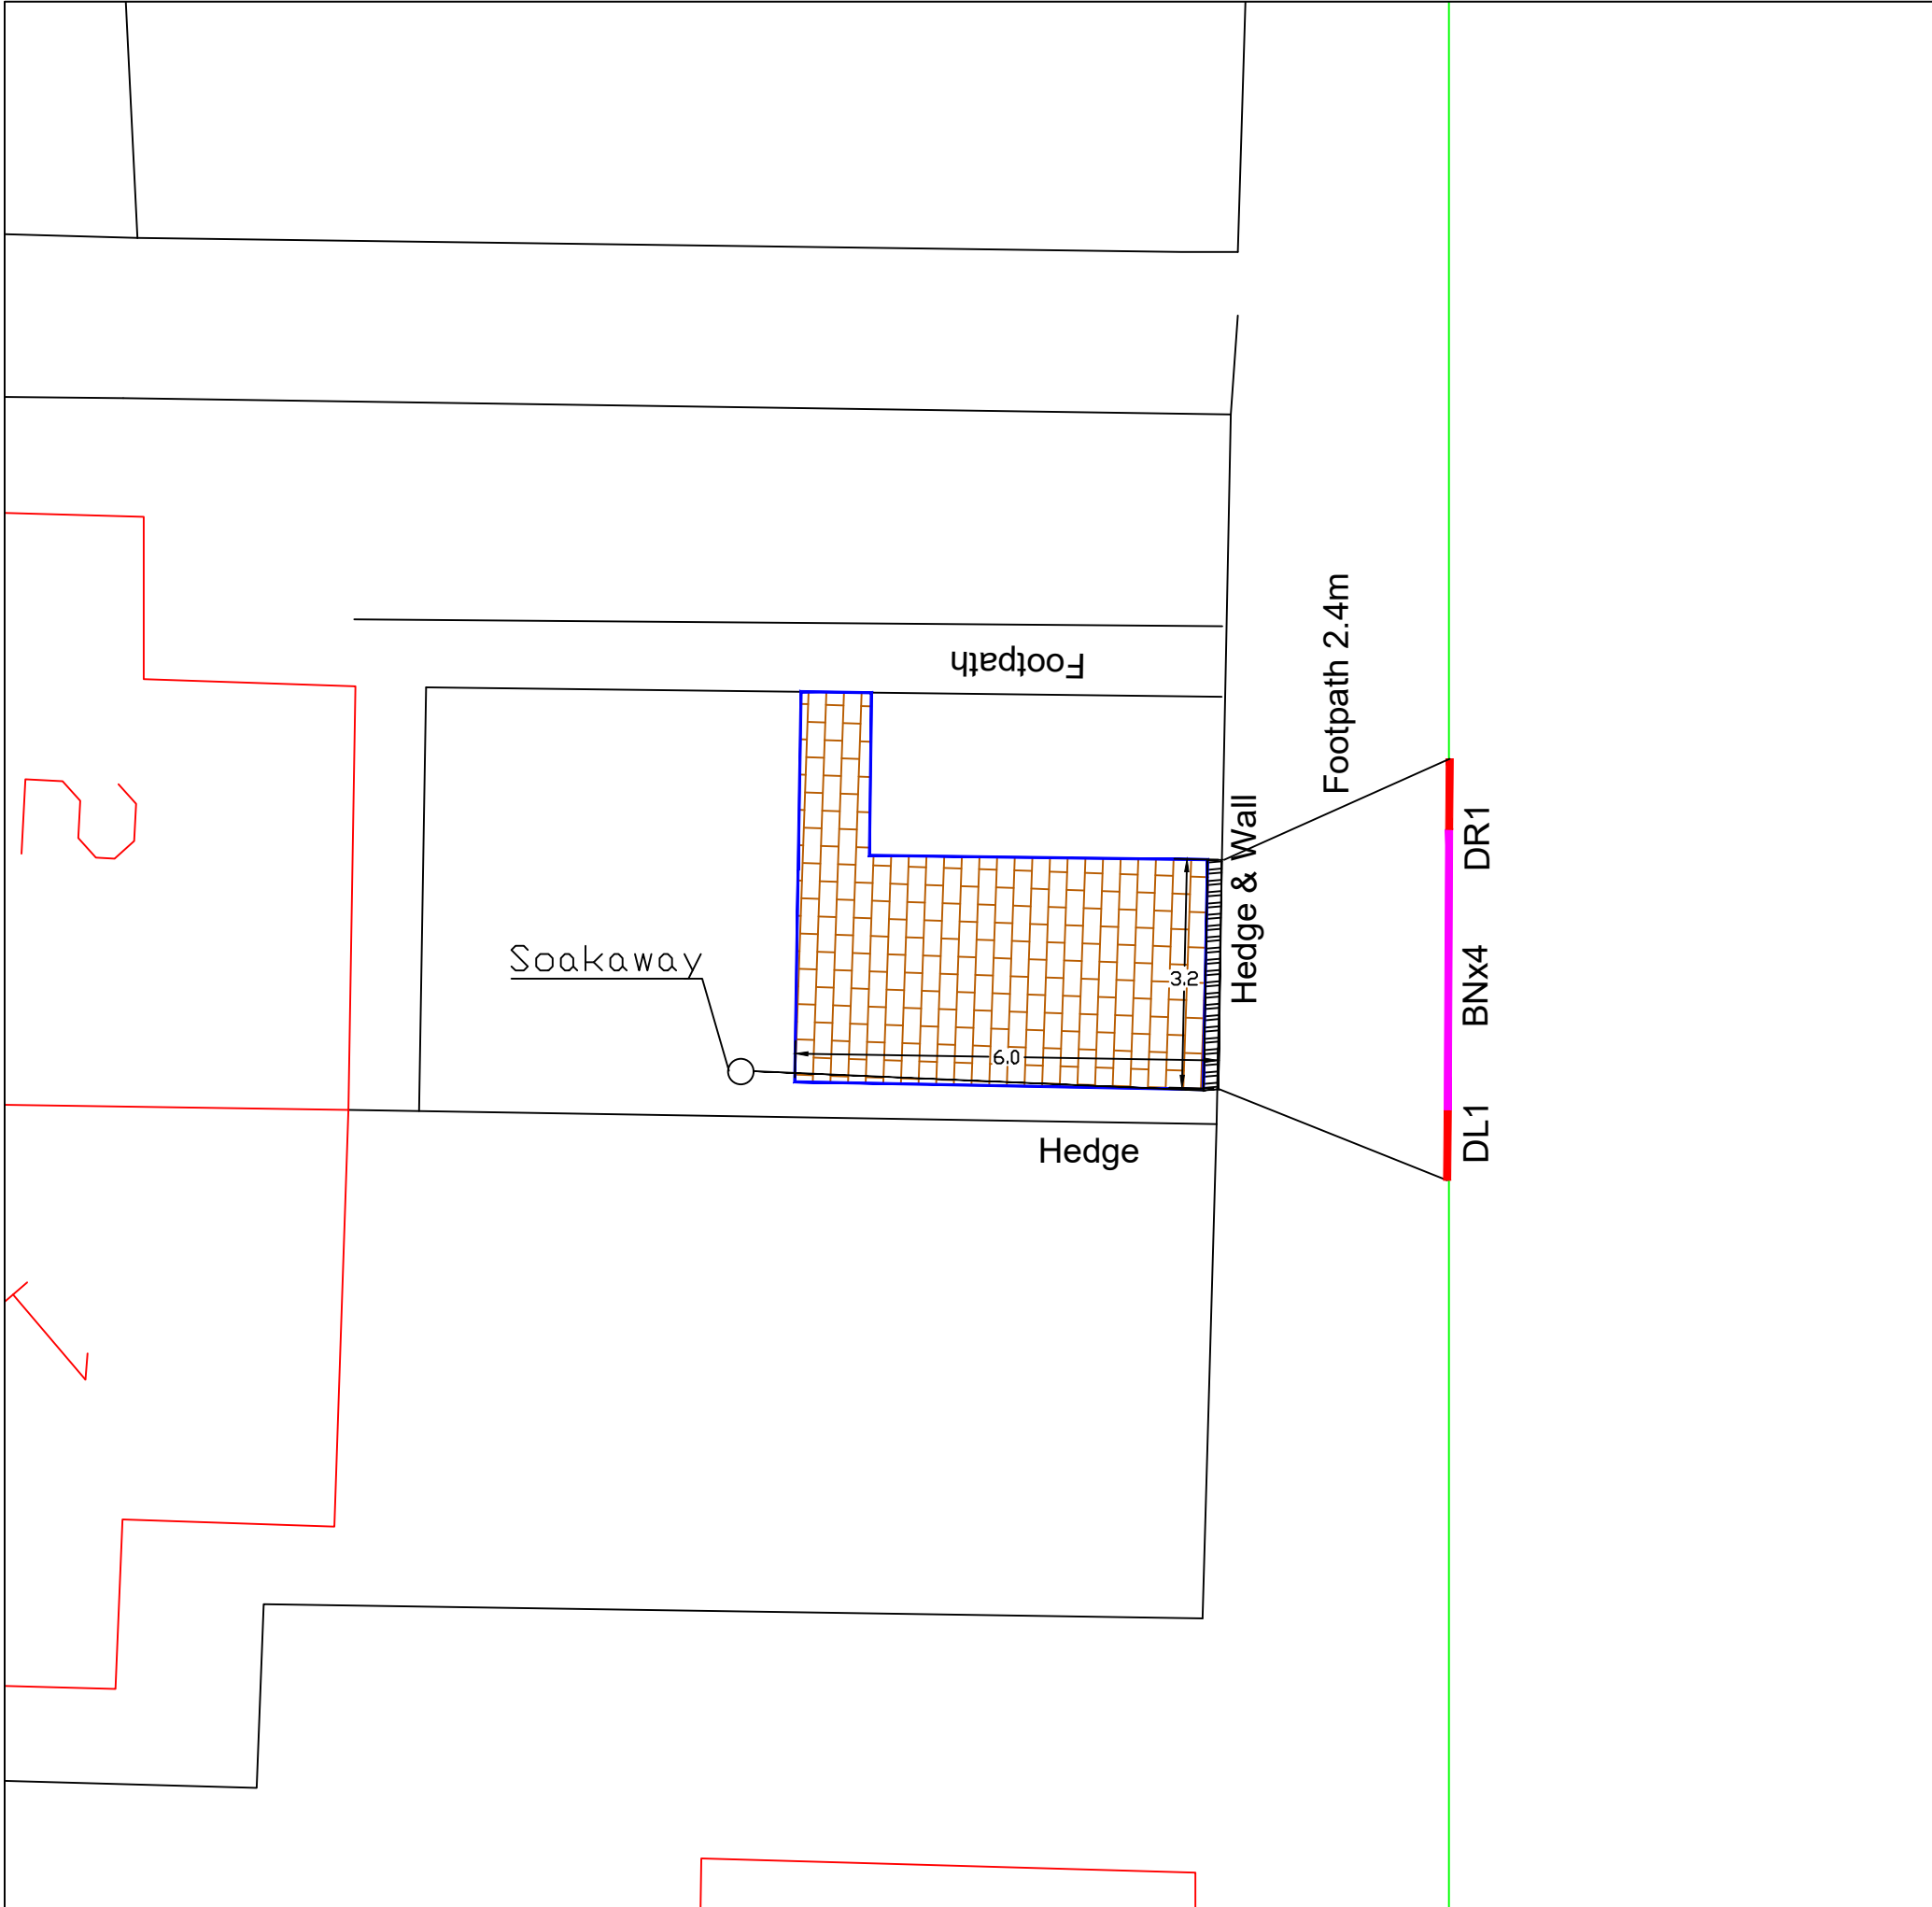

2 The Gardens, Holt

Notes

Hardstanding 6.0 x 3.2m plus link footpath

Dropped Kerb Required

Check for Virgin Media cables in footway and garden areas

KEY

Precast Concrete BN Kerb 125 x 150mm

Precast Concrete DL1/DR1 Kerb

Precast Concrete EBN Kerb

 **HARDSTANDING SPECIFICATION**
Concrete block paving' colour to be approved by WCBC conservation officer

FOOTWAY SPECIFICATION
Surface Course, Dense Bitumen Macadam, 10mm nominal size, depth 20mm
Binder Course, Dense Bitumen Macadam, 20mm nominal size, depth 60mm
Sub-base, Granular Sub-base Type 1, depth 150mm

All setting out to be agreed with WCBC prior to commencing works on site



WREXHAM COUNTY BOROUGH COUNCIL
Housing Services,
Housing and Public Protection Department,
Ruthin Road,
Wrexham,
LL13 7TU
Tel: (01978) 315300 Fax: (01978) 315355

Project: 2 The Gardens

Detail: Proposed Hardstanding and dropped kerb

Drawn By: AC	Date: May 2021	Checked By:
Scale: 1:2000A3 1:2500A3	Project No: HSG1022	Dwg No: HOLT/239
		Rev: Preliminary