


NOTES

Copyright: All rights reserved.
This drawing must not be reproduced without permission.
This drawing must not be scaled. Dimensions are in millimetres unless specified.

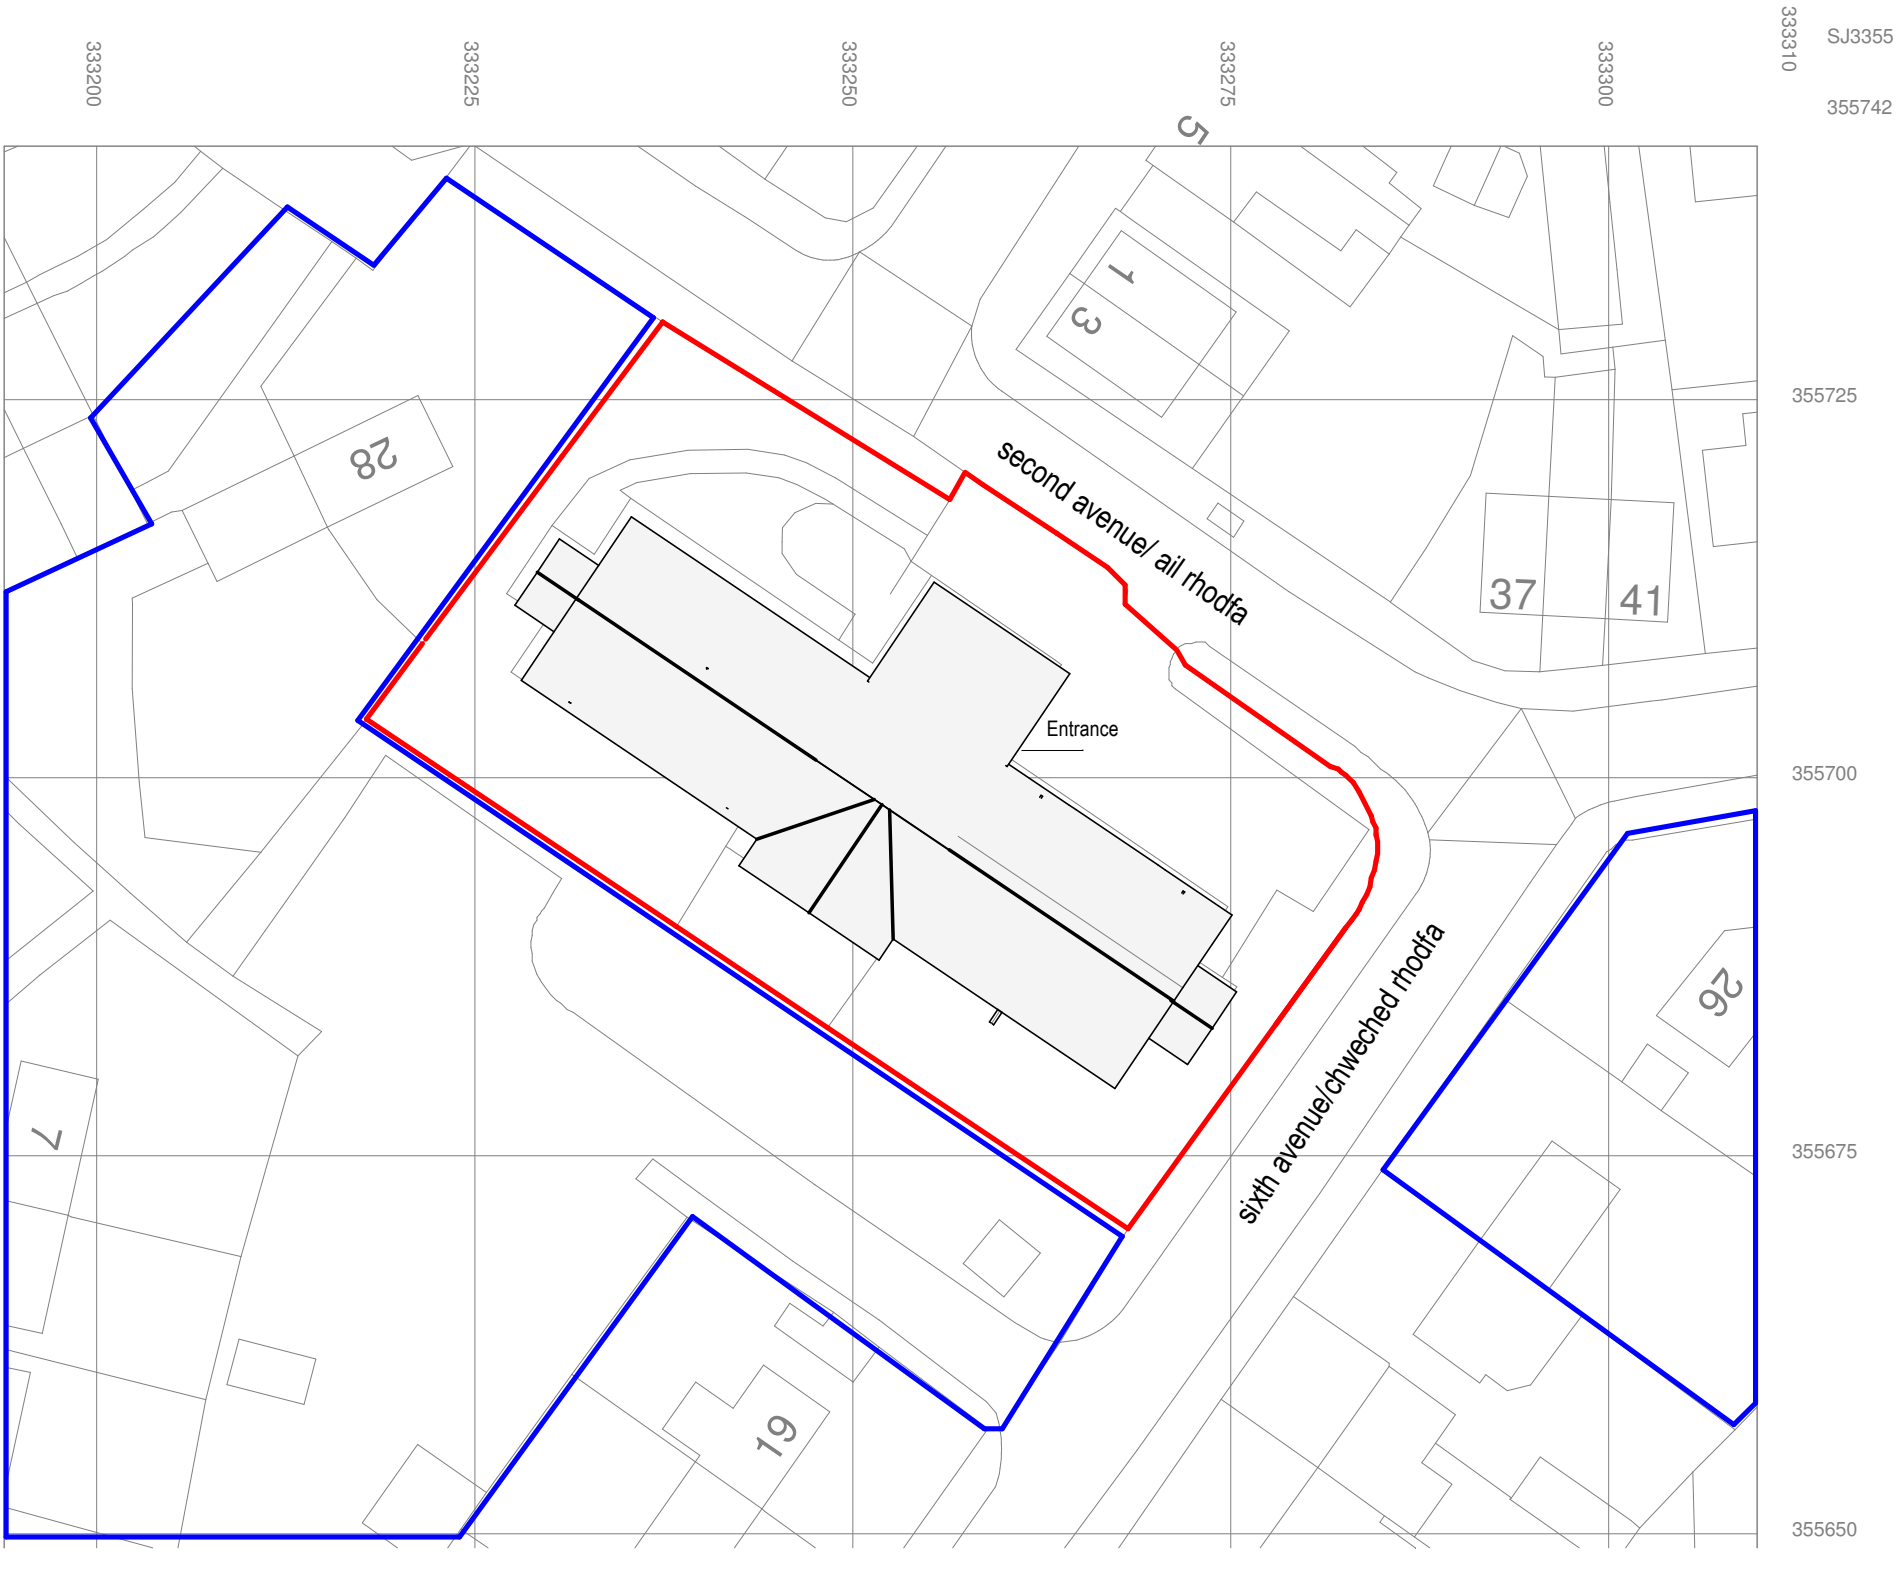

1 | Location Plan

P2	11.08.20	Planning Issue	JH	
P1	30.04.20	ISSUE	RM	
REV	DATE	REVISION NOTE	BY	CHECK



Wellfield Chester Road Preston Brook WA7 3BA
T: +44 1928 752 200 E:info@ewa.co.uk

Wrexham_Tir y Capel

Location Plan

2594_ 09001

STATUS | Planning

DRAWN BY | RM

TYC- EWA- ZZ- ZZ- DR- A- 09001

SCALE | 1 : 500

DATE | 30.04.20

P2

REV