


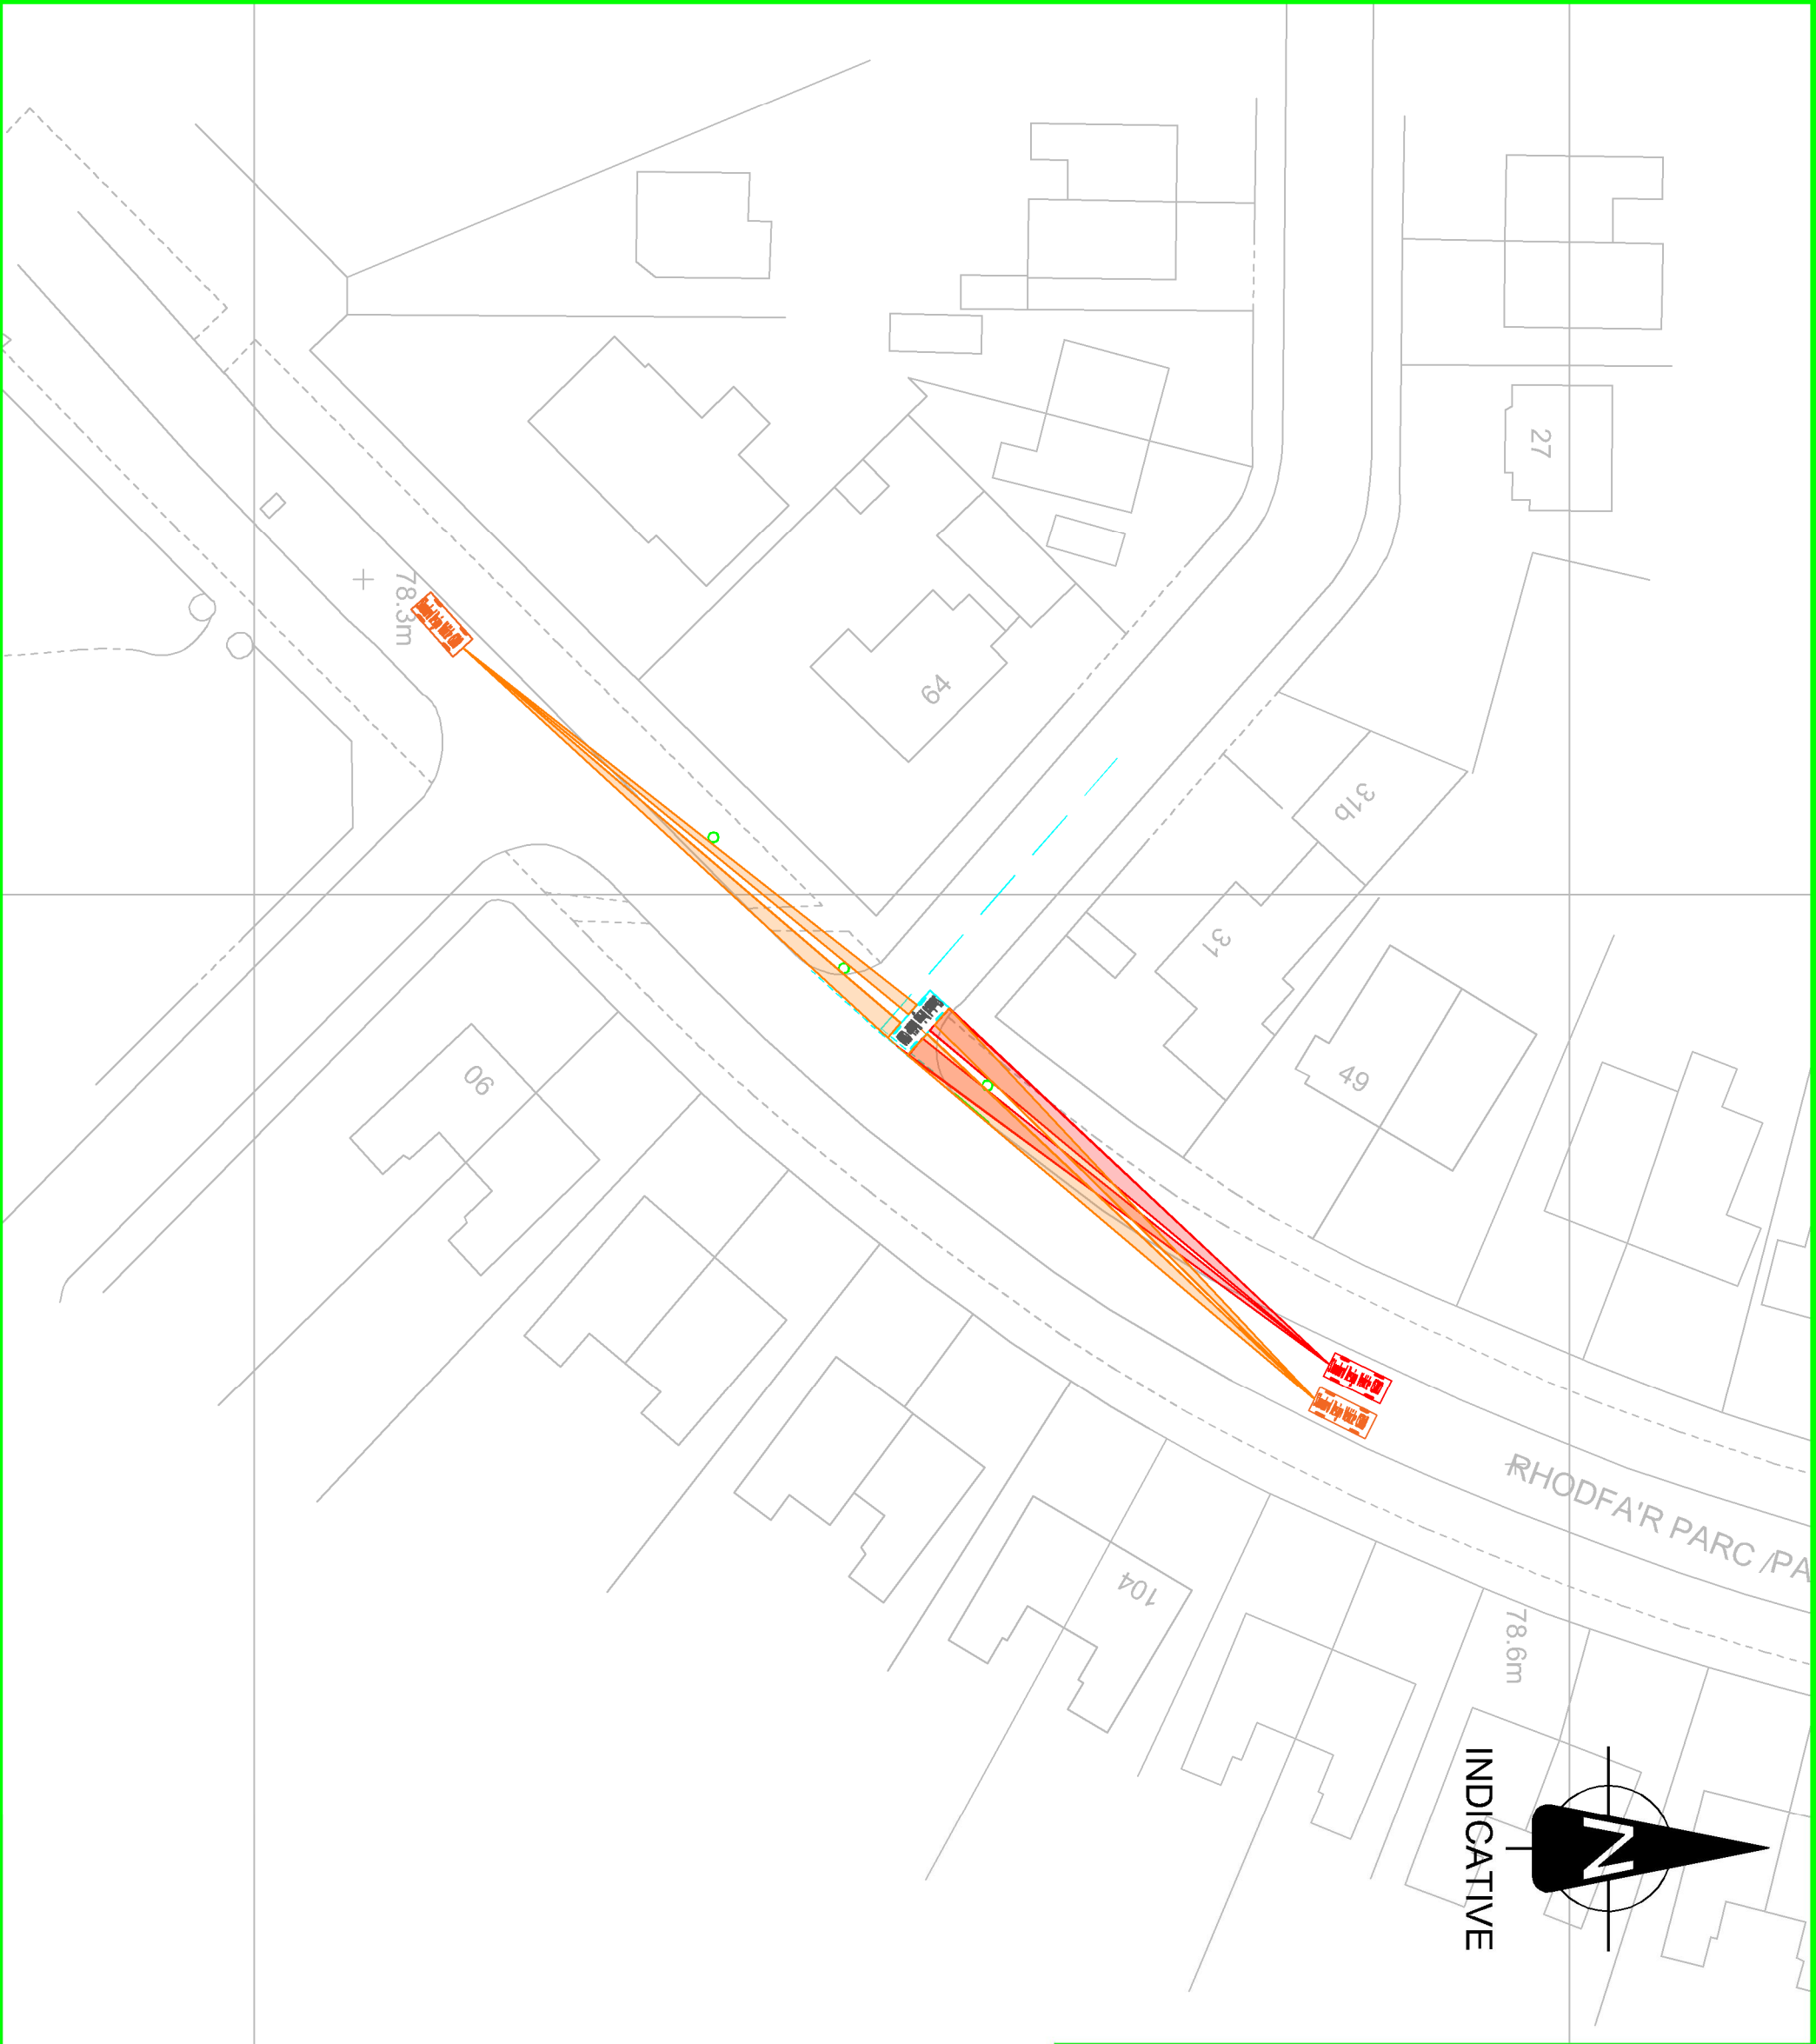

 Tel : 01924 684 000 Email : info@devplanning.co.uk http://www.devplanning.co.uk			
CLIENT: WREXHAM COUNTY BOROUGH COUNCIL			
PROJECT: NINE ACRES SCHOOL			
TITLE: WESTMINSTER DRIVE/ PARK AVENUE VISIBILITY SPLAYS - MAIN ROAD			
SCALE @ A3: NTS	APPROVED: DRS	DATE: 28/11/2021	
PROJECT No: 2020211	DRAWING No: DPL SK012	REV: -	
© Development Planning Limited			