




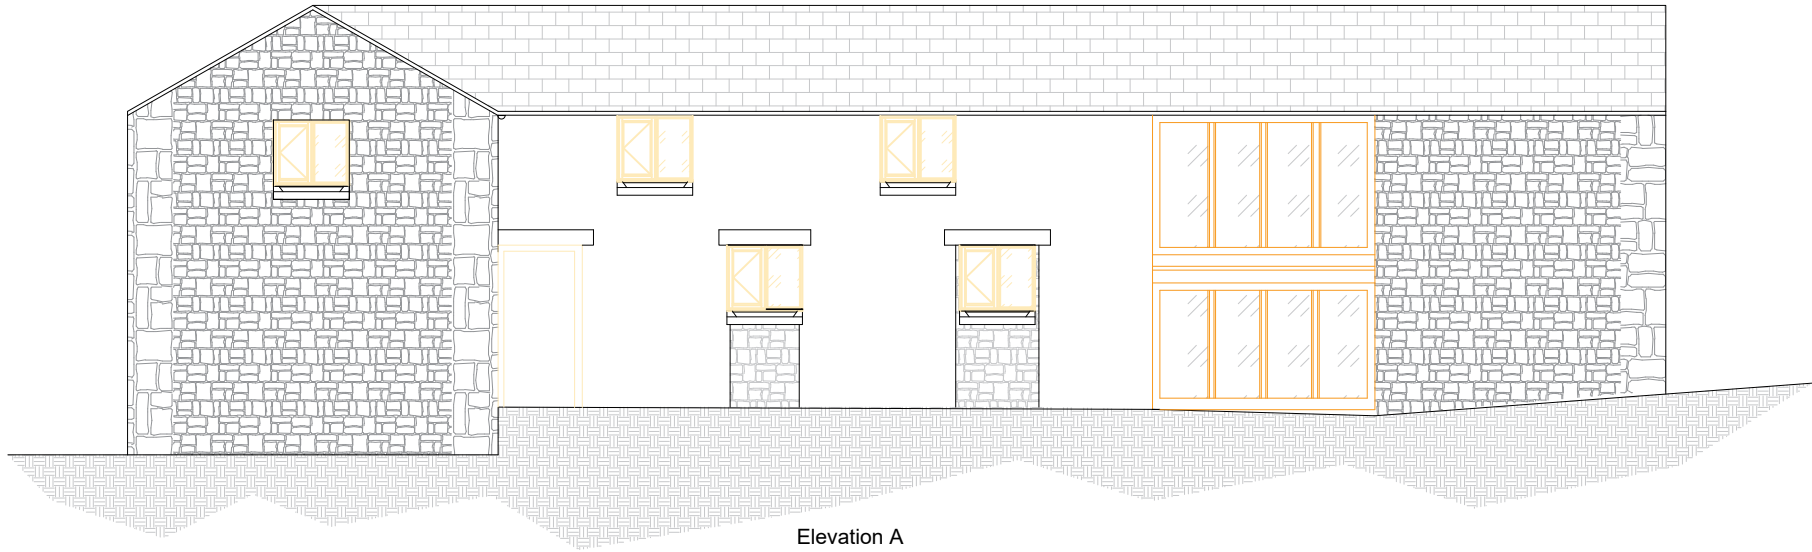


Elevation A
Proposed

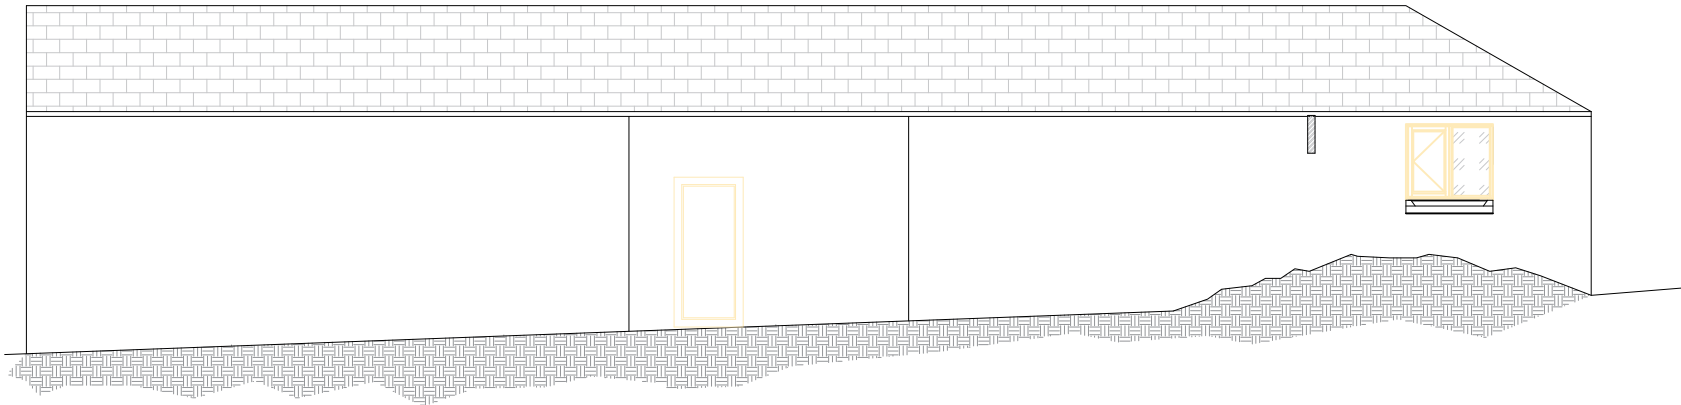

Elevation C
Proposed

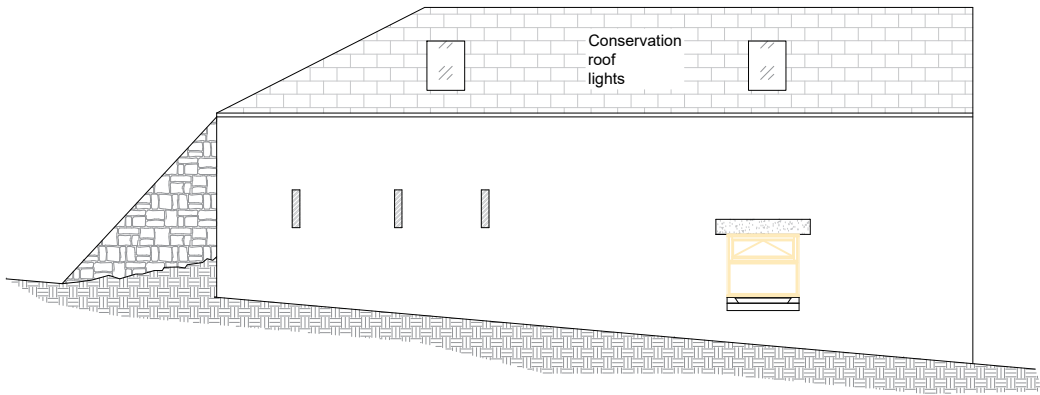

Elevation D
Proposed

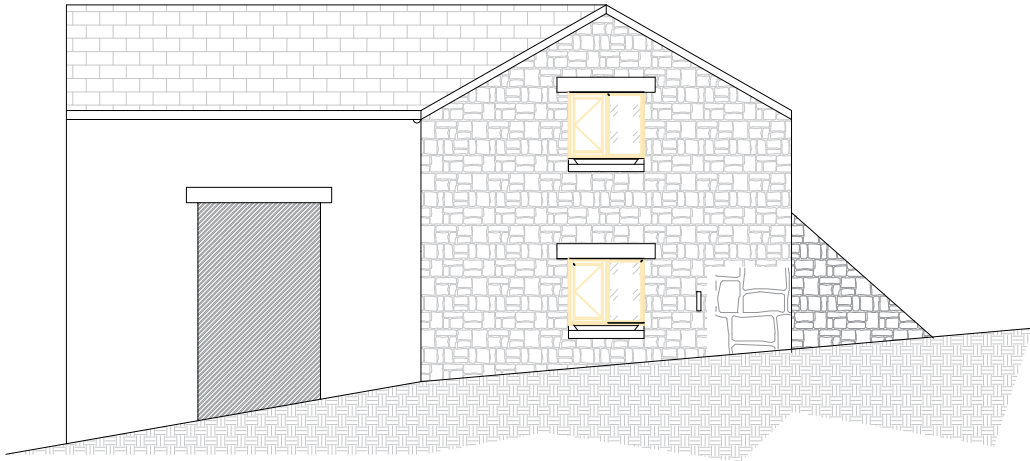

Doorway
recessed Infill with
stone externally

Elevation B
Proposed



Lane End
Teddern Road
West Felton
Oswestry
Shropshire
SY11 4ER
Tel: 06161 610317
Email: info@forgeproperty.co.uk

Notes;

1. Roof repairs in natural Welsh slate
2. Pointing works in lime mortar
3. Infill openings stone salvaged from site to match existing
4. Windows to have stone cills

Project;

Cae Madog Traditional Barn
conversion

Title;

Proposed
Elevations

Dwg No;

Thom-EE-005

Revision; A

Scale (A3);

1:100

Date;

06/09/21