


P2018/1041

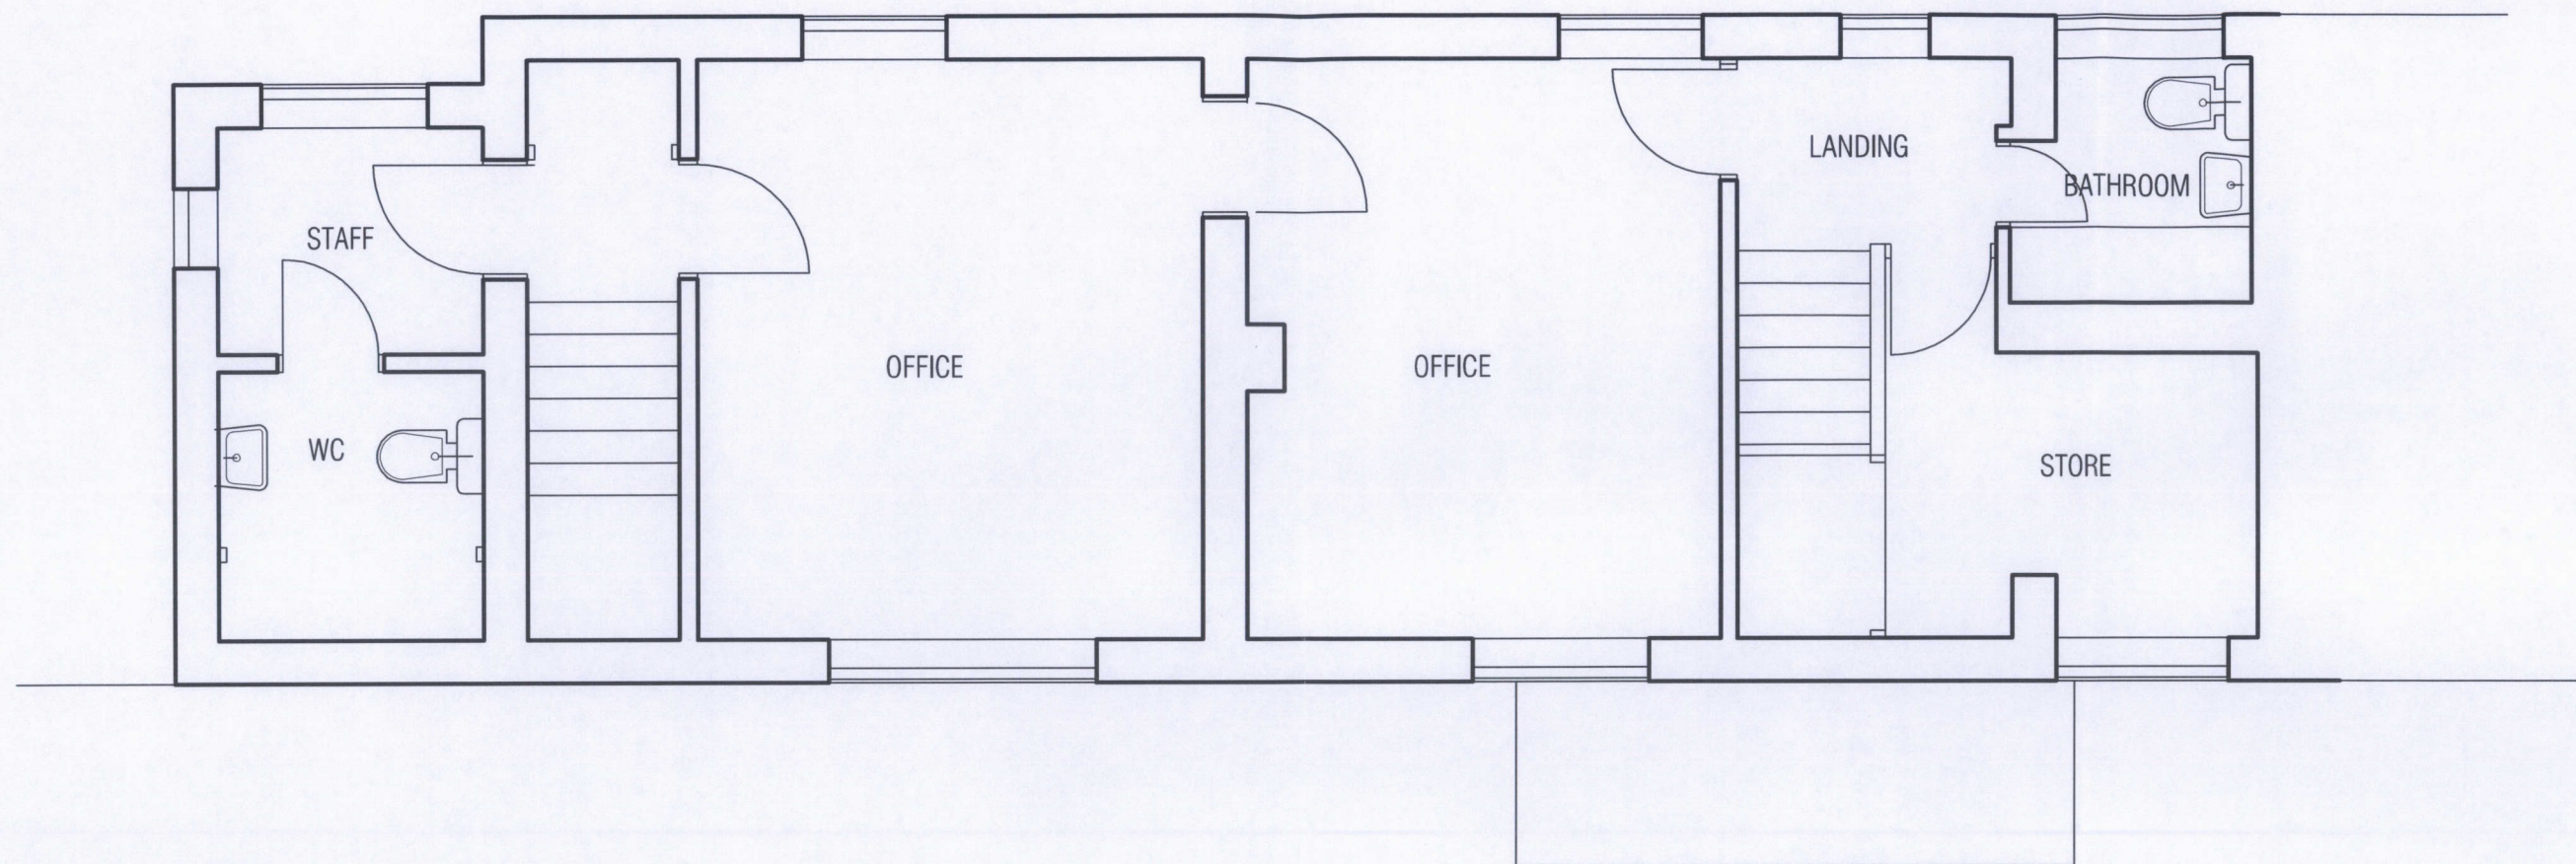

FIRST FLOOR PLAN

WREXHAM CO.
DORSET CO.
11 DEC 2018
PLANNING DEPARTMENT

© COPYRIGHT. ~~DO NOT SCALE~~ CHECK DIMENSIONS ON SITE. REPORT ANY ERRORS OR OMISSIONS TO ARCHITECT. PLANNING PURPOSE ONLY

Parry Davies Architects.			Chartered Architects.		
PROJECT TITLE		DATE	SCALE	DRWN	CHK
16 DEE COURT BANGOR ON DEE		DEC 2018	1:50@A3	RSG	
DRWG. TITLE		DRWG. NOS.			REV
EXISTING FLOOR PLANS		18.5924/2			A
Studio 55:20 North Wales Buisness Park Abergele LL18 7LJ			Tel:01745 585517 E-mail: PDPArchitects@aol.com		