

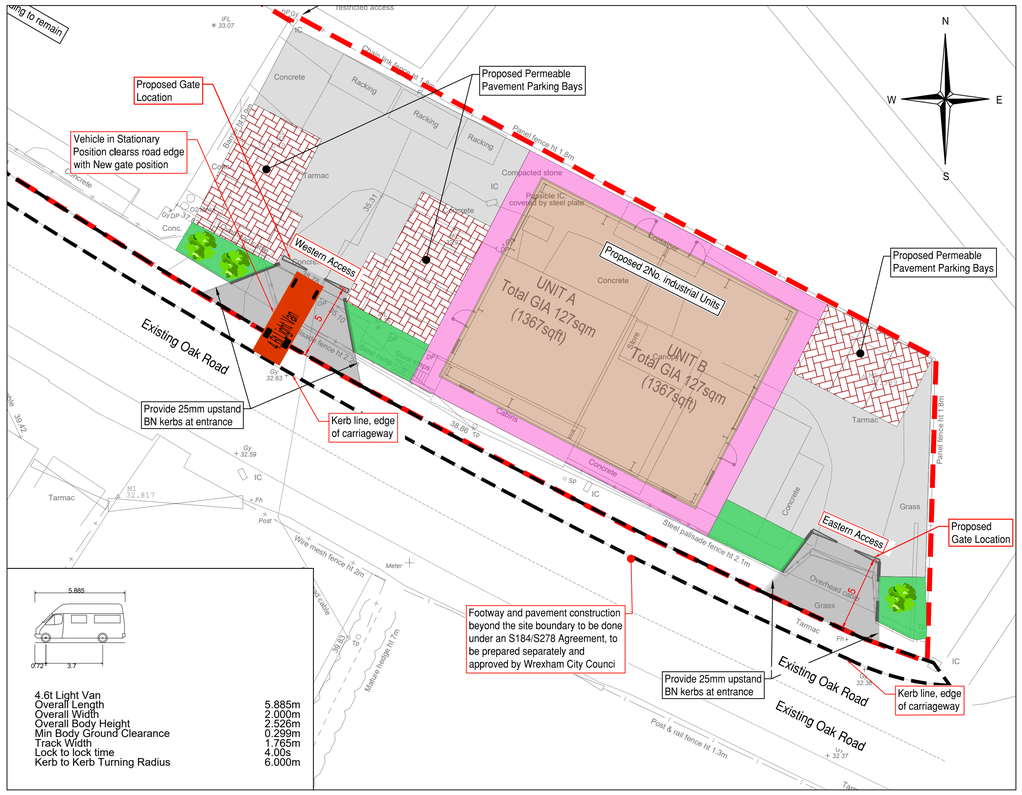



Vehicle Stationary at Western Access Gate
Scale: 1:200@A1

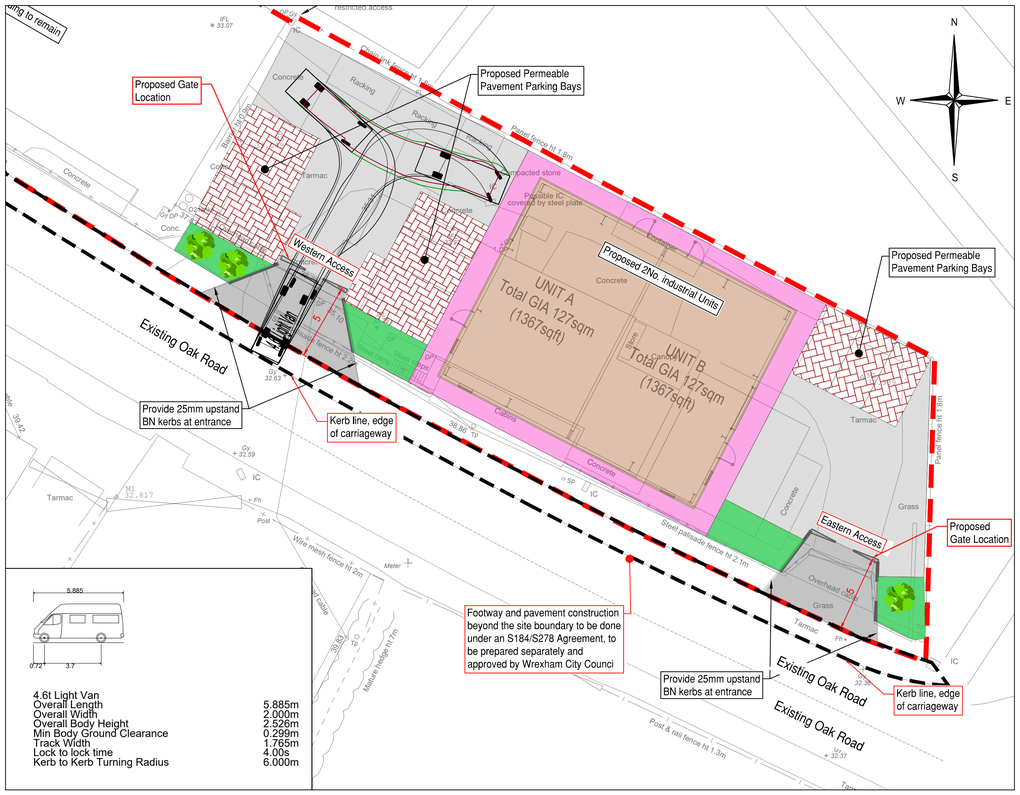

Vehicle Sweep at Western Access
Scale: 1:200@A1

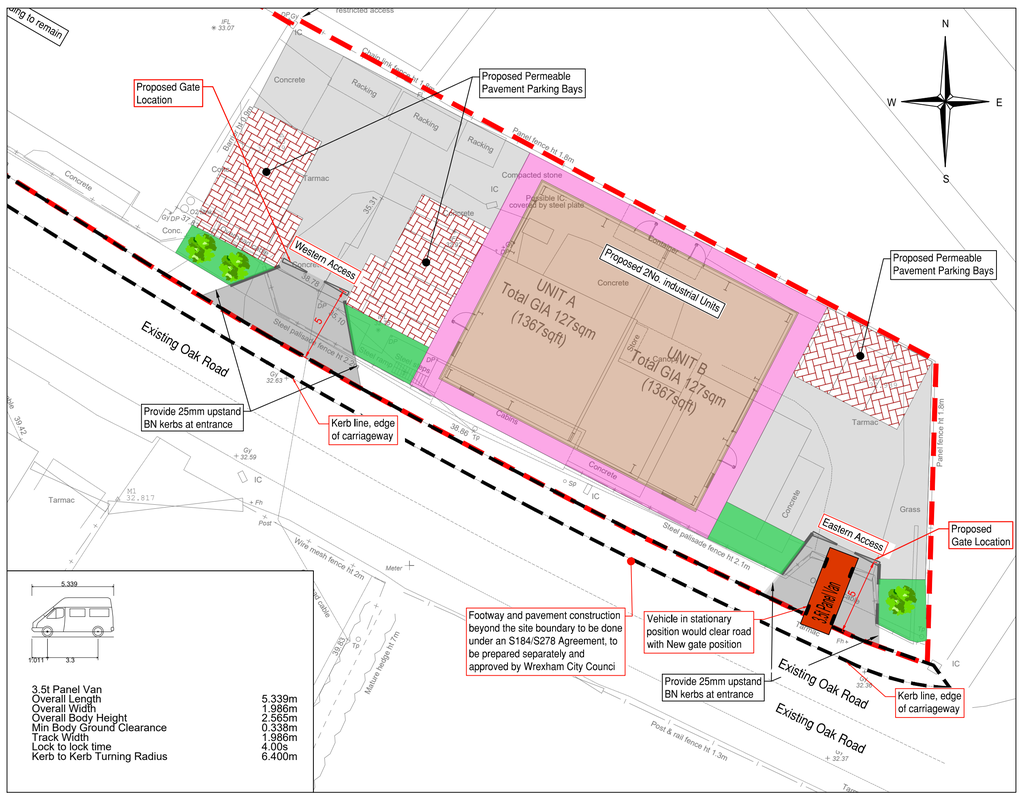

Vehicle Stationary at Eastern Access Gate
Scale: 1:200@A1

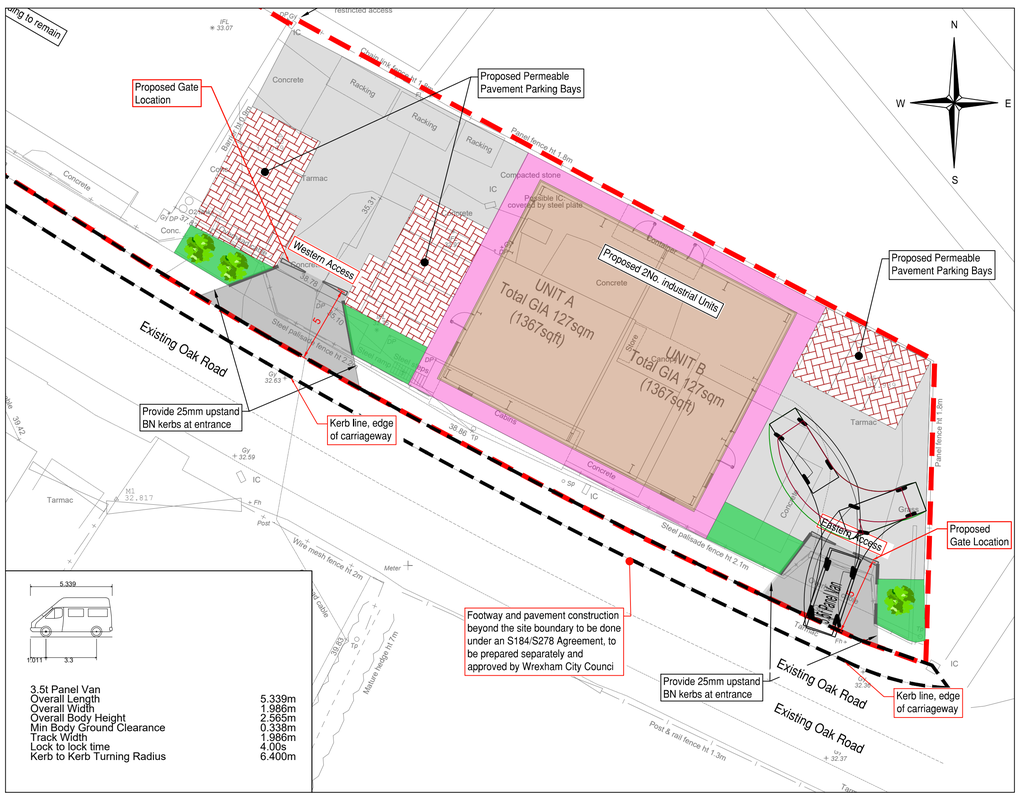

Vehicle Sweep at Eastern Access Gate
Scale: 1:200@A1

Safety, Health & Environmental Information:

In addition to the hazards and risks normally associated with the types of work detailed on this drawing, please note the significant hazards identified by this symbol, and described below:

Construction:
-
-
-

Maintenance / Cleaning / Operation:
-
-
-

Demolition:
-
-
-

General Notes:

1. Do not scale from this drawing.
2. All dimensions & all levels in metres (m) unless noted otherwise.
3. Discrepancies or omissions are to be reported to the Engineer prior to work commencing.
4. Materials and workmanship are to comply in all respects with current British Standard Specifications, Codes of Practice, and Building Regulations Approved Documents.
5. The copyright of this drawing is vested in the Engineer and must not be copied or reproduced without written consent.
6. The Contractor is to check and verify all building and site dimensions, levels and sewer invert levels at connection points before work commences.
7. This drawing is to be read in conjunction with all relevant specifications and drawings issued by the Engineer, Architect and other Specialists.

Key:

Existing Site Boundary

Rev	By / Chk'd	Date	Description
P02	MR/AM	19/07/2021	Layout updated
P01	DH/AM	23/04/2021	For Planning

PRELIMINARY DRAWING
This drawing is not to be used for construction

Client

BarnsleyMarshall Limited
1 Birch Court
Blackpole East
Worcester
WR3 8SG

Tel: 01905 330550
Email: design@barnsleymarshall.co.uk
Web: www.barnsleymarshall.co.uk

Project

R&R Engineering
Wrexham Industrial Estate

Drawing

Vehicle Swept Path

By AM Date 20/04/2021

Drawing No. RRN-BML-XX-XX-DR-C-0102
Revision P02

BML Job No. 1017-01
Status -

Drawing Scale at A1: 1:200

CAD Filename: C:\Users\DeanHancock\Documents\BM Server - Shared Projects\1017-01 R&R Engineering, Wrexham\BML Drawings\Working\DWG\Site North of Oak Road\RRN-BML-DR2-ZZ-DR-C-0102 P02 - VEHICLE TRACKING SWEPT PATH.dwg