
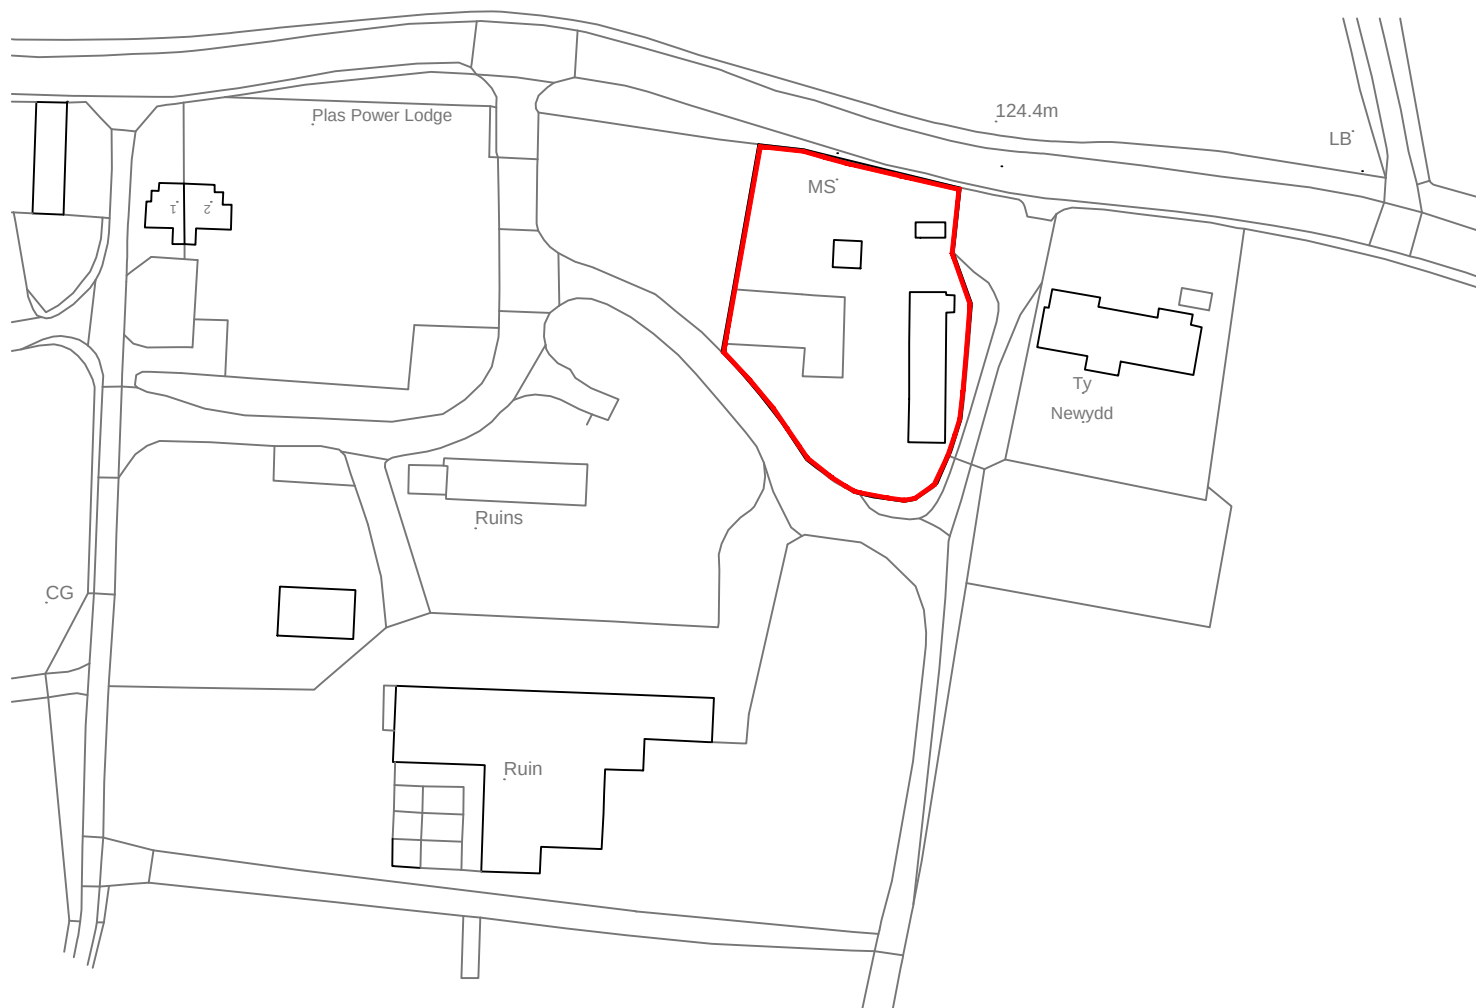


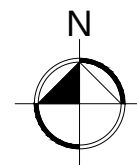

GREENSKY
ARCHITECTURE

Architecture / Interior Design / Planning / Building Consultancy / BREEAM / Sustainability / Energy Assessors
T: +44(0)7815 606738 W: greenskyarchitecture.com
E: mark@greenskyarchitecture.com

Green Sky Architecture is a trading name of Green Sky Consult Ltd. Company Registered in Cardiff No 7350336

Client
Mr Peter Cronshaw

Project Title
**Plot 7 Plas Power Estate, Ruthin Road
[A525], Wrexham. LL11 3BP**

Drawing Title
LOCATION PLAN

Drawing Number
1268-LOC

Date
03.12.2018

Scale
1:1250