


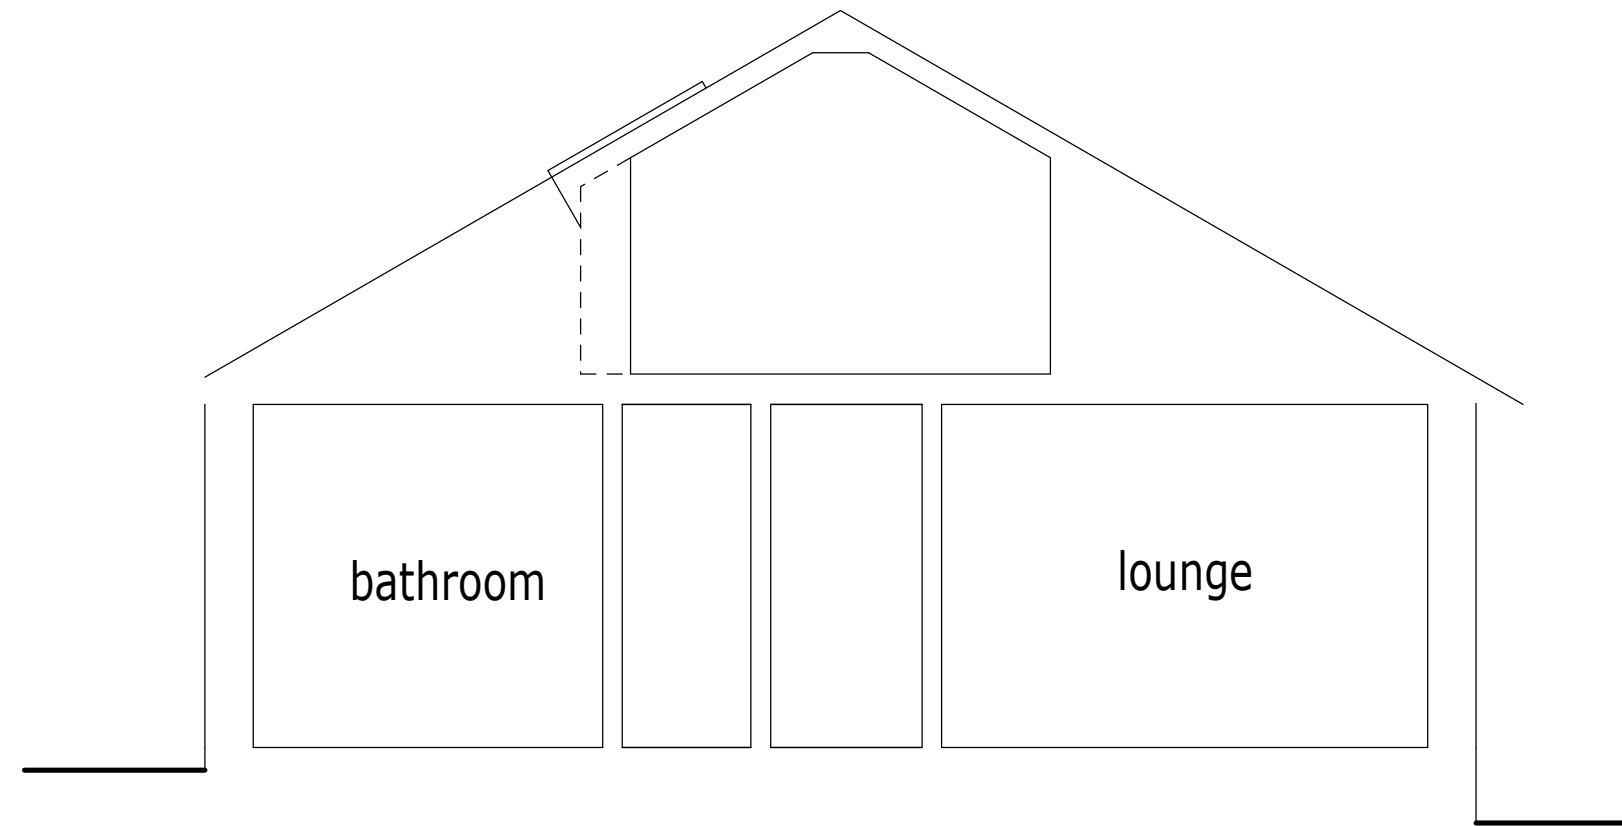


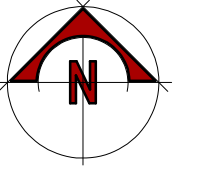


EXISTING SECTION THRO BEDROOM 1.

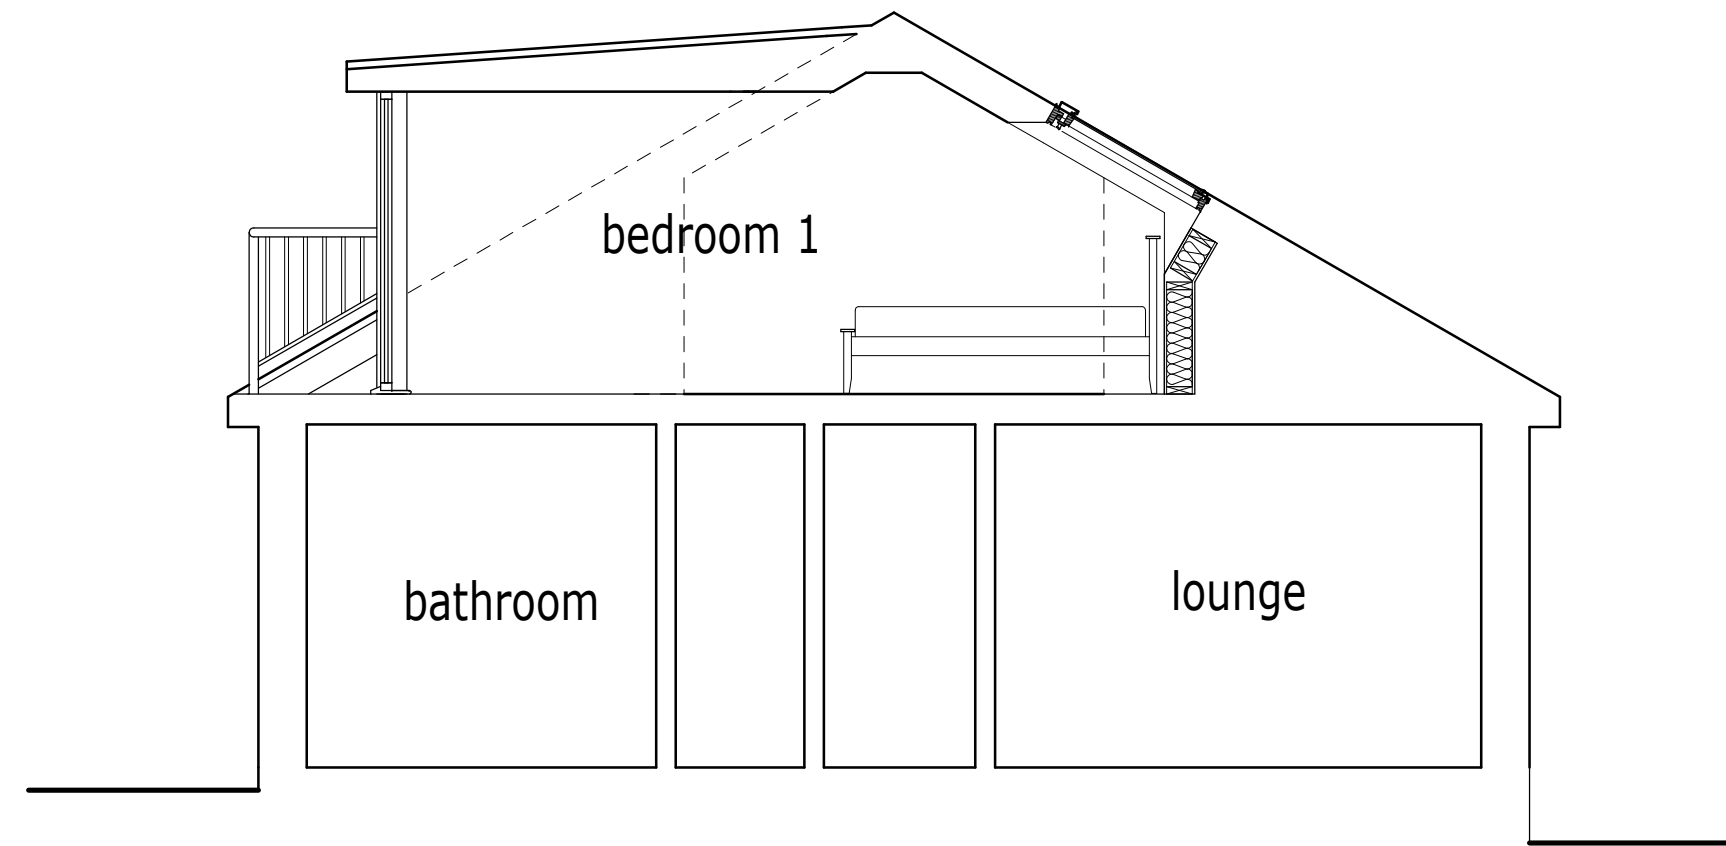

PROPOSED SECTION THRO BEDROOM 1.

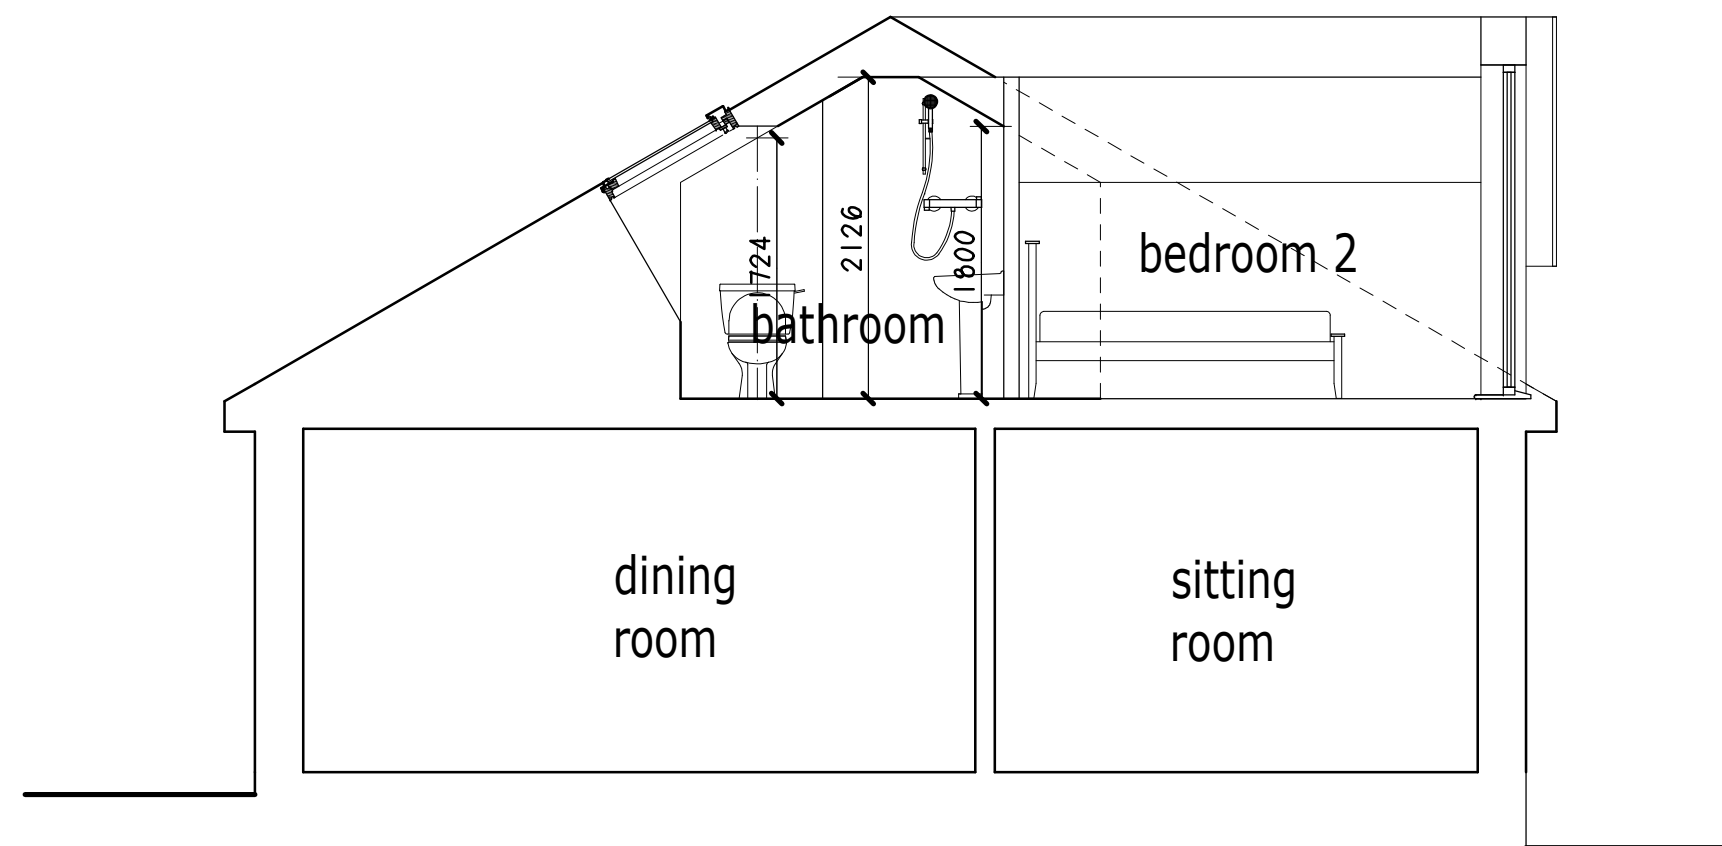

PROPOSED SECTION THRO BATHROOM / BEDROOM 2.

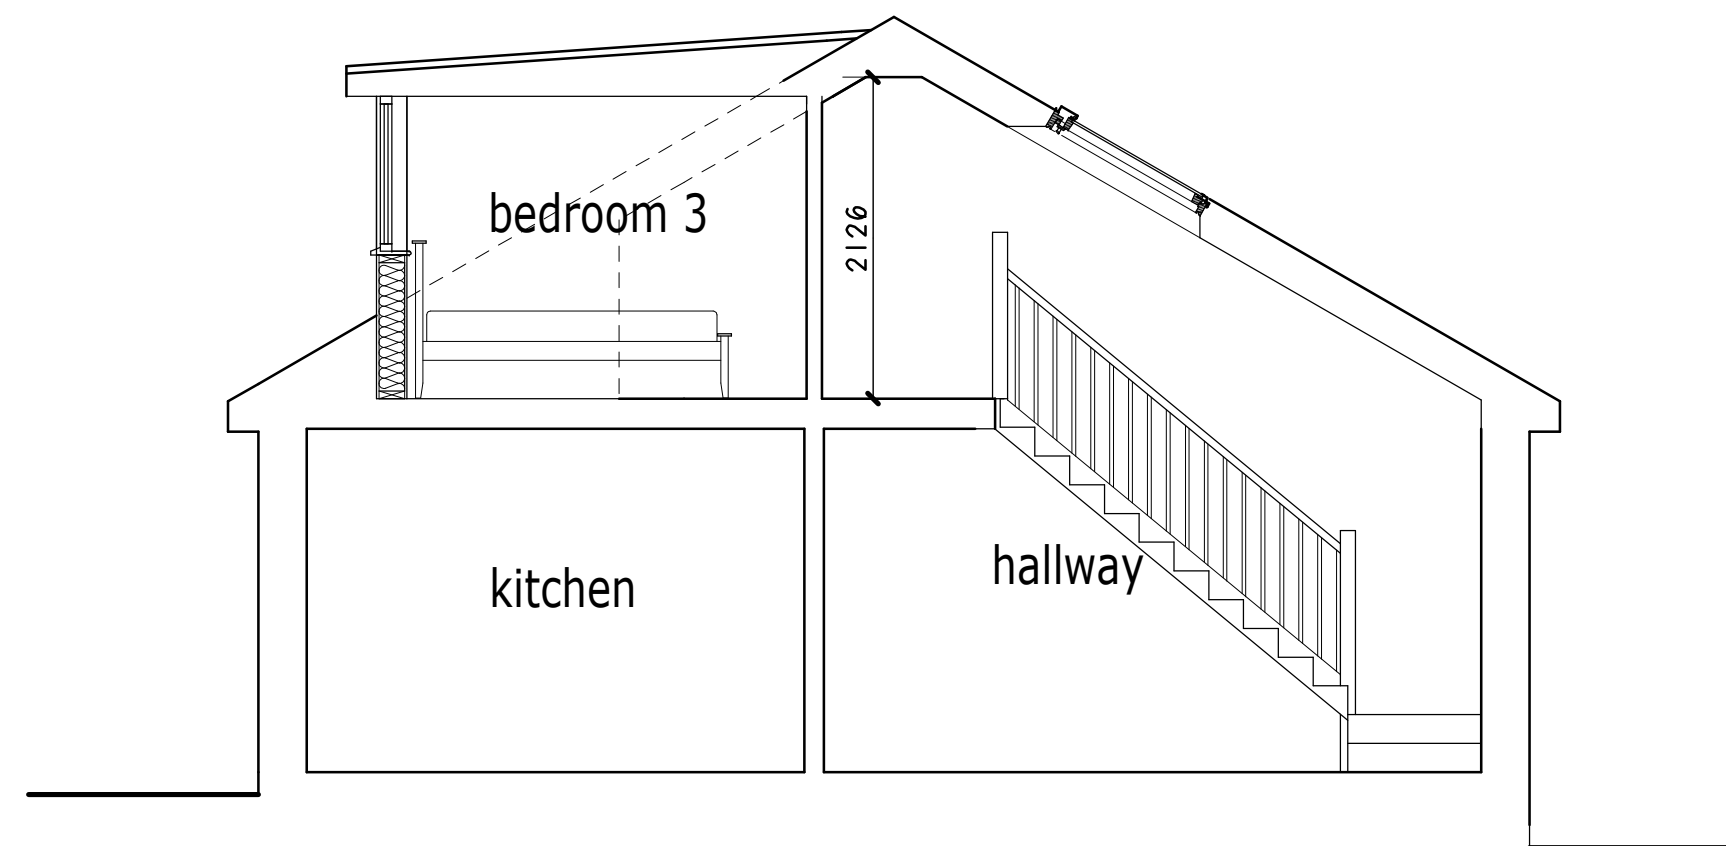

PROPOSED SECTION THRO BEDROOM 3.

|   |                    |
|---|--------------------|
| Project.<br>PROPOSED EXTENSION<br>& ALTERATIONS to<br>BEVERLEY,<br>GATE ROAD,<br>FRONCYSYLLTE,<br>LLANGOLLEN, LL20 7RH.                                                                                             |                    |
| Client.<br>Mr & Mrs T. ROBINSON.   |                    |
| Title.<br>EXISTING & PROPOSED<br>CROSS SECTIONS.   |                    |
| Drawing No.<br>10538.05.dsj   |                    |
| Date.<br>July 2021.   | Scale.<br>1:50@A2. |
| <b>D.S. Jones &amp; Co.</b><br>Architectural & Planning<br>Consultants.<br>The Studio,<br>26, Prospect Drive,<br>Coedpoeth, Wrexham, LL11 3PE.<br>Tel : 01978 750195 / 07880 874522.<br>E : dsjonesandco@live.co.uk |                    |