


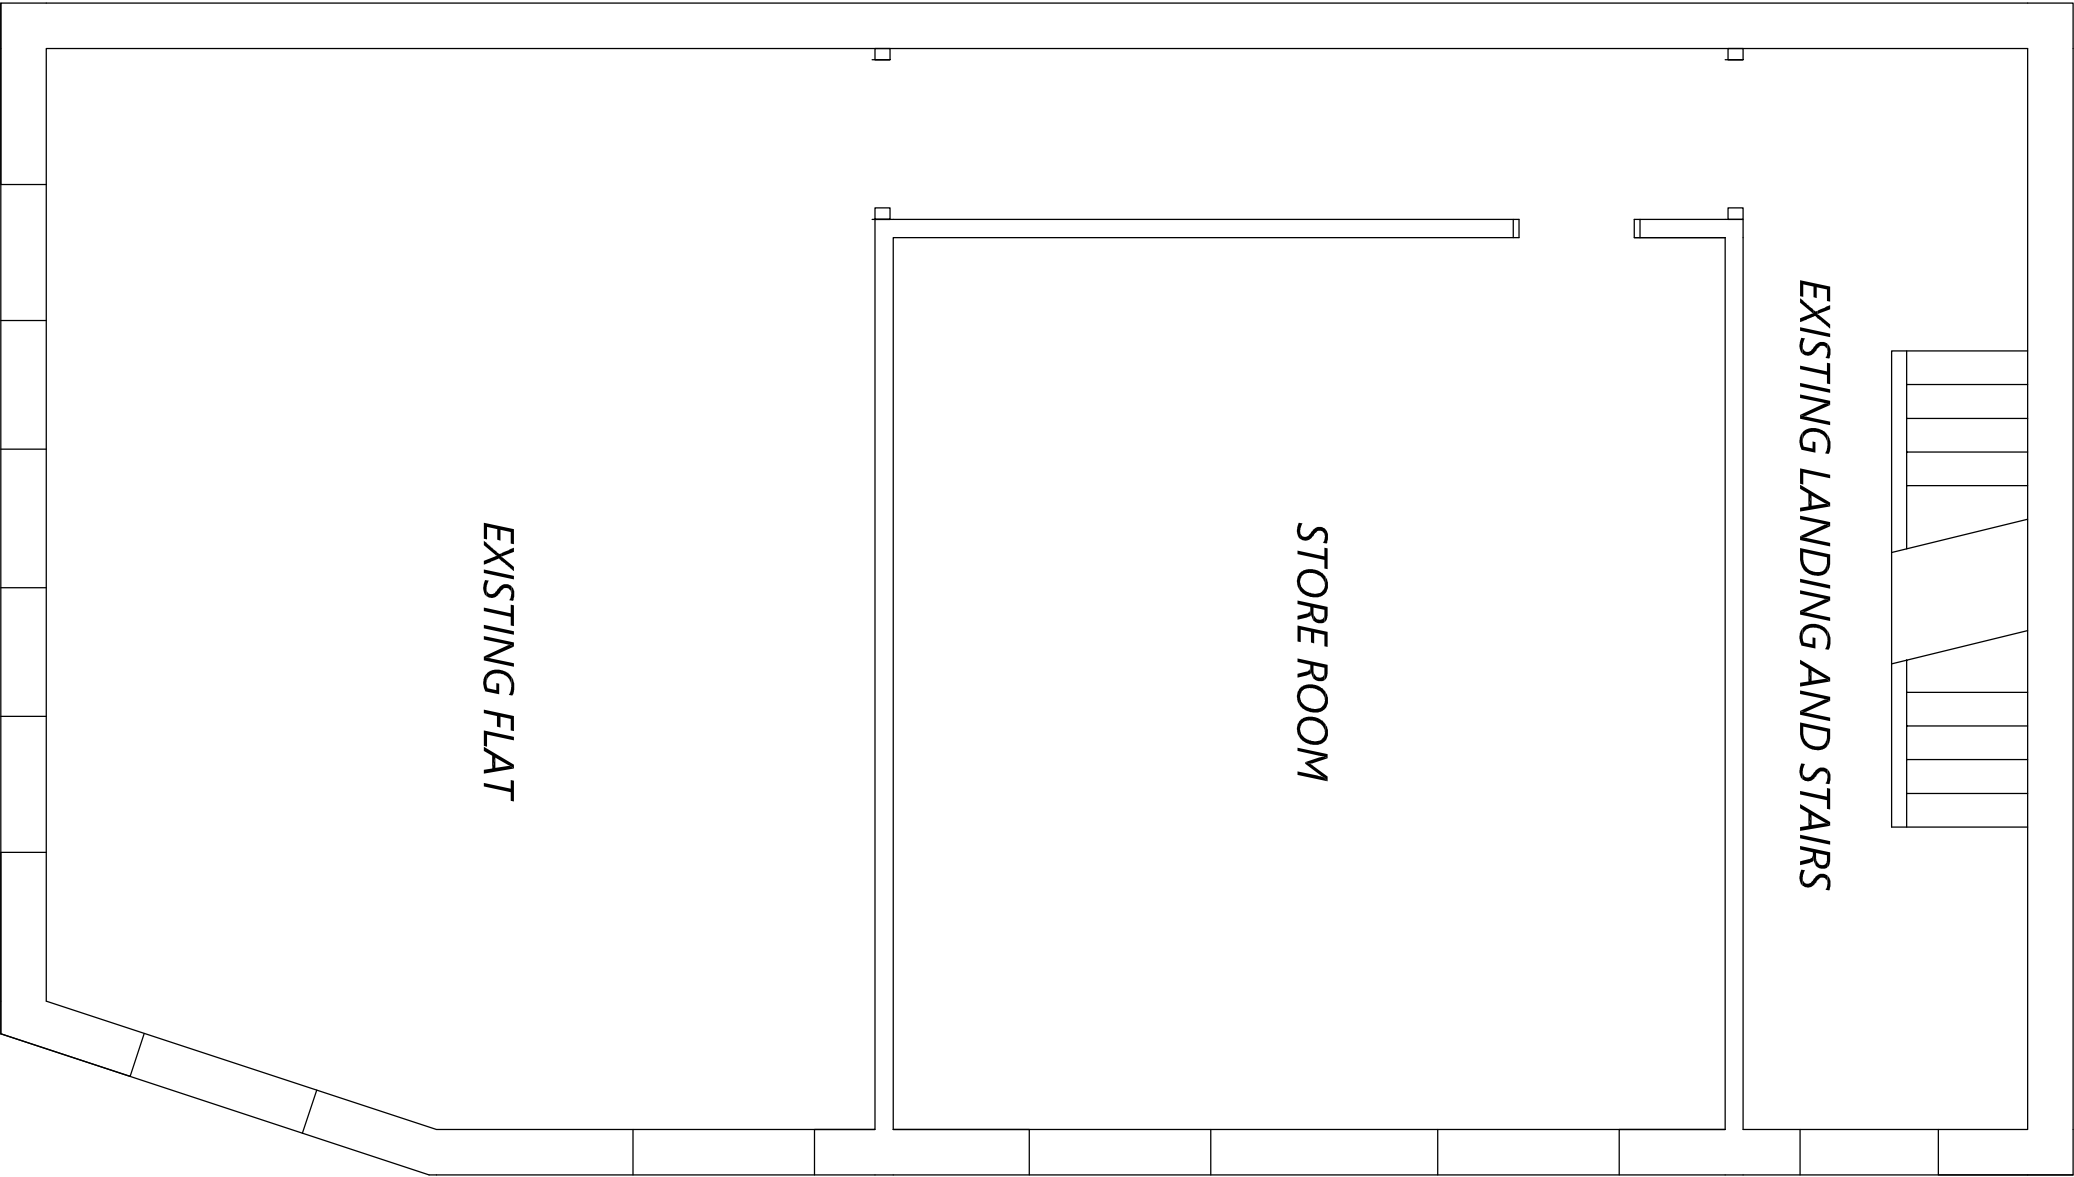

FIRST FLOOOR PLAN - AS EXISTING

EDGE
ARCHITECTS

RIBA 
Chartered Practice

EDGE Architects NW Ltd.
Studio 55.20
North Wales Business Park, Abergelle
Conwy, LL22 8LJ

CLIENT:
MR J E PARRY

ADDRESS:
No 3 edgerton street wrexham

PROJECT:
Change of use office to first floor flat
existing plan

DRAWING No: 21-CON-015-1 | **DATE:** AUG 2021
SCALE: 1:50 @ A3