


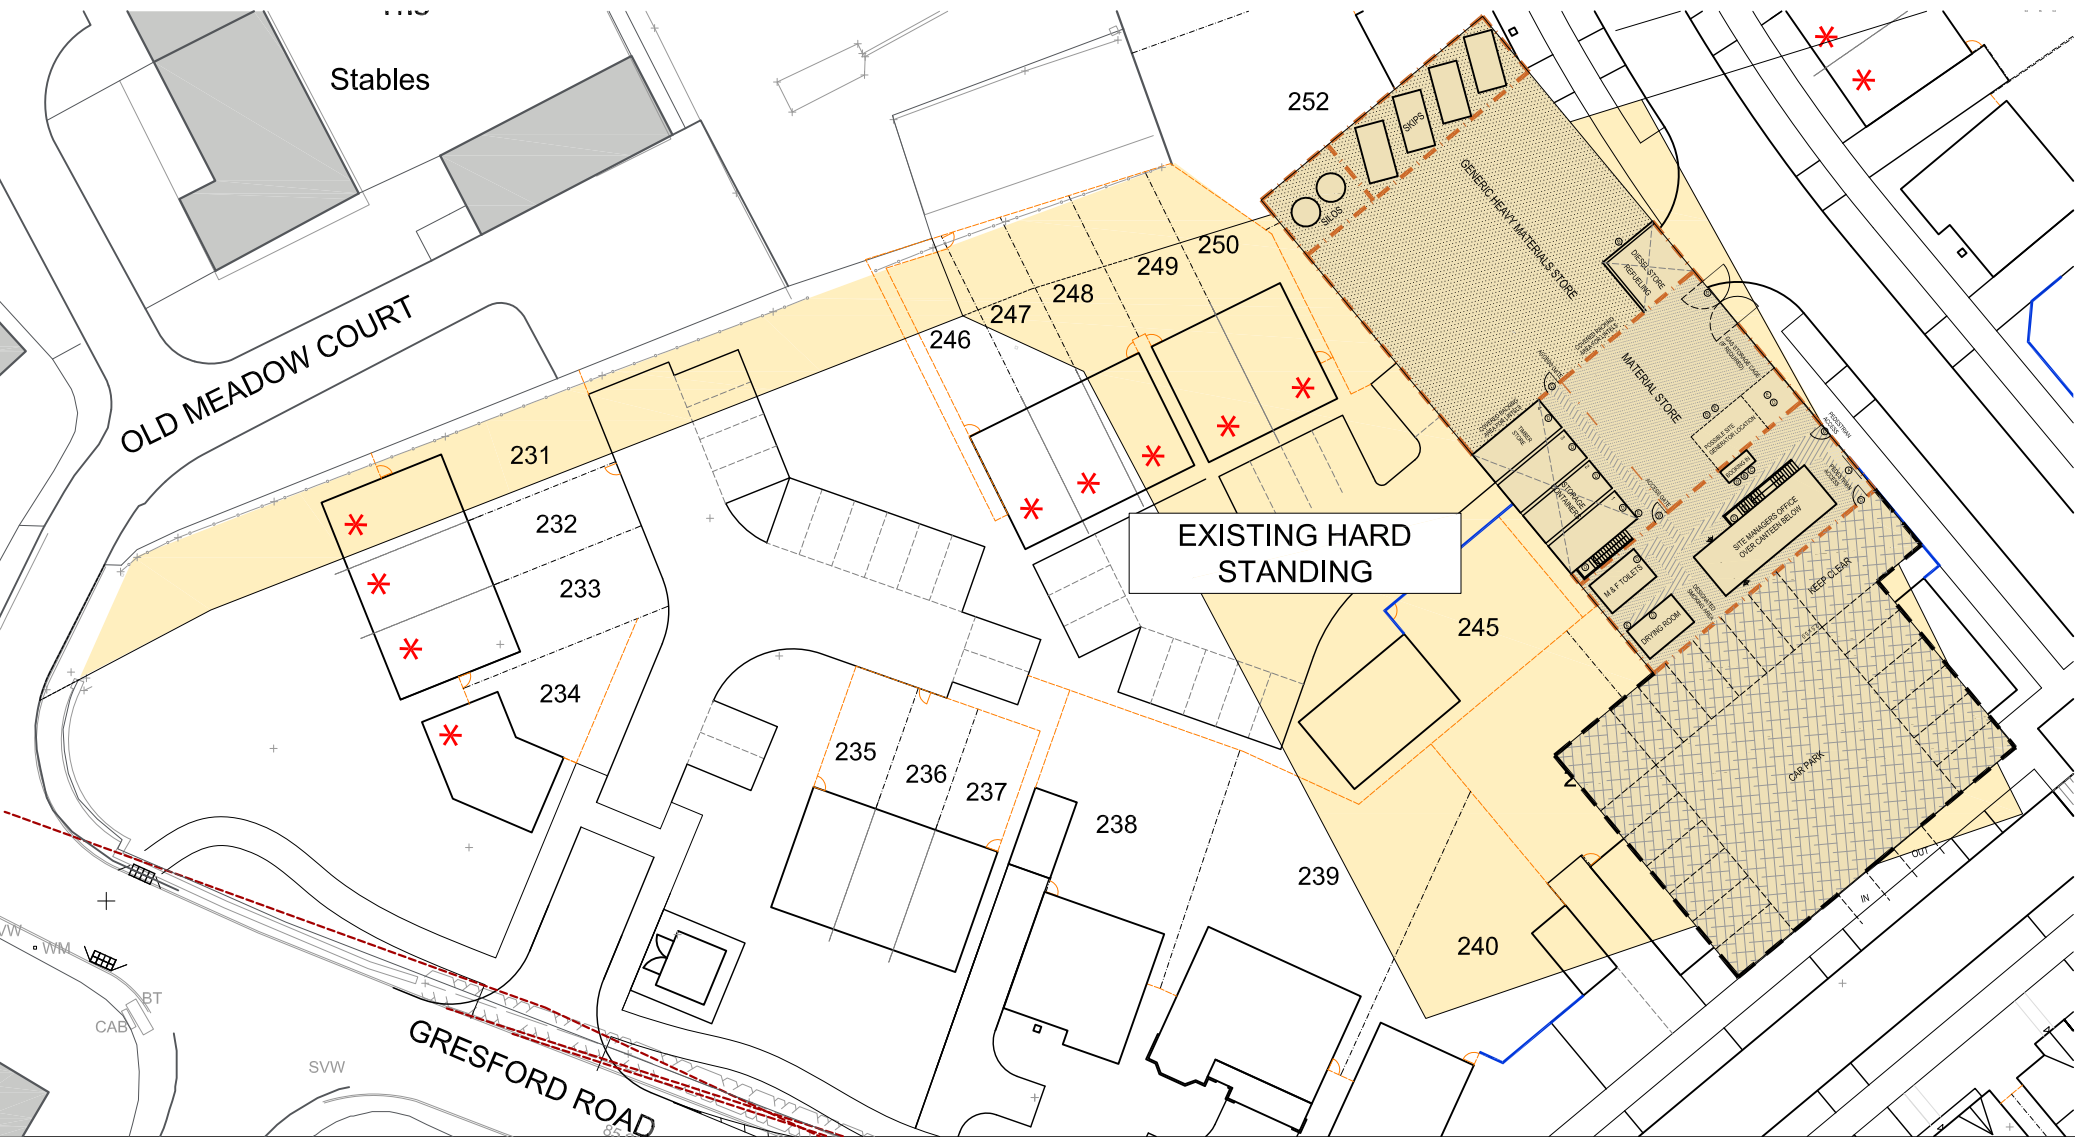

COMPOUND & PARKING  
PLAN  
1:200 @ A3

SITE COMPOUND KEY

- 2M HIGH STEEL HOARDING, SURROUNDING WELFARE AND MATERIAL STORE AREAS.
  - MIN 1.2M HIGH TIMBER POST AND RAIL FENCING, TO CAR PARK AND MATERIAL STORE AREA (AS SHOWN)
  - A SITE SAFETY MASTER BOARD
  - B OPERATIVE DAILY SIGNING IN STATION
  - C EXTERNAL SAFETY NOTICE BOARD AND DAILY HAZARD BOARD
  - D NO SMOKING SIGN (PLACED AT ENTRANCE POINTS)
  - E FIRE EQUIPMENT POINTS - (EACH POINT TO CONSIST OF TWO DIFFERENT TYPES OF EXTINGUISHERS, ALARM & SIGNAGE)
- NOTE -** ADDITIONAL SAFETY AND WARNING SIGNAGE MAY BE REQUIRED DEPENDANT OF LOCAL CONDITIONS.
- 40MM CLEAN STONE ON 100MM THICK HARDCORE ON TERRAM TO LARGE MATERIAL STORE, SILO AND SKIP AREAS.
  - WHITE LINES ON TERMAC TO WELFARE AND MATERIAL STORE AREAS.
  - 75MM TARMACADAM OR GRAVEL DEPENDING ON GROUND CONDITIONS ON 150MM THICK HARDCORE ON TERRAM TO CAR PARK AREA.
- SECURITY LIGHTING WITH PIR SENSORS MOUNTED BOTH SIDES OF THE OFFICE MODULE



DRAFT

| No                                                                    | Date        | Initial     | Description |
|-----------------------------------------------------------------------|-------------|-------------|-------------|
| Revisions                                                             |             |             |             |
| This Drawing is subject to Copyright<br>DO NOT SCALE OFF THIS DRAWING |             |             |             |
| Drawing Title                                                         |             |             |             |
| Maes Y Rhedyn, Llay -<br>COMPOUND PLAN                                |             |             |             |
| Scale                                                                 | 1:1000 @ A3 | Drawn       | AP          |
| Date                                                                  | 01.10.18    | Checked     | -           |
| Project No.                                                           | H1152       | Drawing No. | COM_1 -     |



thoughtful homes