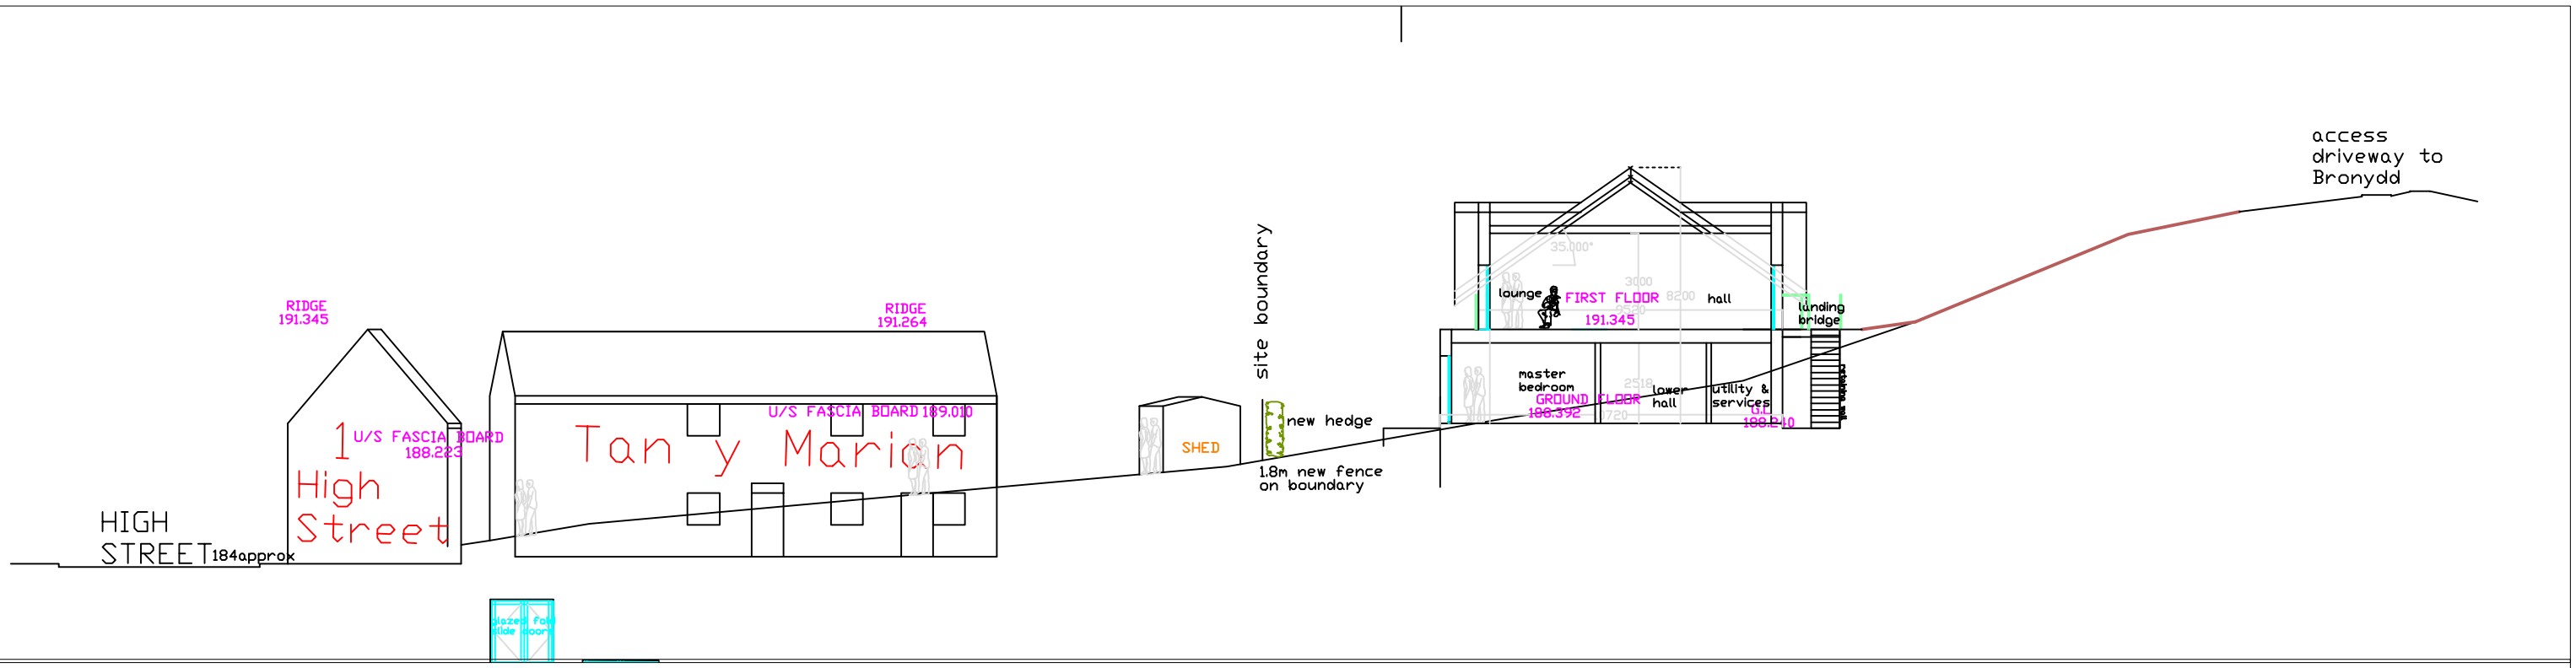


scale 1:200 @ A3

PL08A SITE SECTIONS
scale 1:100 & 1/200 @ A3

RevA 07.05.2021 south-east
balcony changed to Juliet
balcony added south-west

NEW HOUSE, plot adjacent to BRONYDD
access driveway, HIGH STREET, GLYN
CEIRIOG @ LL20 7EH

ANDREW DESIGN SERVICE

©