



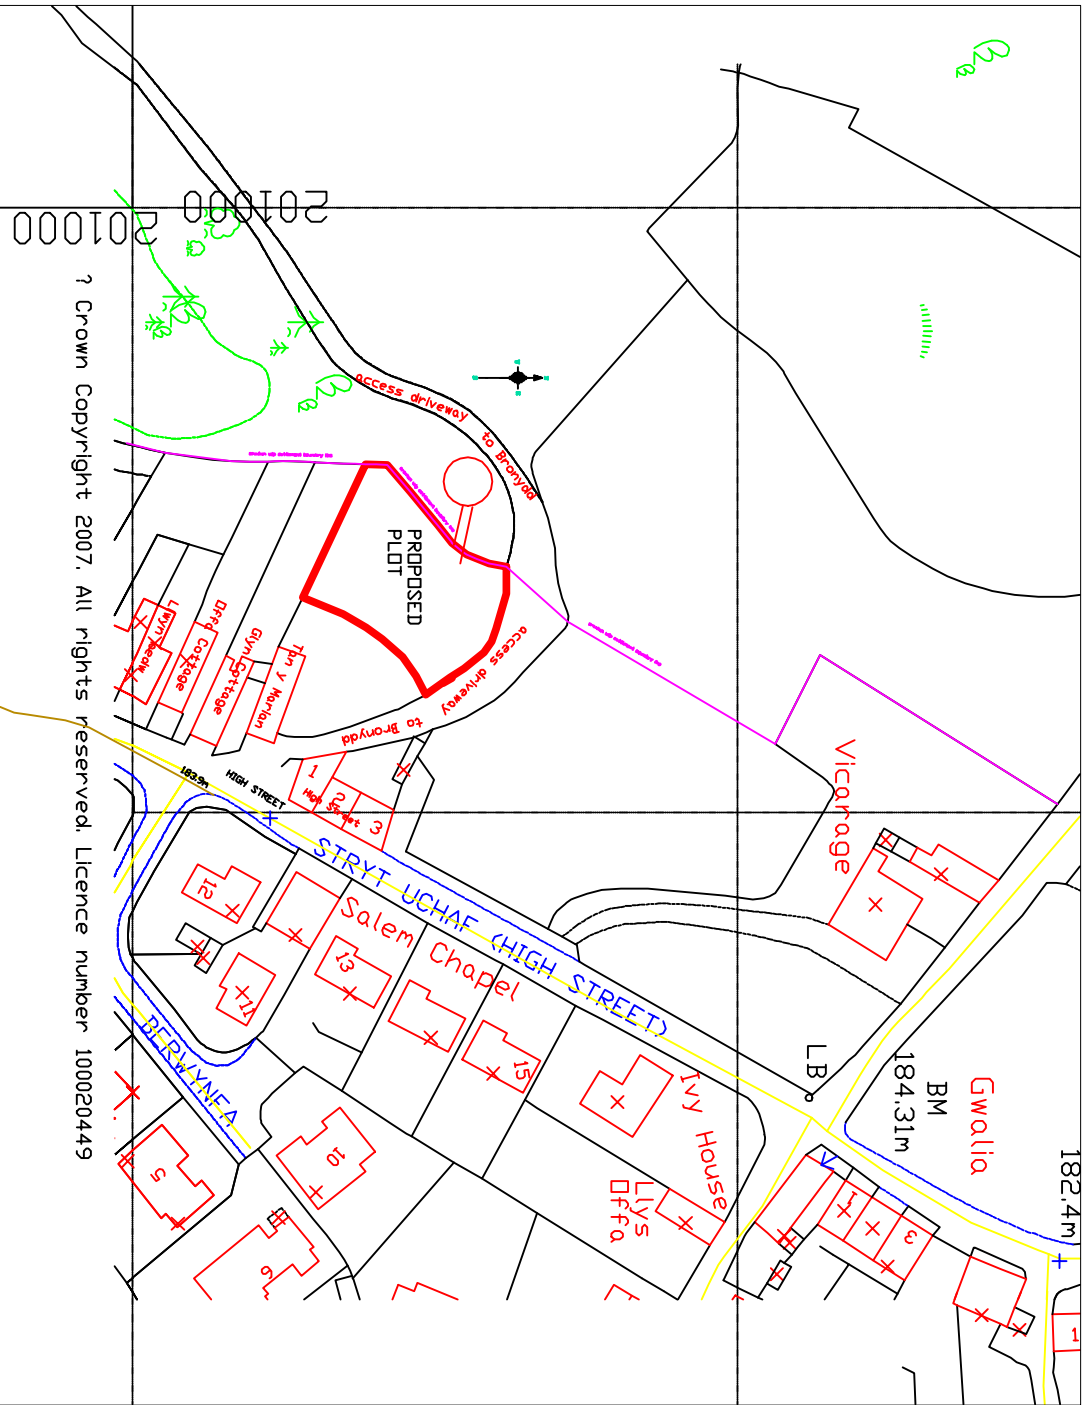

LOCATION PLAN

Scale 1:1250 @ A3

NEW HOUSE, plot adjacent to BRONYDD
access driveway, HIGH STREET, GLYN
CEIRIDG @ LL20 7EH

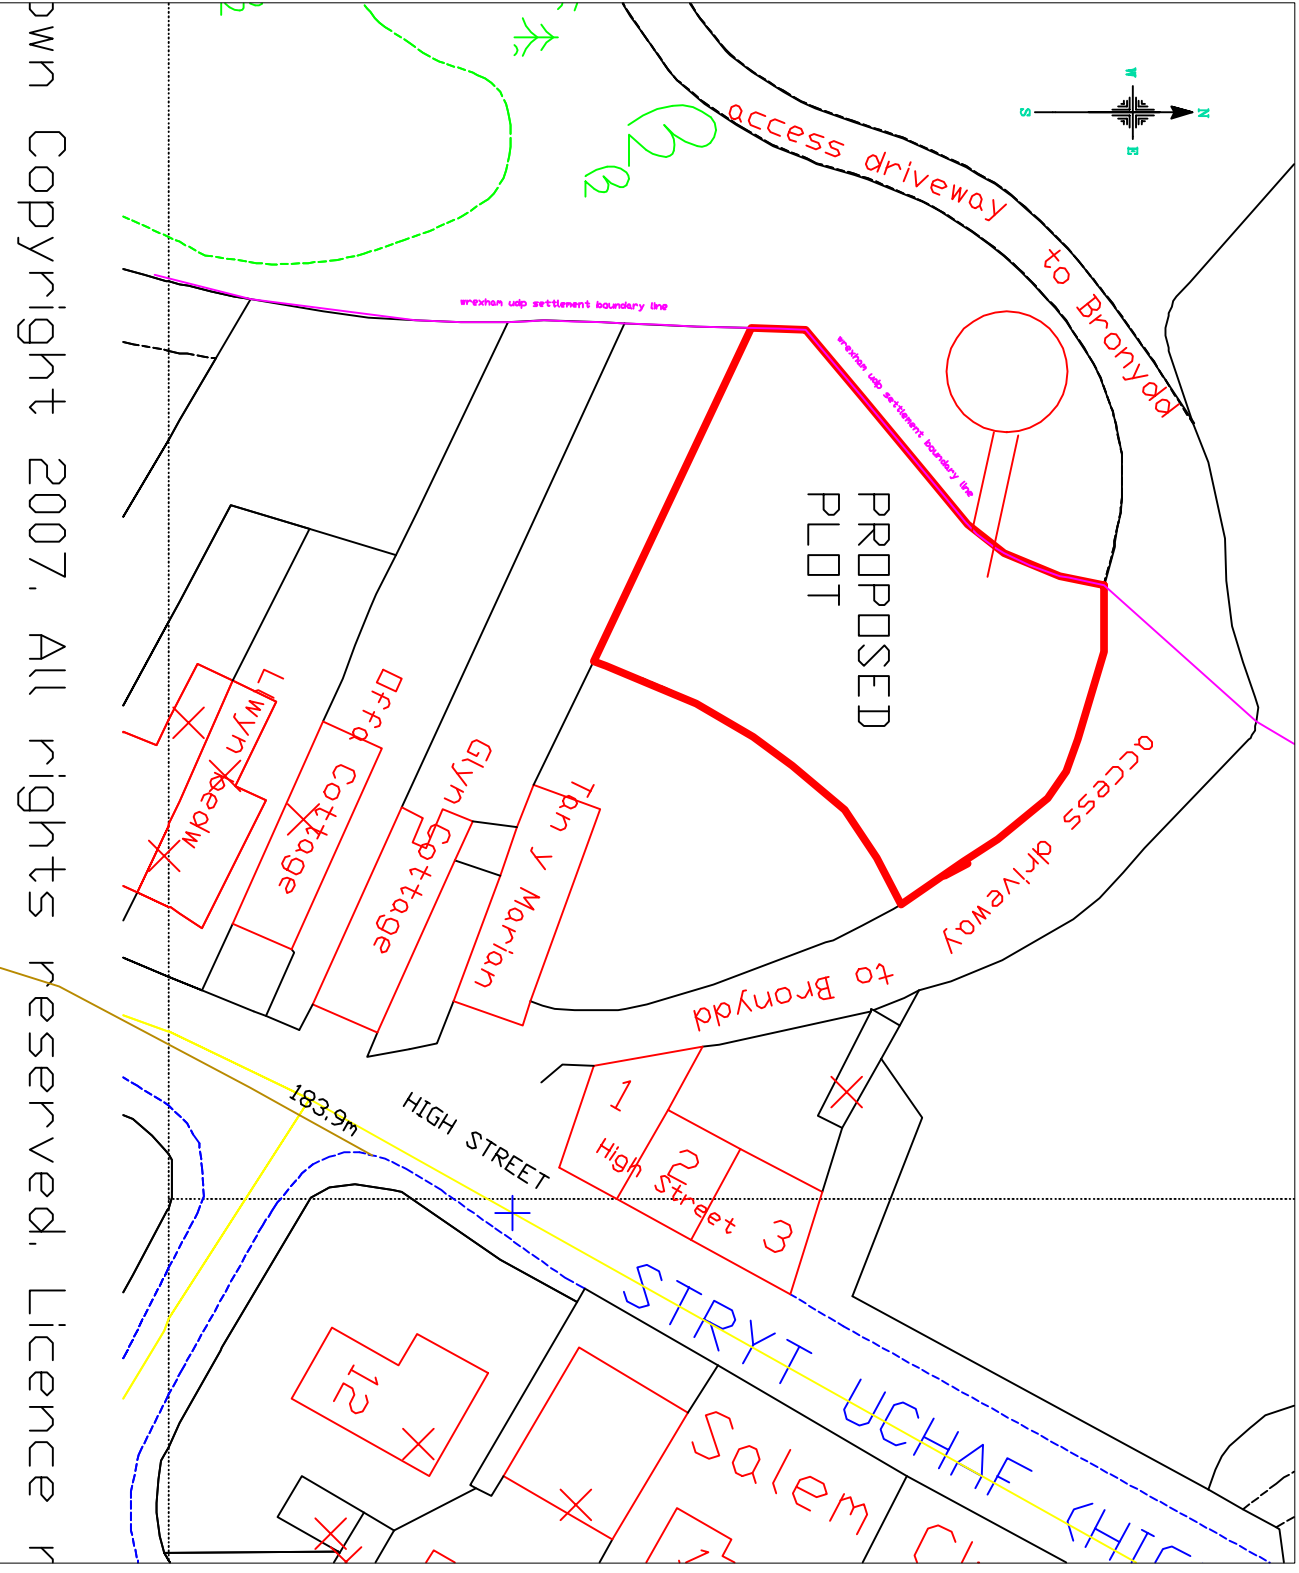

BLOCK PLAN

Scale 1:500 @ A3

ANDREW DESIGN SERVICE			
architects, surveyors & planning consultants.			
4A Station Avenue, Chirk, Wrexham, LL14 5LS Tel 01691 777025			
Title	PL01 LOCATION & BLOCK PLAN		
Drawn	MCA		
Date	05 / 01 /2021	Scale	1 : 1250 & 1/500 @ A3
Job No	2020 - 0101	Revision	...
©			