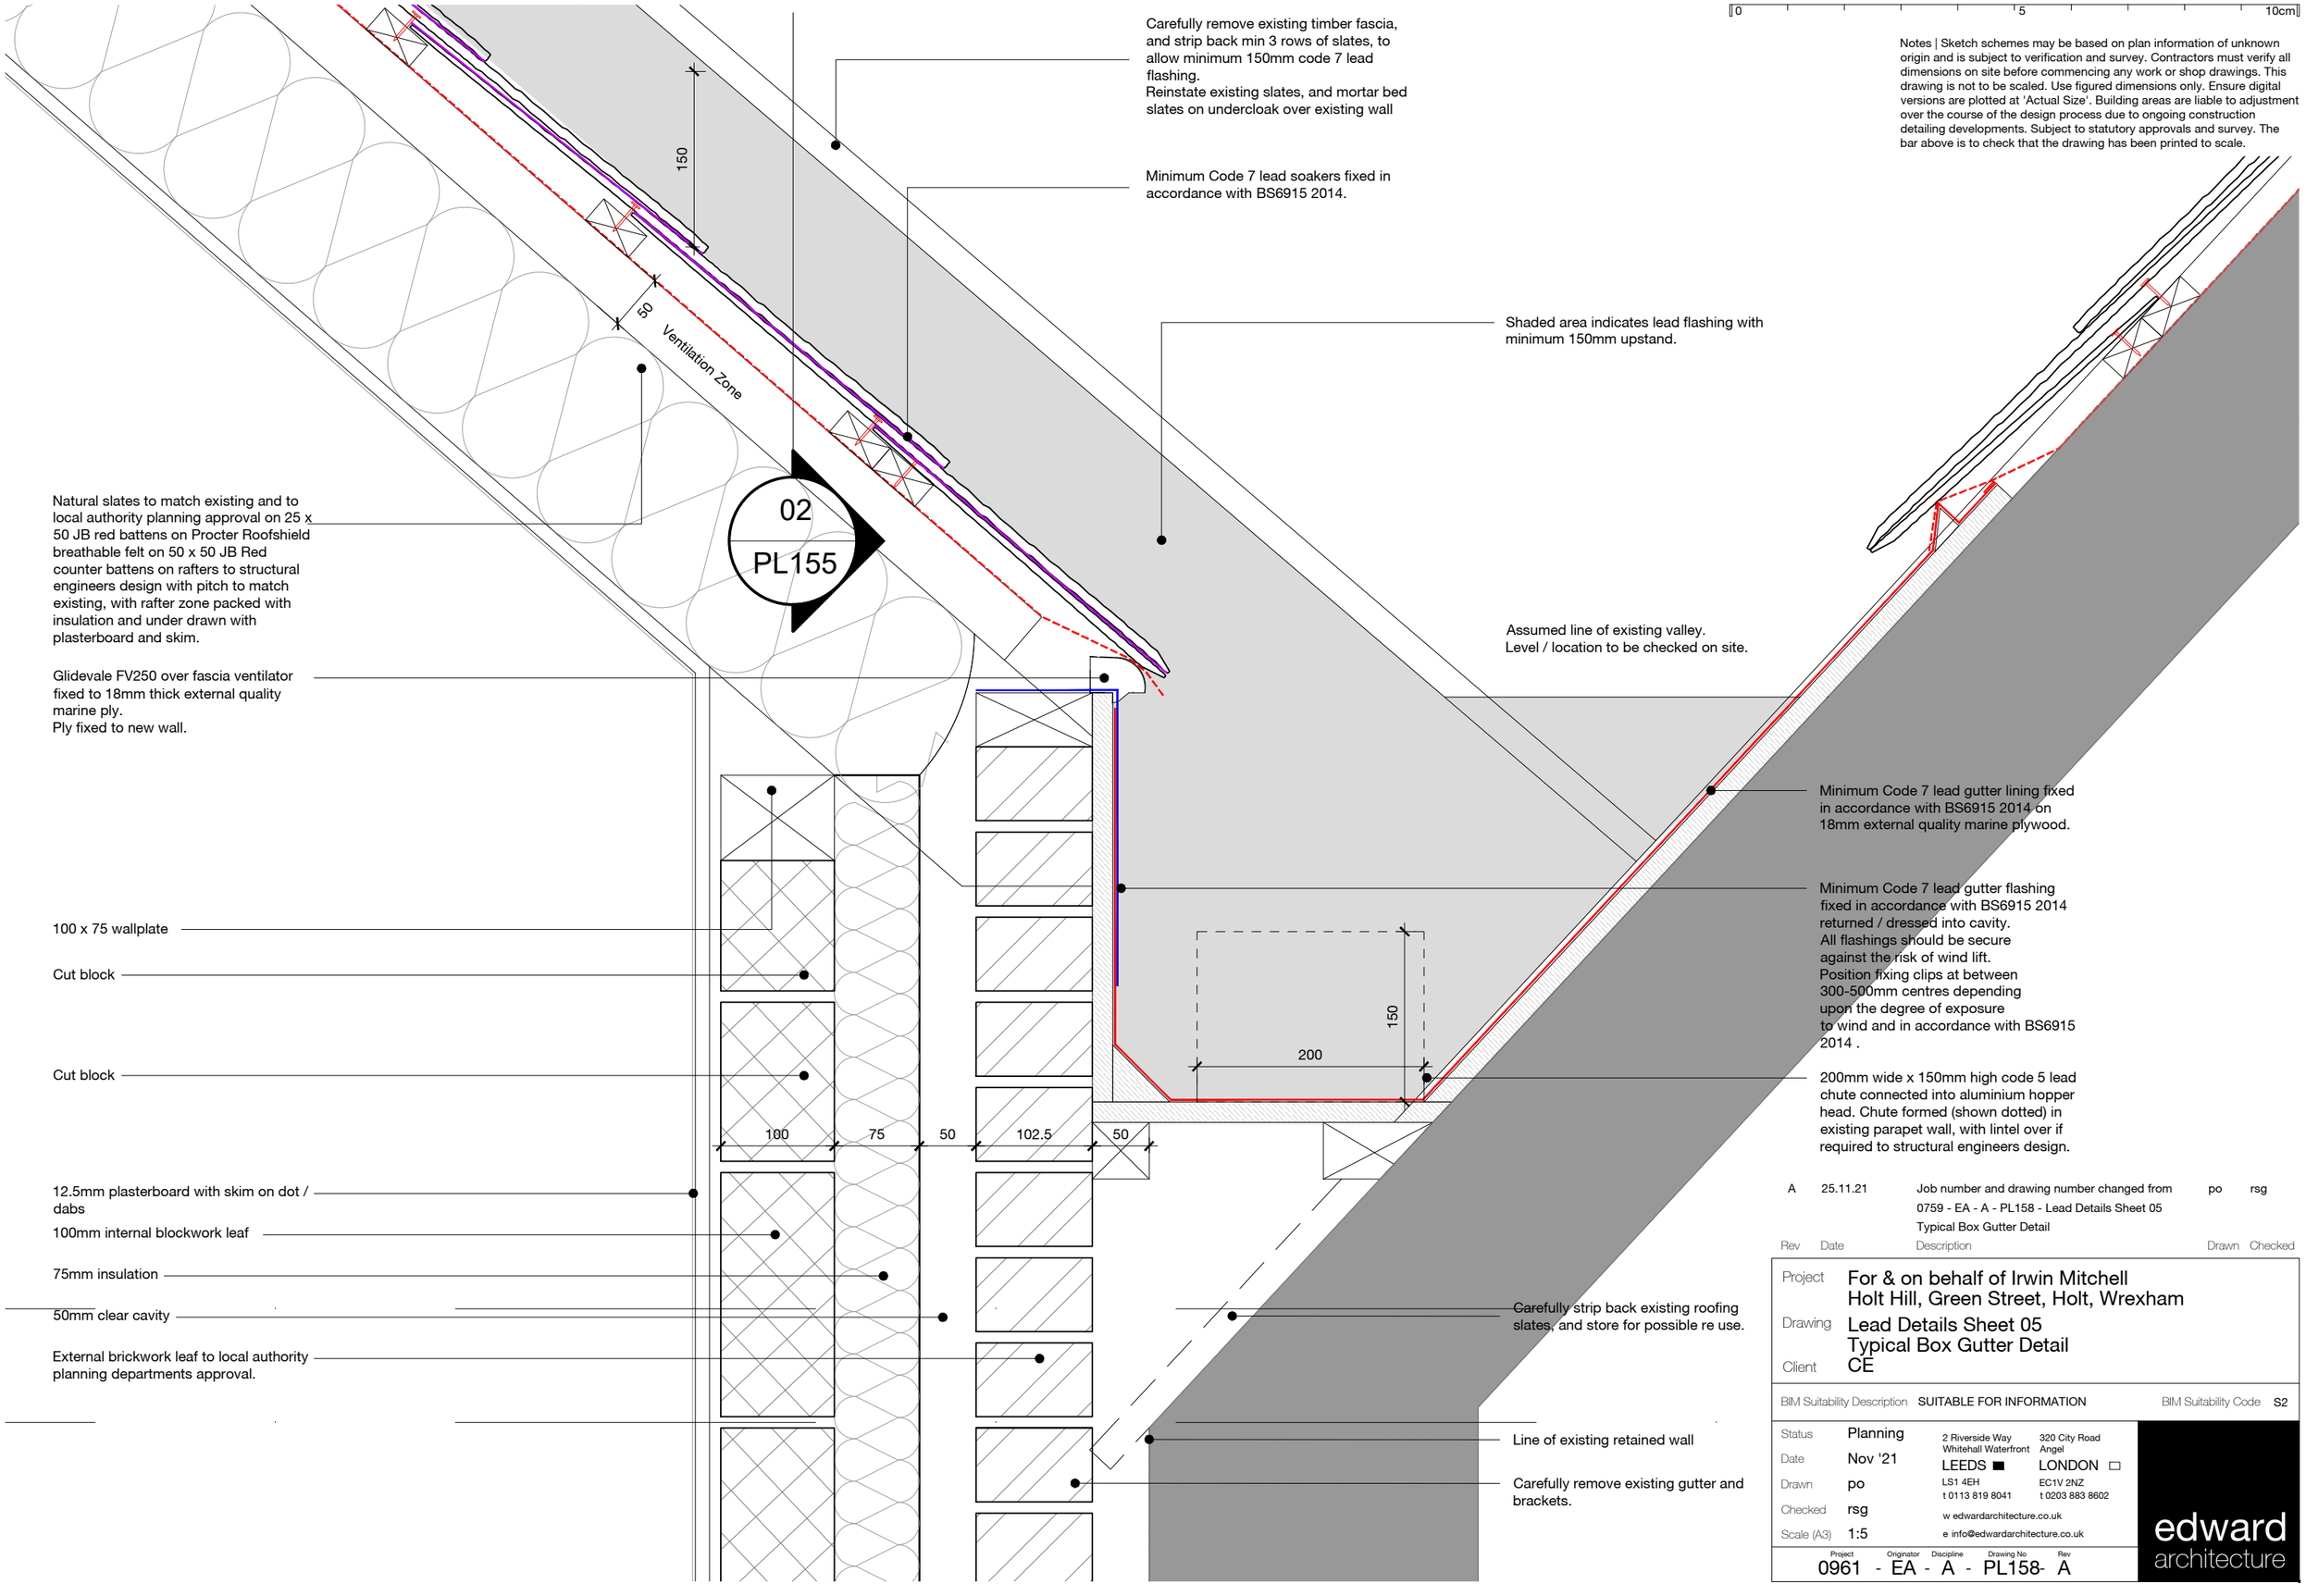


0 5 10cm

Notes | Sketch schemes may be based on plan information of unknown origin and is subject to verification and survey. Contractors must verify all dimensions on site before commencing any work or shop drawings. This drawing is not to be scaled. Use figured dimensions only. Ensure digital versions are plotted at 'Actual Size'. Building areas are liable to adjustment over the course of the design process due to ongoing construction detailing developments. Subject to statutory approvals and survey. The bar above is to check that the drawing has been printed to scale.

Rev	Date	Description	Drawn	Checked
A	25.11.21	Job number and drawing number changed from 0759 - EA - A - PL158 - Lead Details Sheet 05 Typical Box Gutter Detail	po	rsg

Project: For & on behalf of Irwin Mitchell
Holt Hill, Green Street, Holt, Wrexham

Drawing: Lead Details Sheet 05
Typical Box Gutter Detail

Client: CE

BIM Suitability Description: SUITABLE FOR INFORMATION — BIM Suitability Code: S2

Status: Planning
Date: Nov '21
Drawn: po
Checked: rsg
Scale (A3): 1:5

2 Riverside Way, Whitehall Waterfront, LEEDS, LS1 4EH, t 0113 819 8041
320 City Road, Angel, LONDON, EC1V 2NZ, t 0203 883 8602
w edwardarchitecture.co.uk
e info@edwardarchitecture.co.uk
edward architecture

Project 0961 - Originator EA - Discipline A - Drawing No PL158 - Rev A