




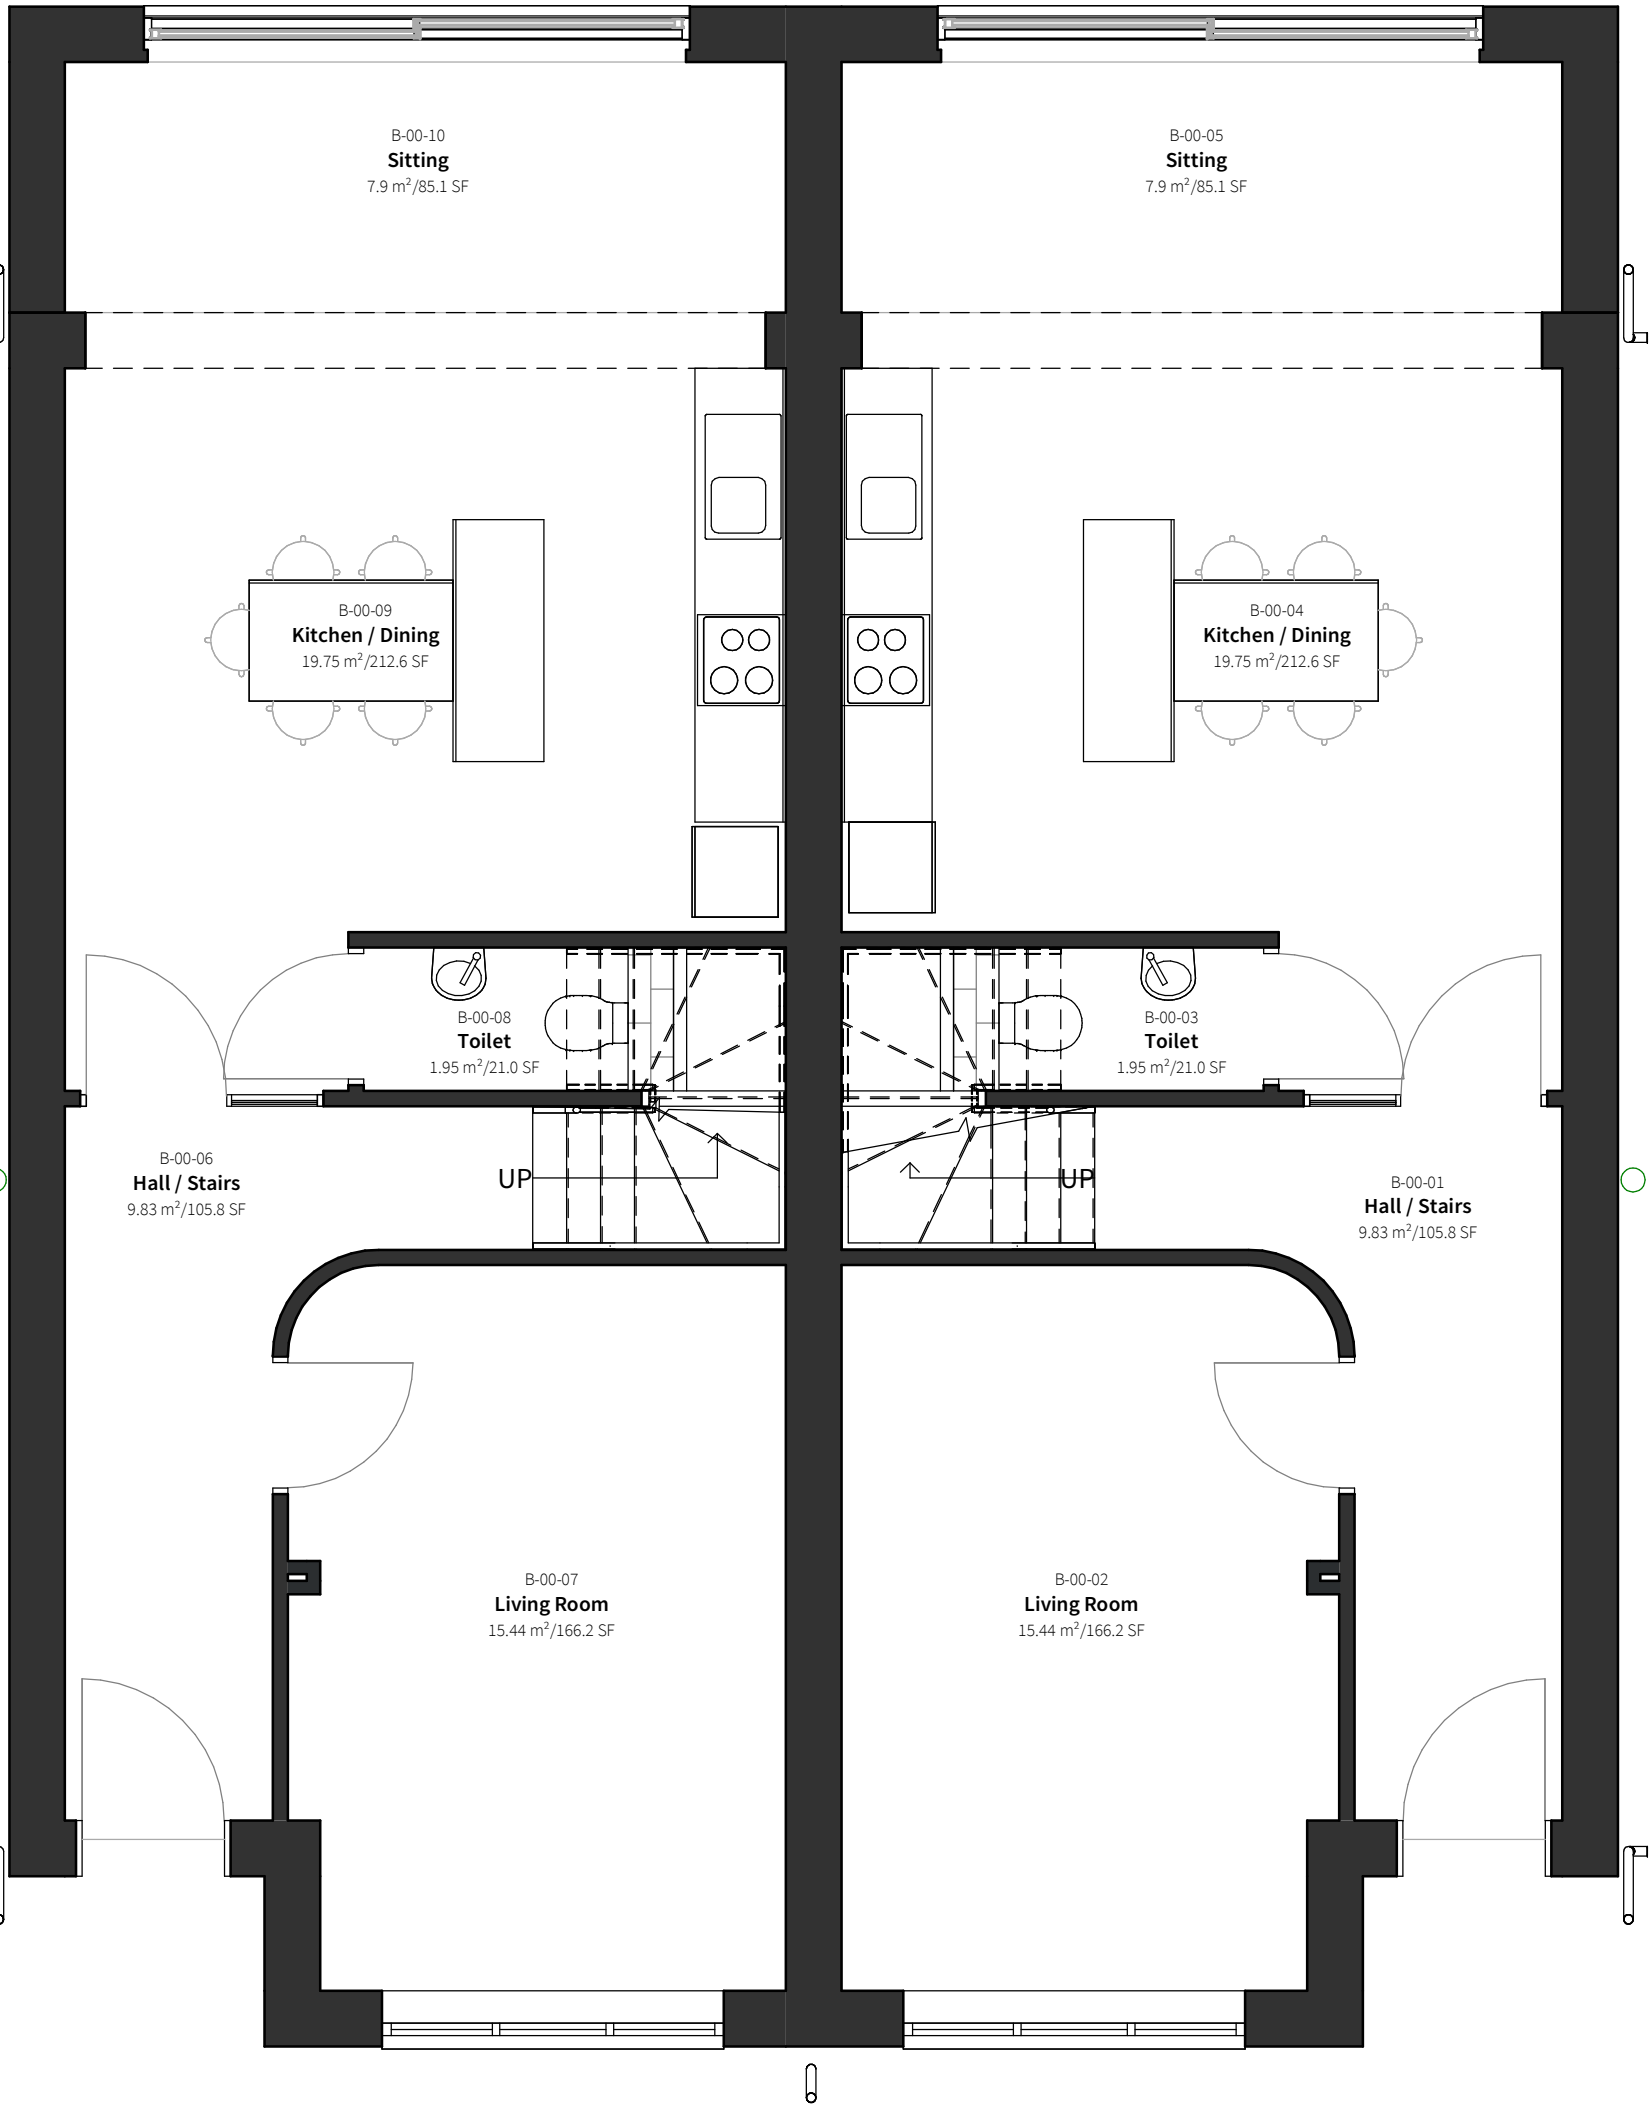

1 General-Arrangement_00-Ground
1 : 50

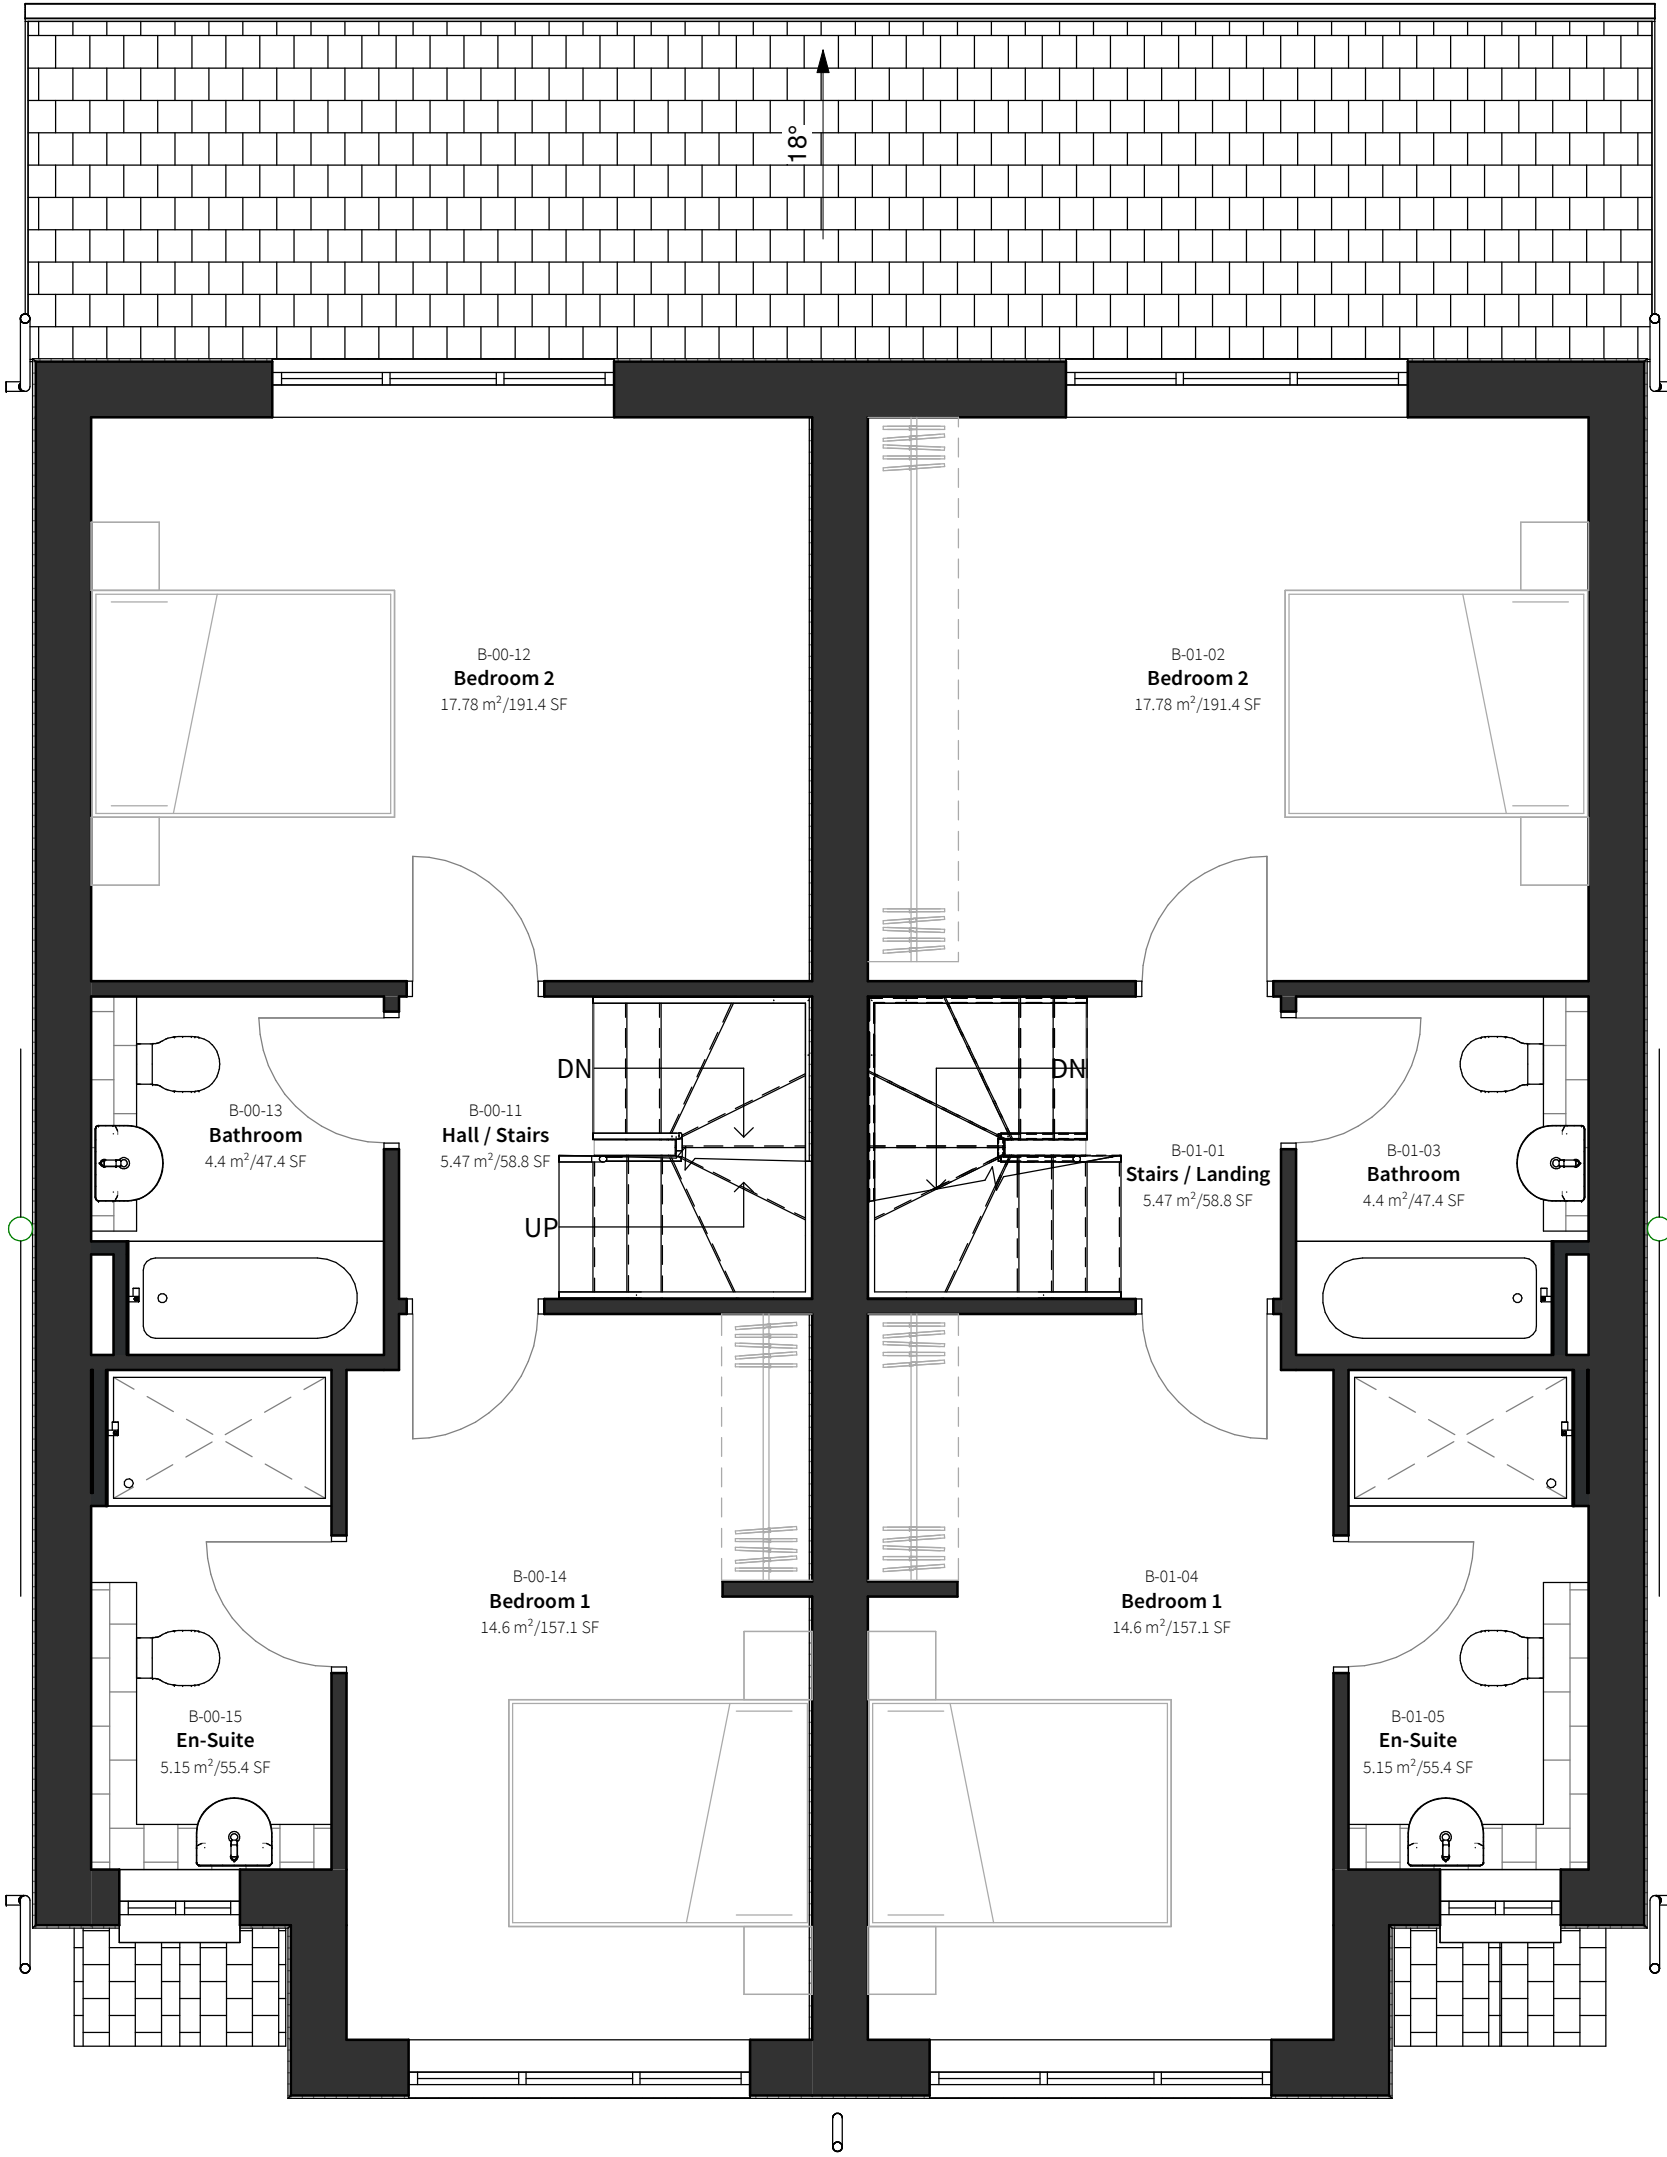

2 General-Arrangement_01-First
1 : 50

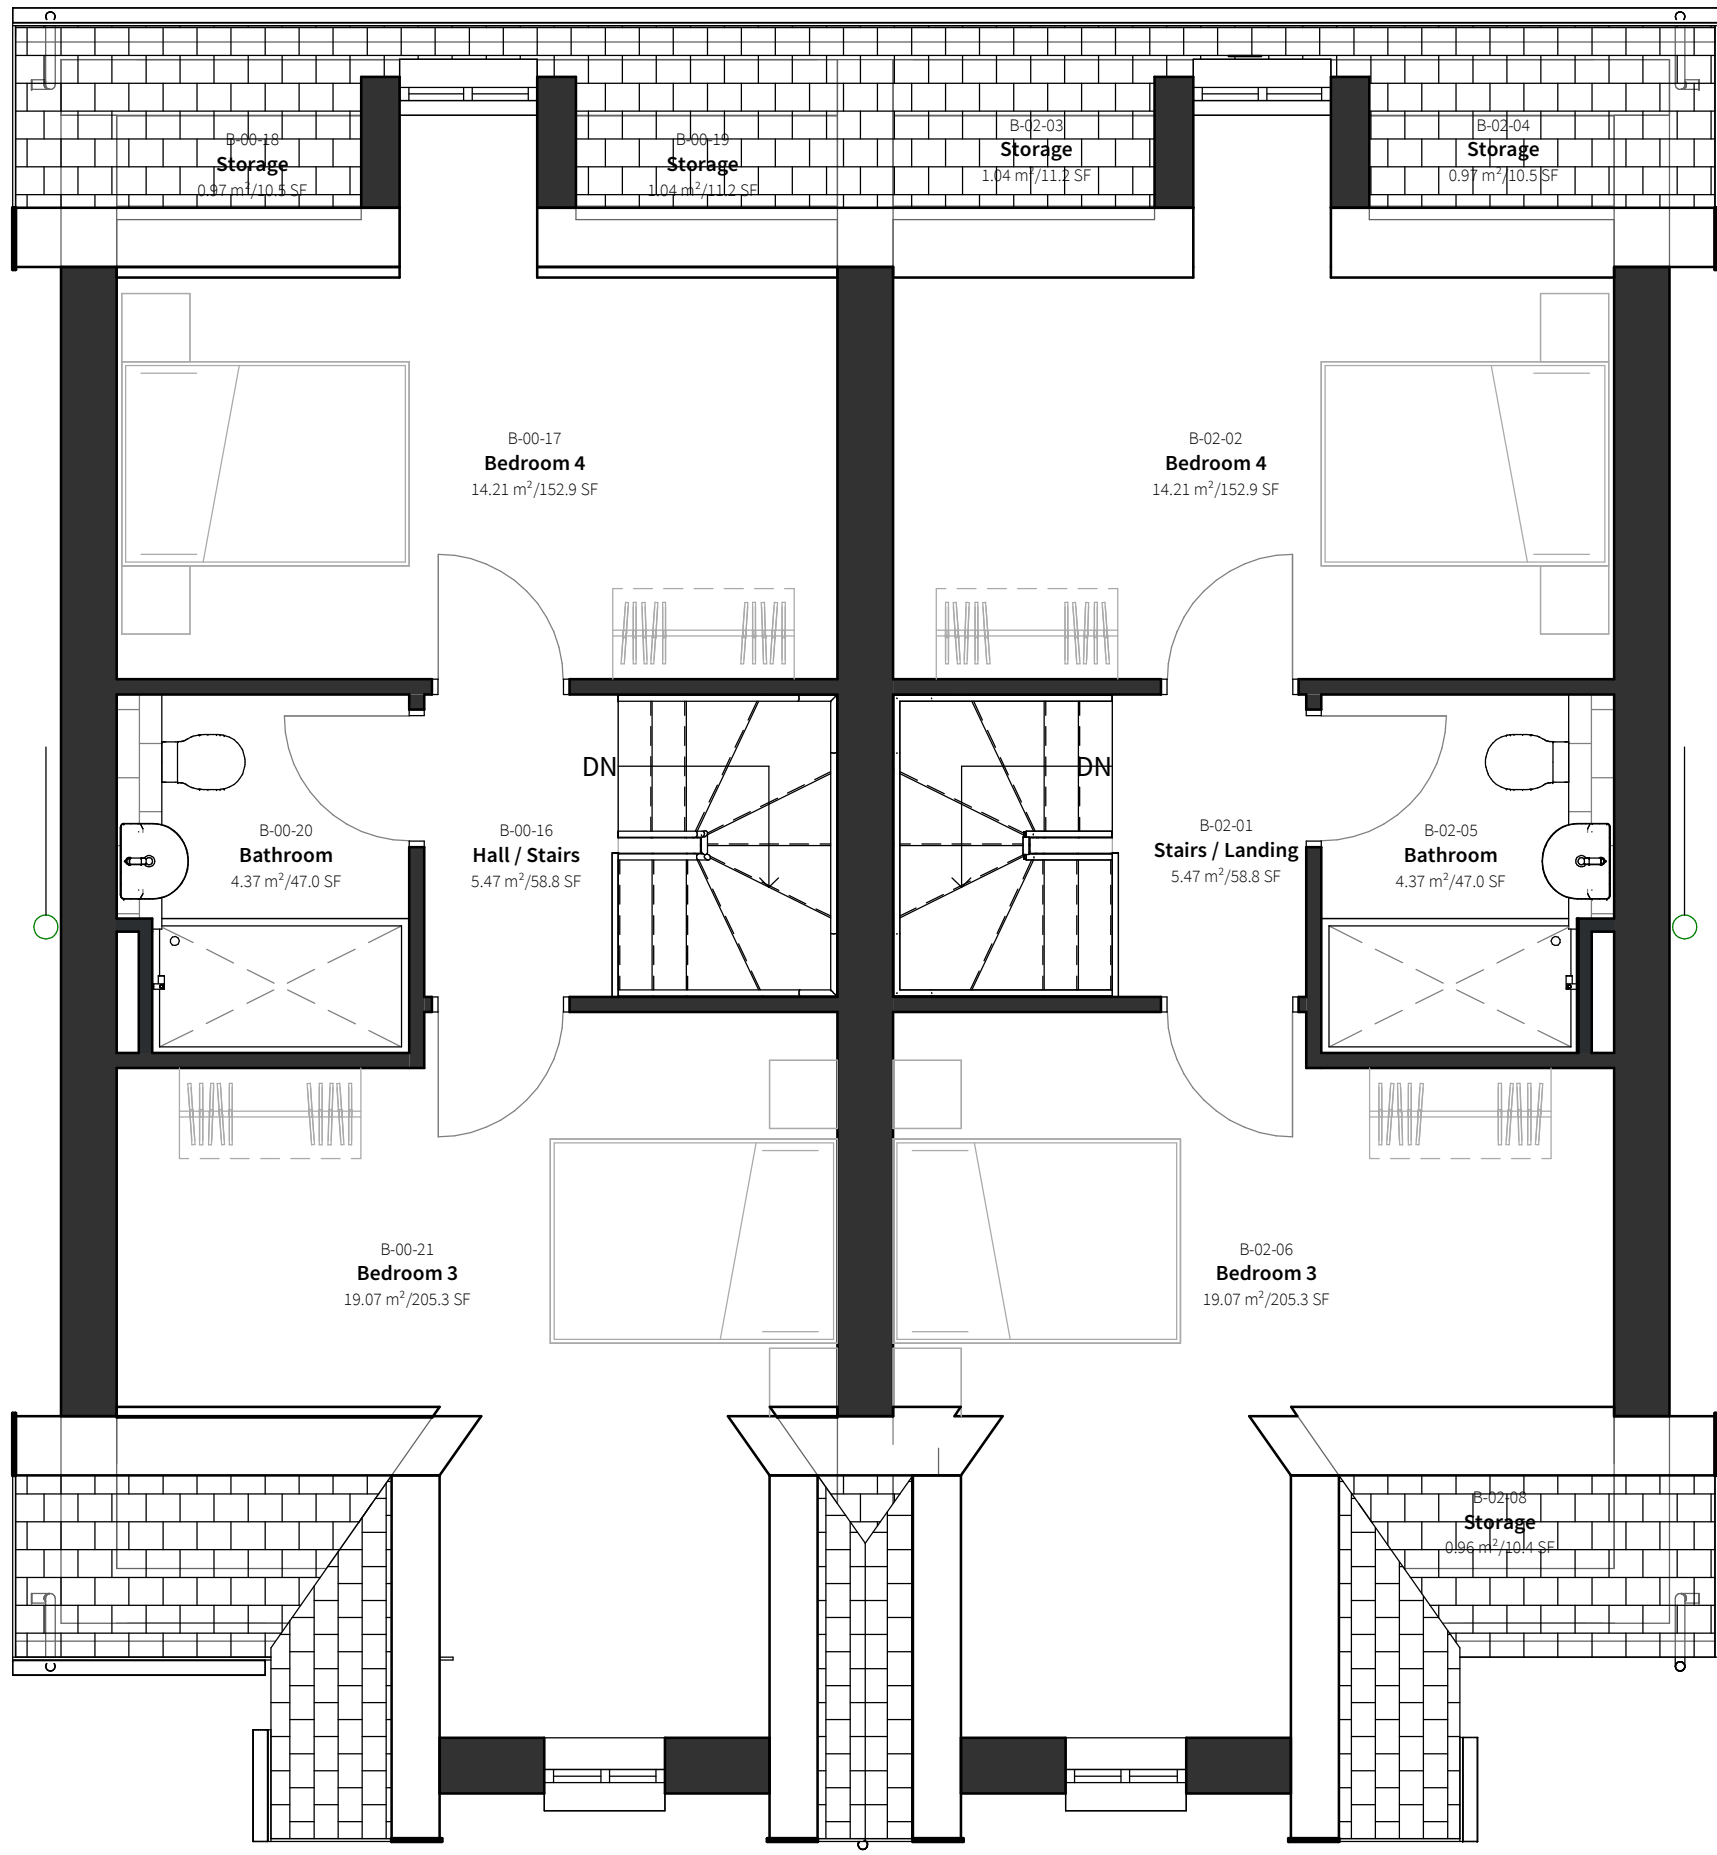

3 General-Arrangement_02-Second
1 : 50

Schedule_Rooms				
Number	Room Name	Occupancy	Area	Area (Imperial)
00-Ground				
B-00-01	Hall / Stairs		9.83 m²	106 SF
B-00-02	Living Room		15.44 m²	166 SF
B-00-03	Toilet		1.95 m²	21 SF
B-00-04	Kitchen / Dining		19.75 m²	213 SF
B-00-05	Sitting		7.9 m²	85 SF
B-00-06	Hall / Stairs		9.83 m²	106 SF
B-00-07	Living Room		15.44 m²	166 SF
B-00-08	Toilet		1.95 m²	21 SF
B-00-09	Kitchen / Dining		19.75 m²	213 SF
B-00-10	Sitting		7.9 m²	85 SF
01-First				
B-00-11	Hall / Stairs		5.47 m²	59 SF
B-00-12	Bedroom 2		17.78 m²	191 SF
B-00-13	Bathroom		4.4 m²	47 SF
B-00-14	Bedroom 1		14.6 m²	157 SF
B-00-15	En-Suite		5.15 m²	55 SF
B-01-01	Stairs / Landing		5.47 m²	59 SF
B-01-02	Bedroom 2		17.78 m²	191 SF
B-01-03	Bathroom		4.4 m²	47 SF

Schedule_Rooms				
Number	Room Name	Occupancy	Area	Area (Imperial)
02-Second				
B-00-16	Hall / Stairs		5.47 m²	59 SF
B-00-17	Bedroom 4		14.21 m²	153 SF
B-00-18	Storage		0.97 m²	10 SF
B-00-19	Storage		1.04 m²	11 SF
B-00-20	Bathroom		4.37 m²	47 SF
B-00-21	Bedroom 3		19.07 m²	205 SF
B-02-01	Stairs / Landing		5.47 m²	59 SF
B-02-02	Bedroom 4		14.21 m²	153 SF
B-02-03	Storage		1.04 m²	11 SF
B-02-04	Storage		0.97 m²	10 SF
B-02-05	Bathroom		4.37 m²	47 SF
B-02-06	Bedroom 3		19.07 m²	205 SF
B-02-08	Storage		0.96 m²	10 SF
Grand total: 33			295.73 m²	3183 SF

GENERAL NOTES

- Contractor must ensure that all work on site is carried out in a safe & satisfactory manner, in accordance with Health & Safety At Work Act 1974, COSHH Regulations 2002 & requirements of C.D.M.
- Structural Design shown in abeyance - refer to Structural Engineer's drawings and specifications.
- Mechanical & Electrical shown in abeyance - refer to M&E Engineer's drawings and specifications.
- All dimensions shown are to wall structure (Block/Stud) unless otherwise stated.