



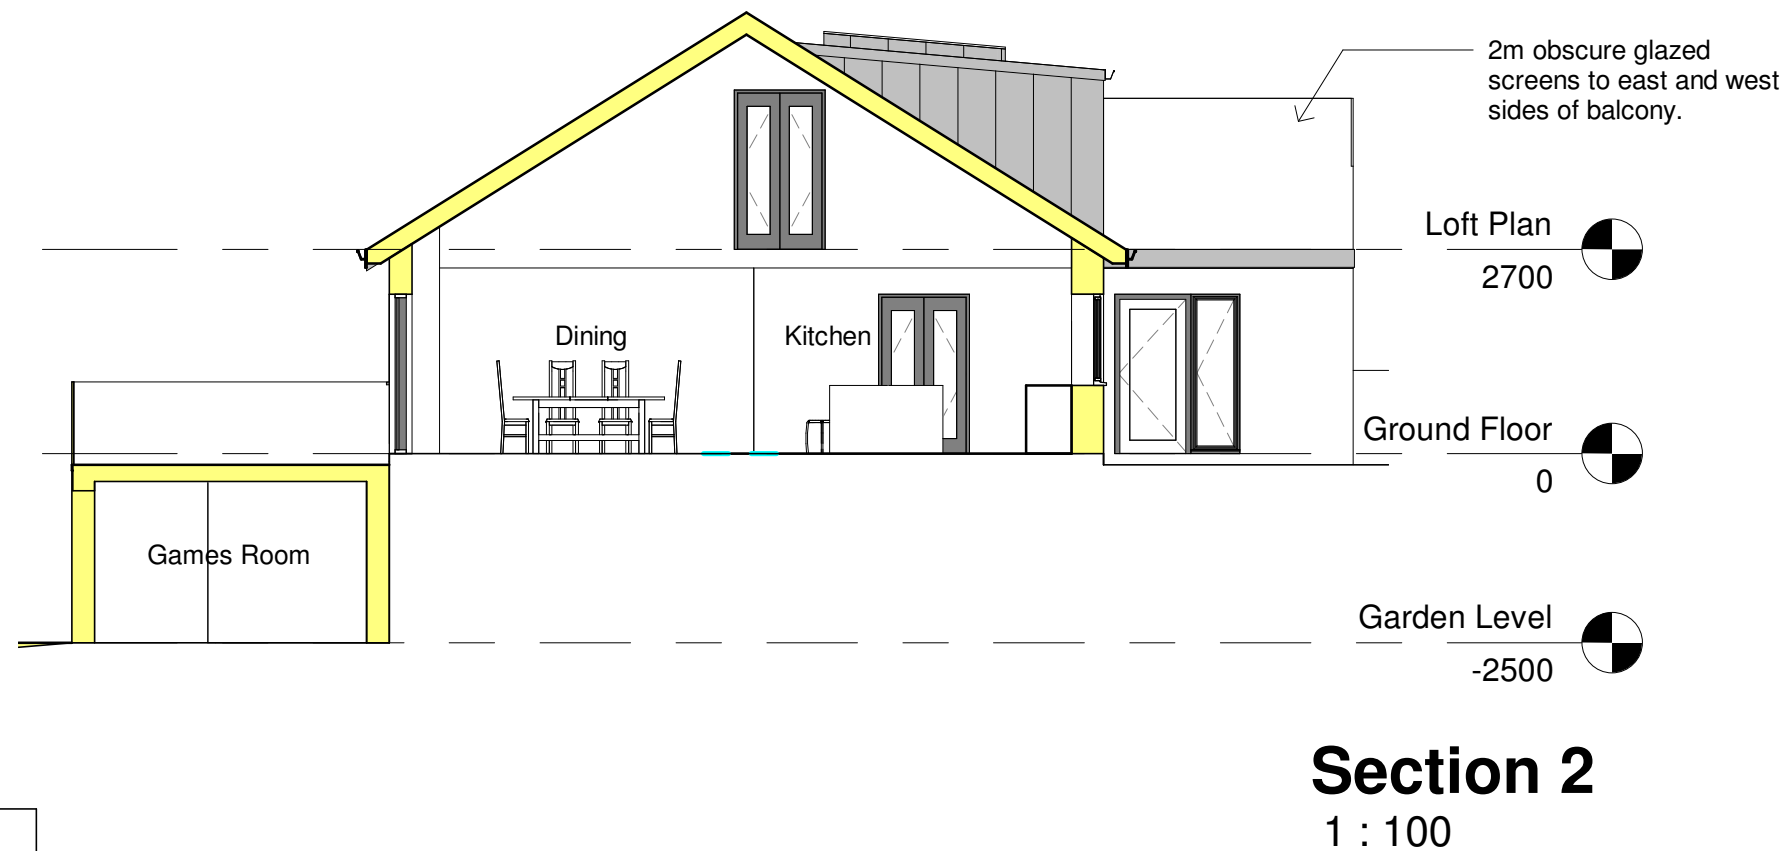

Rev.	Revision description	Drawn	Checked	Date
------	----------------------	-------	---------	------

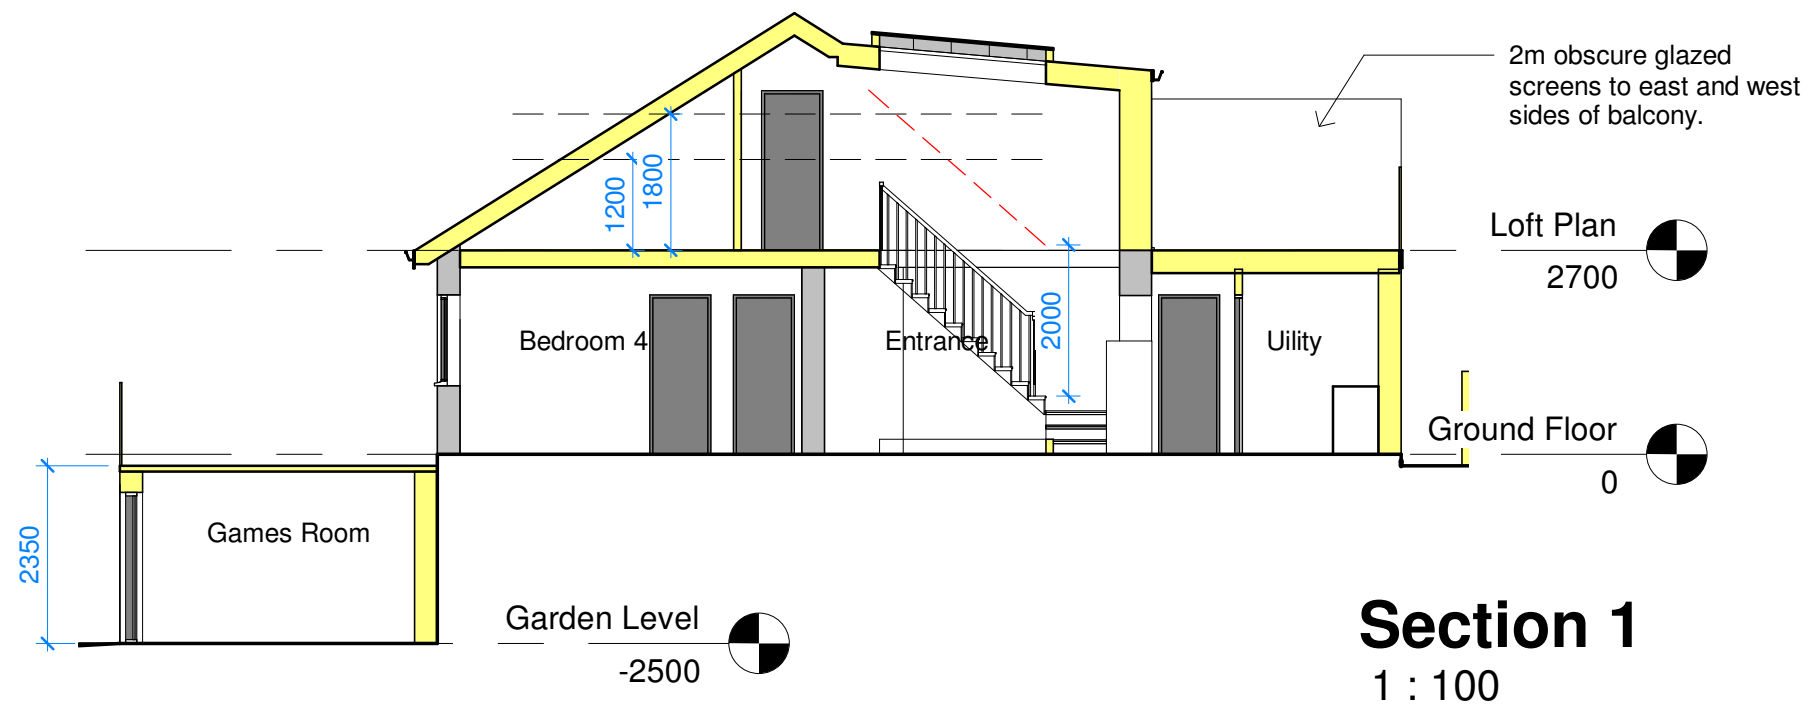

Project	Five Oaks, Legacy LL14 4ER	Scale @ A3	Drawn By	Checked By	Date
		1 : 100	GE	-	17.01.21
Title	Proposed Sections	Job No.	Sheet No.	Rev.	
		Drawing Number	21-01	A200	B