


NOTES

1. On the ground, the drawing is made.
2. Any discrepancy is reported to the architect immediately.
3. The drawing is made to the architect's satisfaction.
4. This drawing, or any part of it, may not be reproduced without the consent of the architect.

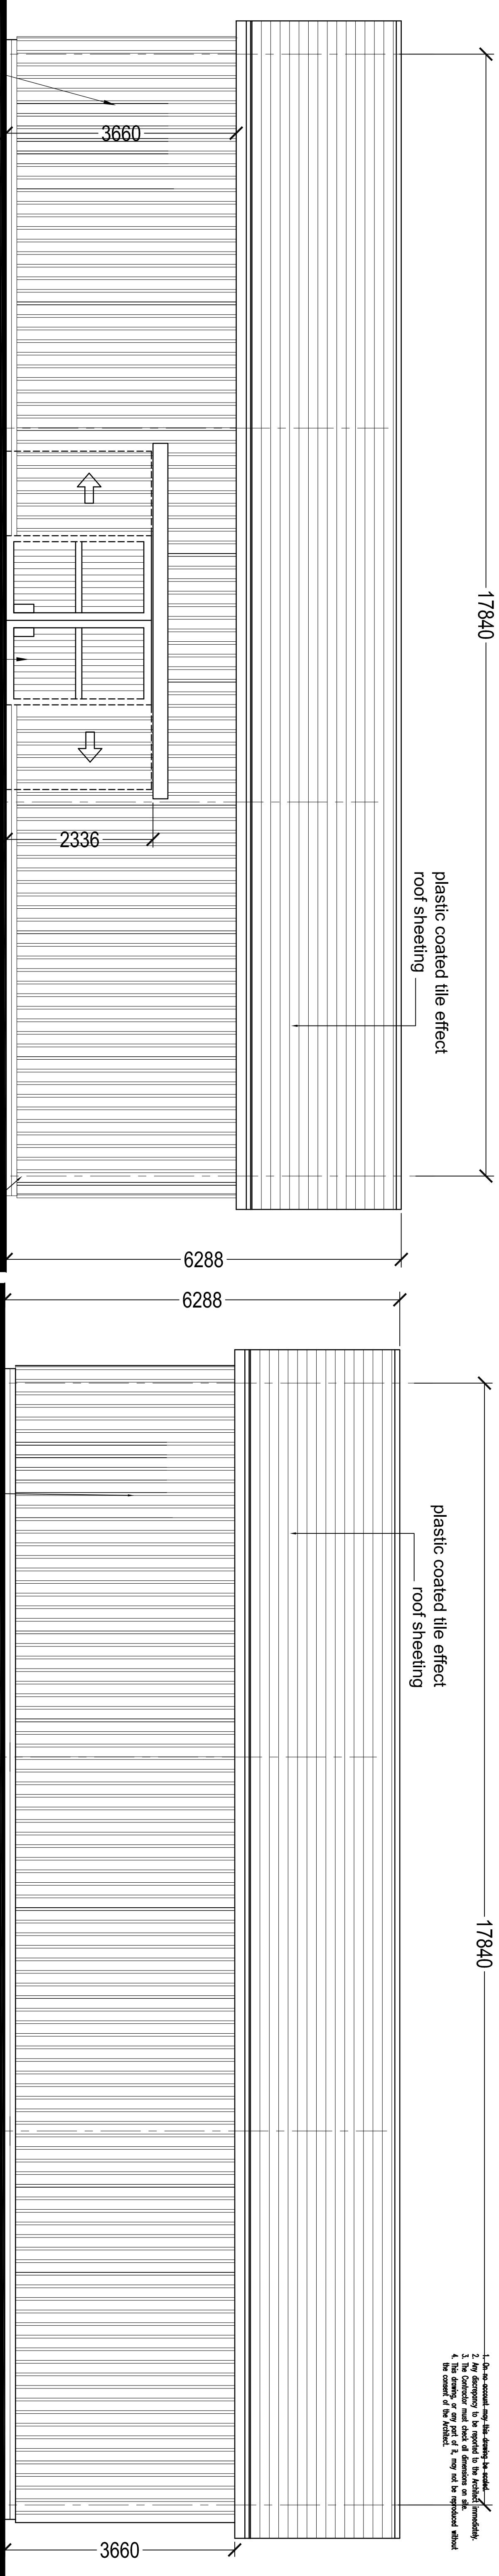


PROPOSED WEST ELEVATION


facing brick

METAL PROFILE SHEETING


PROPOSED EAST ELEVATION

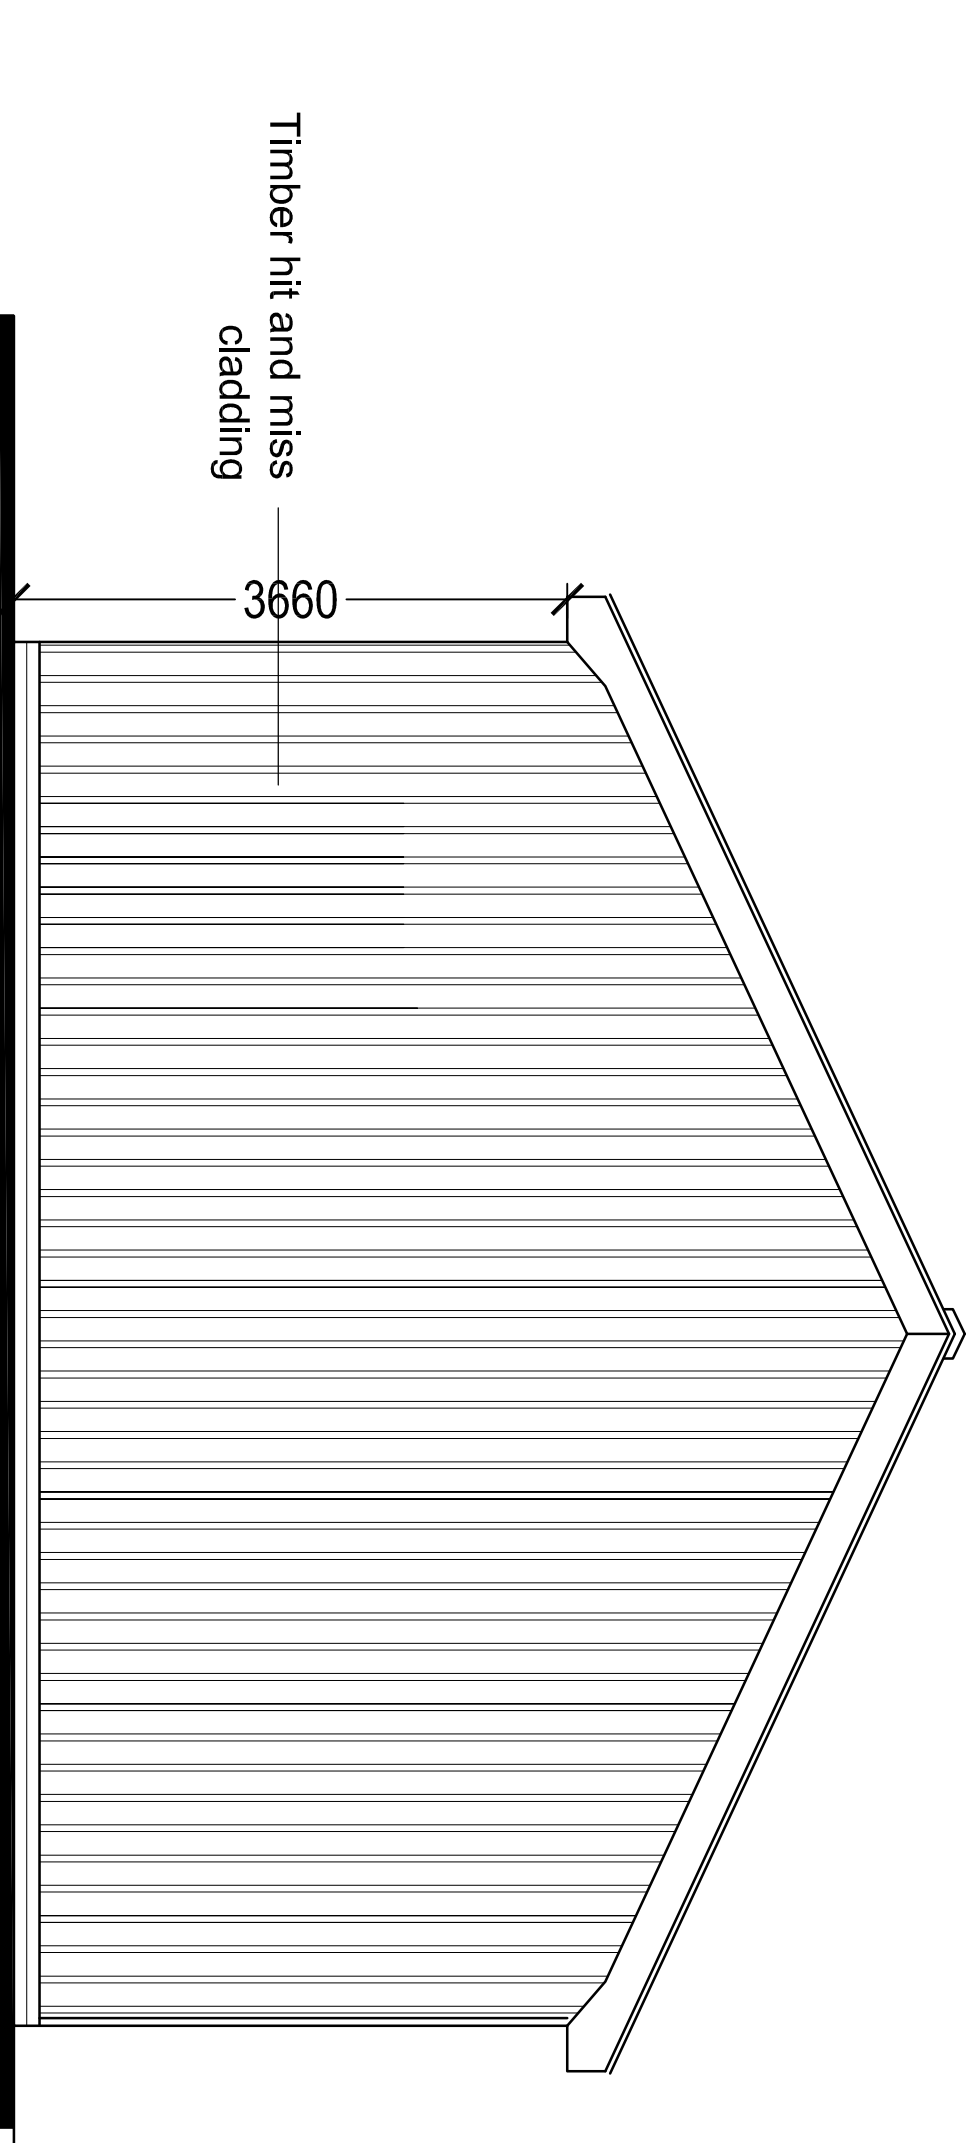

PROPOSED NORTH ELEVATION

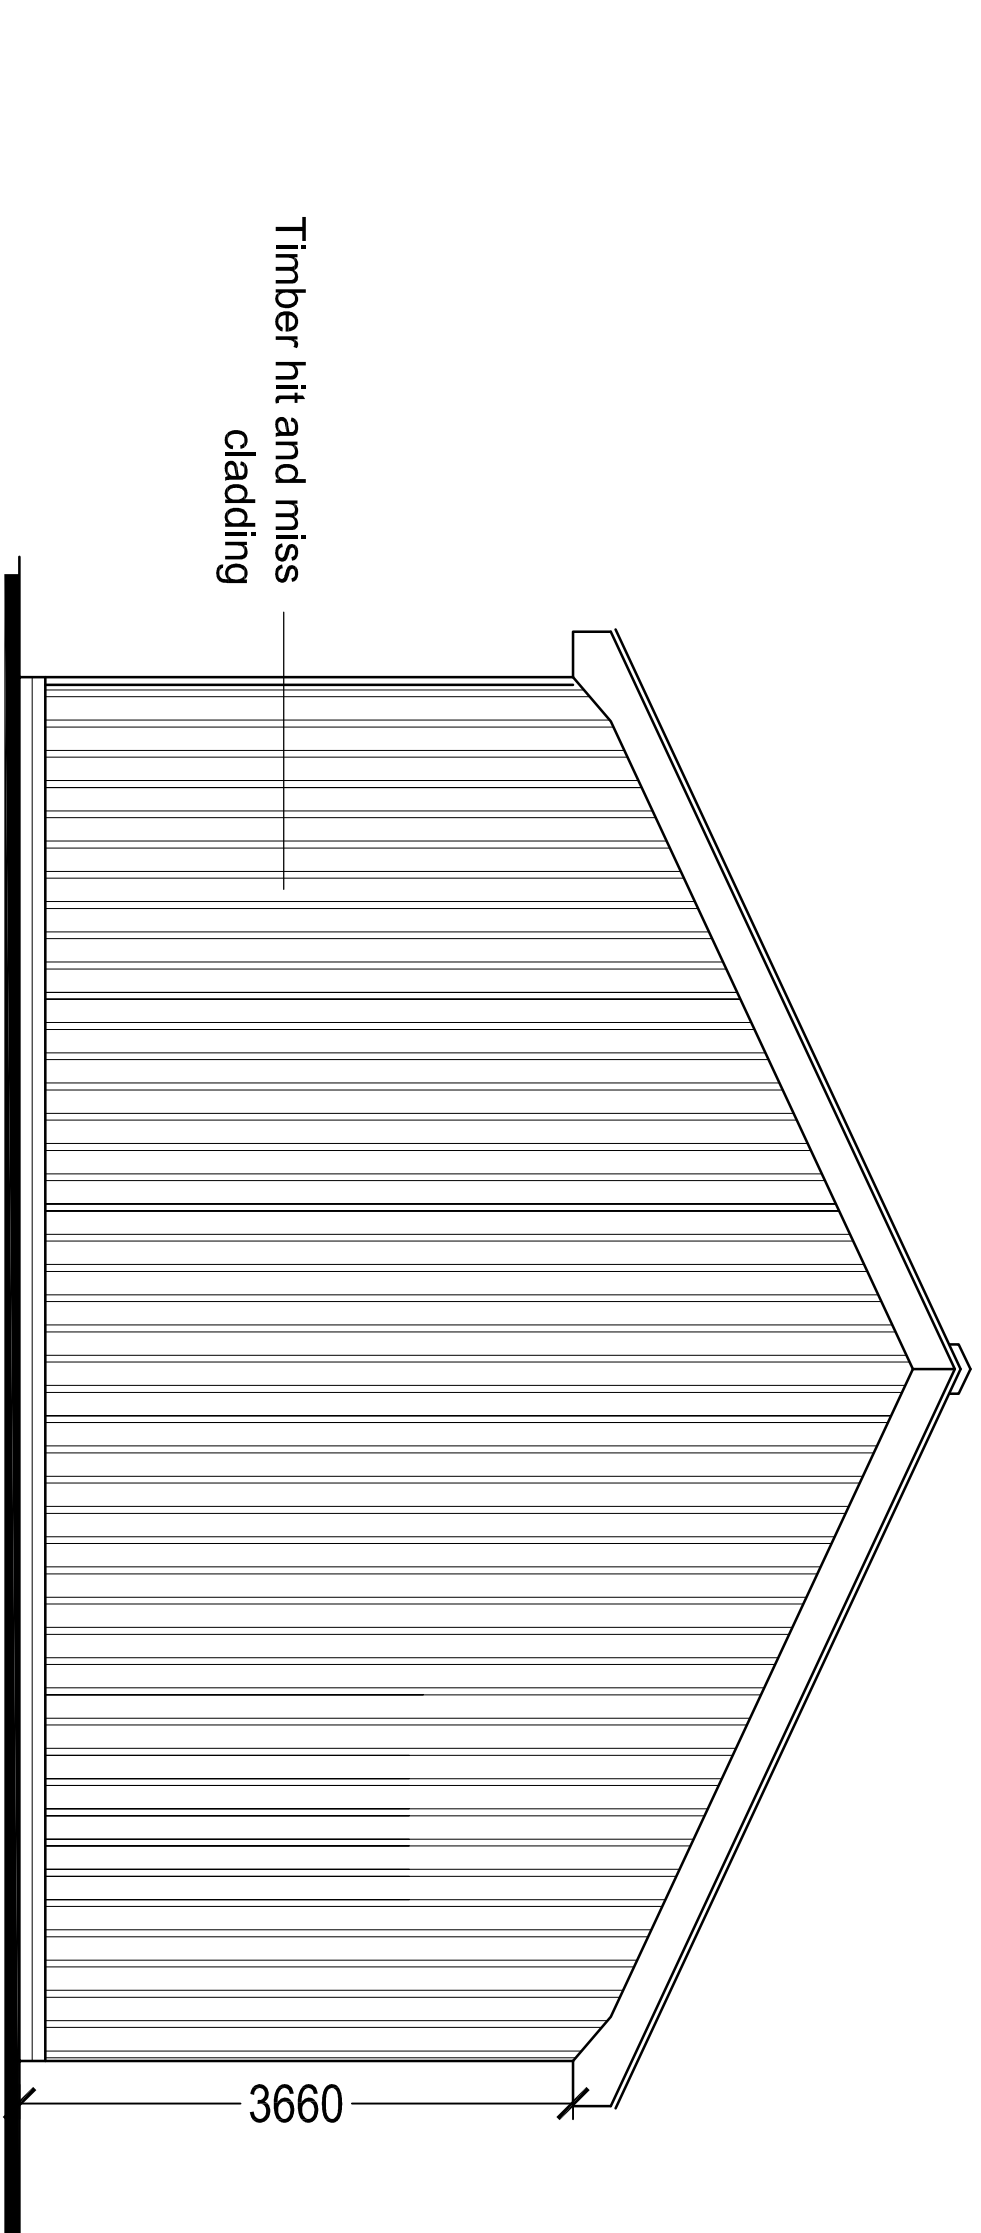

PROPOSED SOUTH ELEVATION

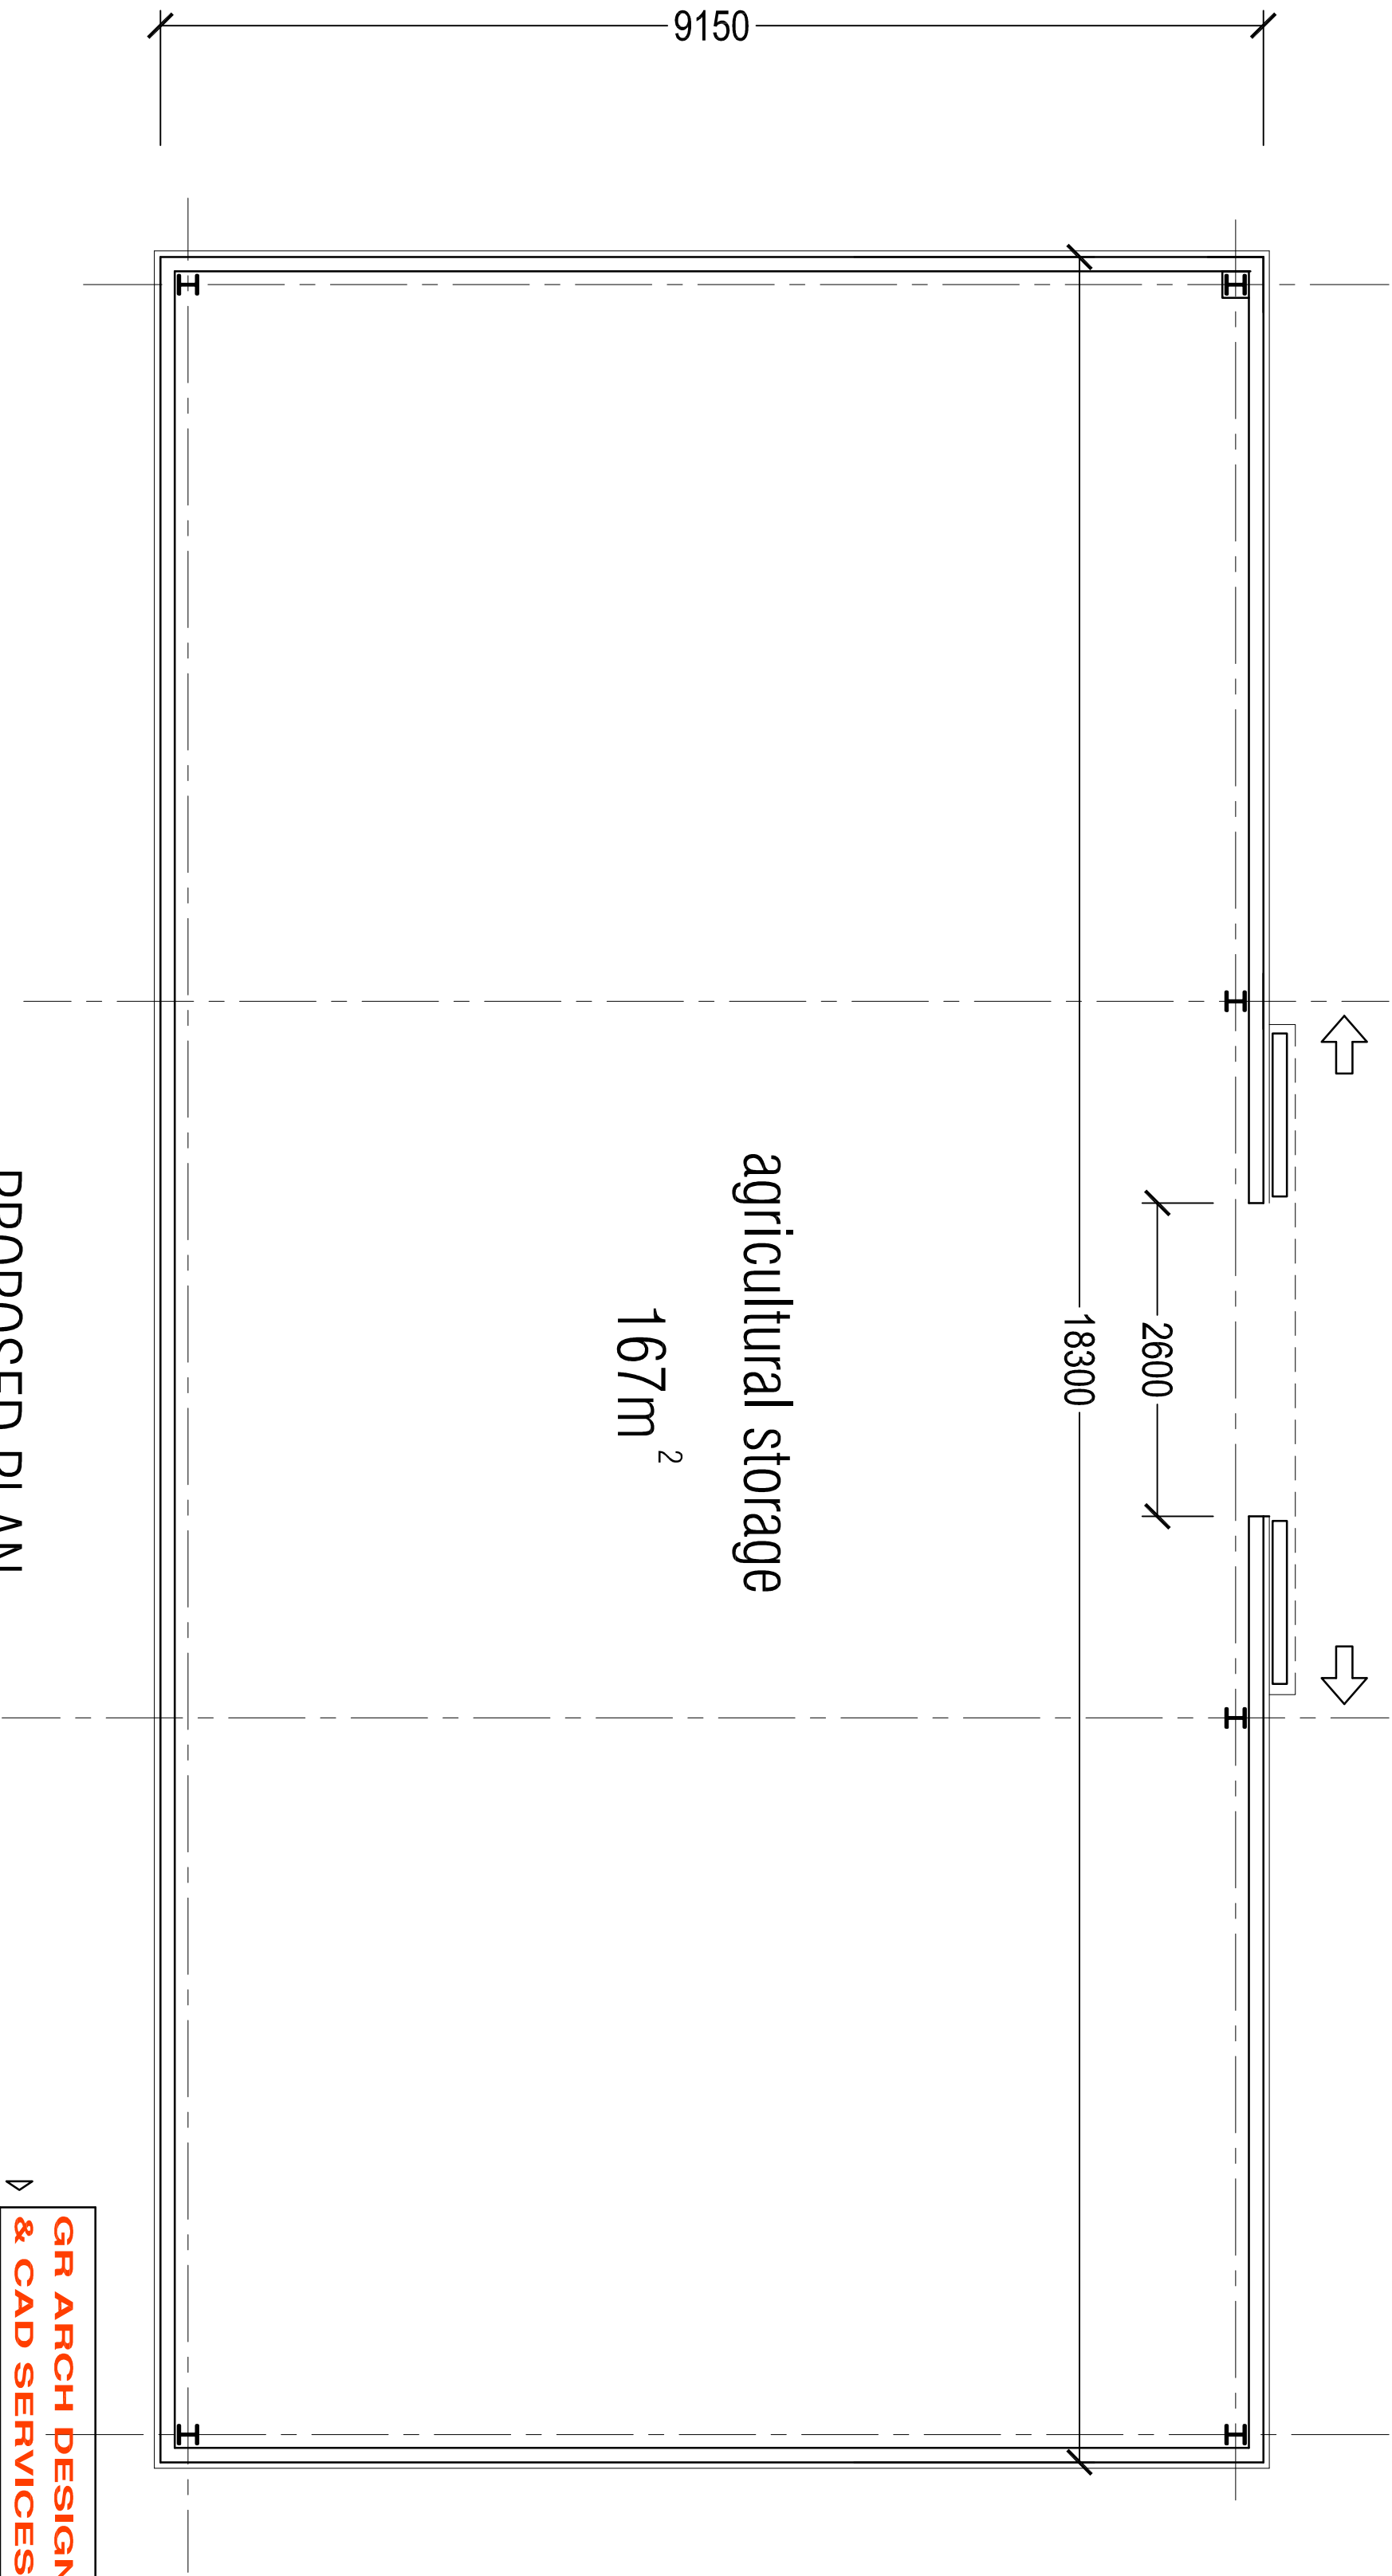

PROPOSED PLAN

GR ARCH DESIGN & CAD SERVICES

ARCHITECTURAL & PLANNING CONSULTANT

5 WOODLAND AVE

LYNN

CHESHIRE

WY8 3JF

TEL 01825 754080

PROPOSED NEW AGRICULTURAL STORAGE FACILITY BARN

DATE

A495 BRONINGTON WHITCHURCH

1:500MM

DATE

FOR PLANNING

001 REV

0 10 20 30 40 50 METRES SCALE (mm)