


SWEPT PATH ANALYSIS & VISIBILITY SPLAYS
INCLUDING SITE TRAFFIC MANAGEMENT PLAN

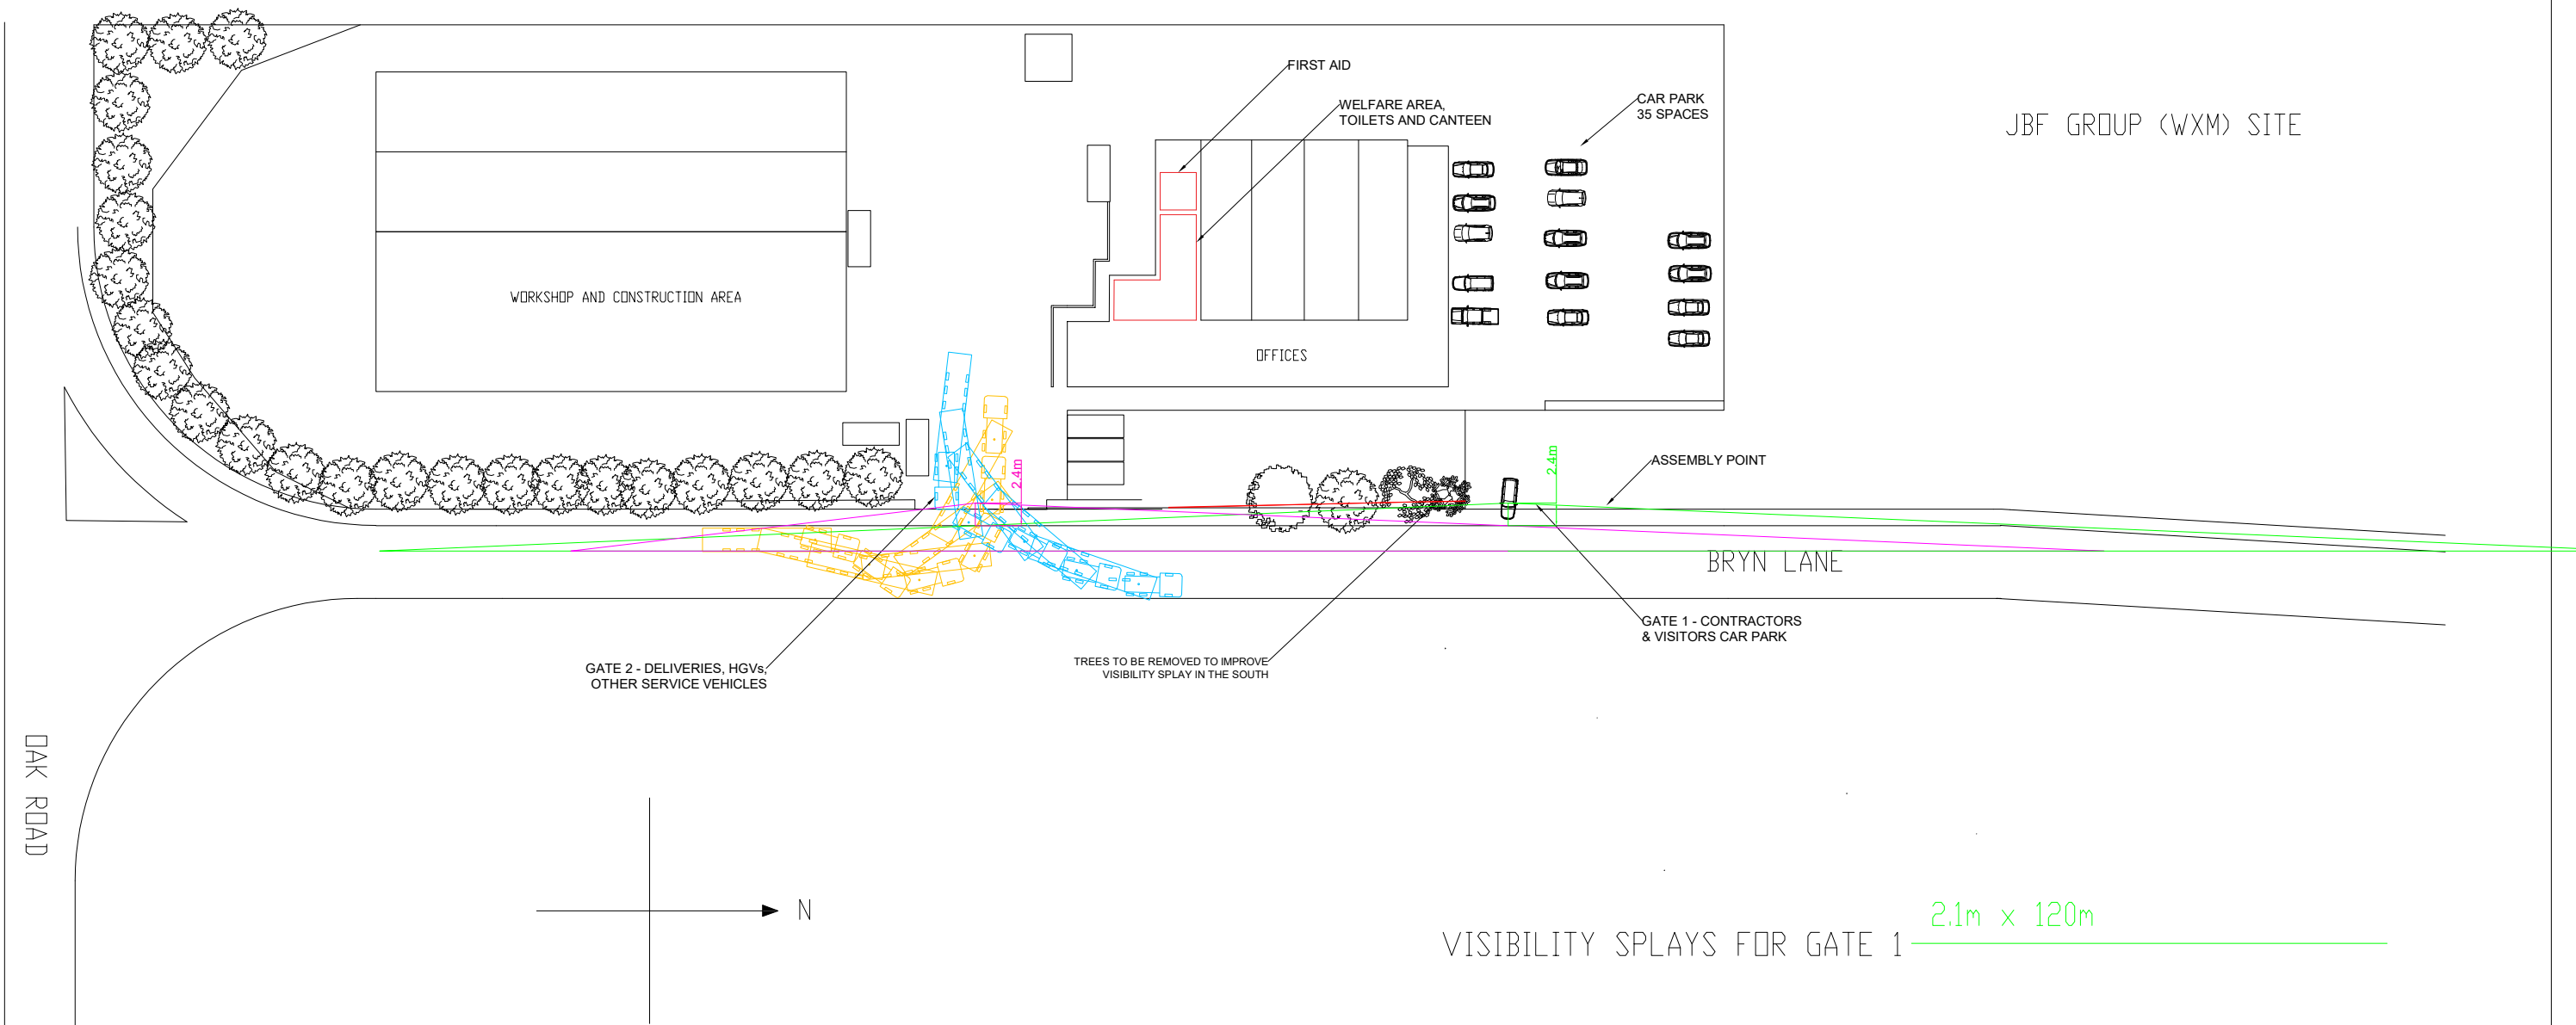

- No Parking or stacking of any Vehicles will be permitted by JB fabrication on the highway known as Bryn Lane
- All HGV deliveries will be staggered to ensure above is always maintained
- All HGV deliveries will be managed by the site manager and a minimum of 24 hours' notice will be given and logged in

VISIBILITY SPLAYS FOR GATE 1 2.1m x 120m

VISIBILITY SPLAYS FOR GATE 2 2.1m x 120m from the North
2.1m x 43m the from South

PROPOSED FENCE CUT BACK TO IMPROVE VISIBILITY

FOR REVIEW				REMOVE ALL SHARP EDGES & BURRS	IF IN DOUBT ASK !		REVISION		A						
FOR CONSTRUCTION					CLIENT/PROJECT: WREXHAM COUNCIL										
NAME		SIGNATURE		DATE		TITLE: JBF (WXM) SITE VISIBILITY SPLAYS AND SWEPT PATH ANALYSIS									
DRAWN		K.Lipdo		10/11/21											
CHK'D		N.Edwards		10/11/21											
APPV'D		J.Szabo		10/11/21											
ALL STEELWORK TO BE MANUFACTURED IN ACCORDANCE WITH BS.10902 Execution Class 2						D:\Misc\JBF-Group-Logo.jpg									
GENERAL TOLERANCE (Unless Otherwise Stated) :															
FABRICATION: 0 to 1000mm - +/-1 1001mm or Greater - +/-2															
MACHINING: +/- 0.1mm															
MATERIAL:						DWG NO.									
N/A						JBF-SWEPT PATH AND VISIBILITY SPLAYS						A2			
FINISH:						N/A		SCALE: 1:1250		APX. WEIGHT (Kg):		N/A		SHEET 1 OF 1	