


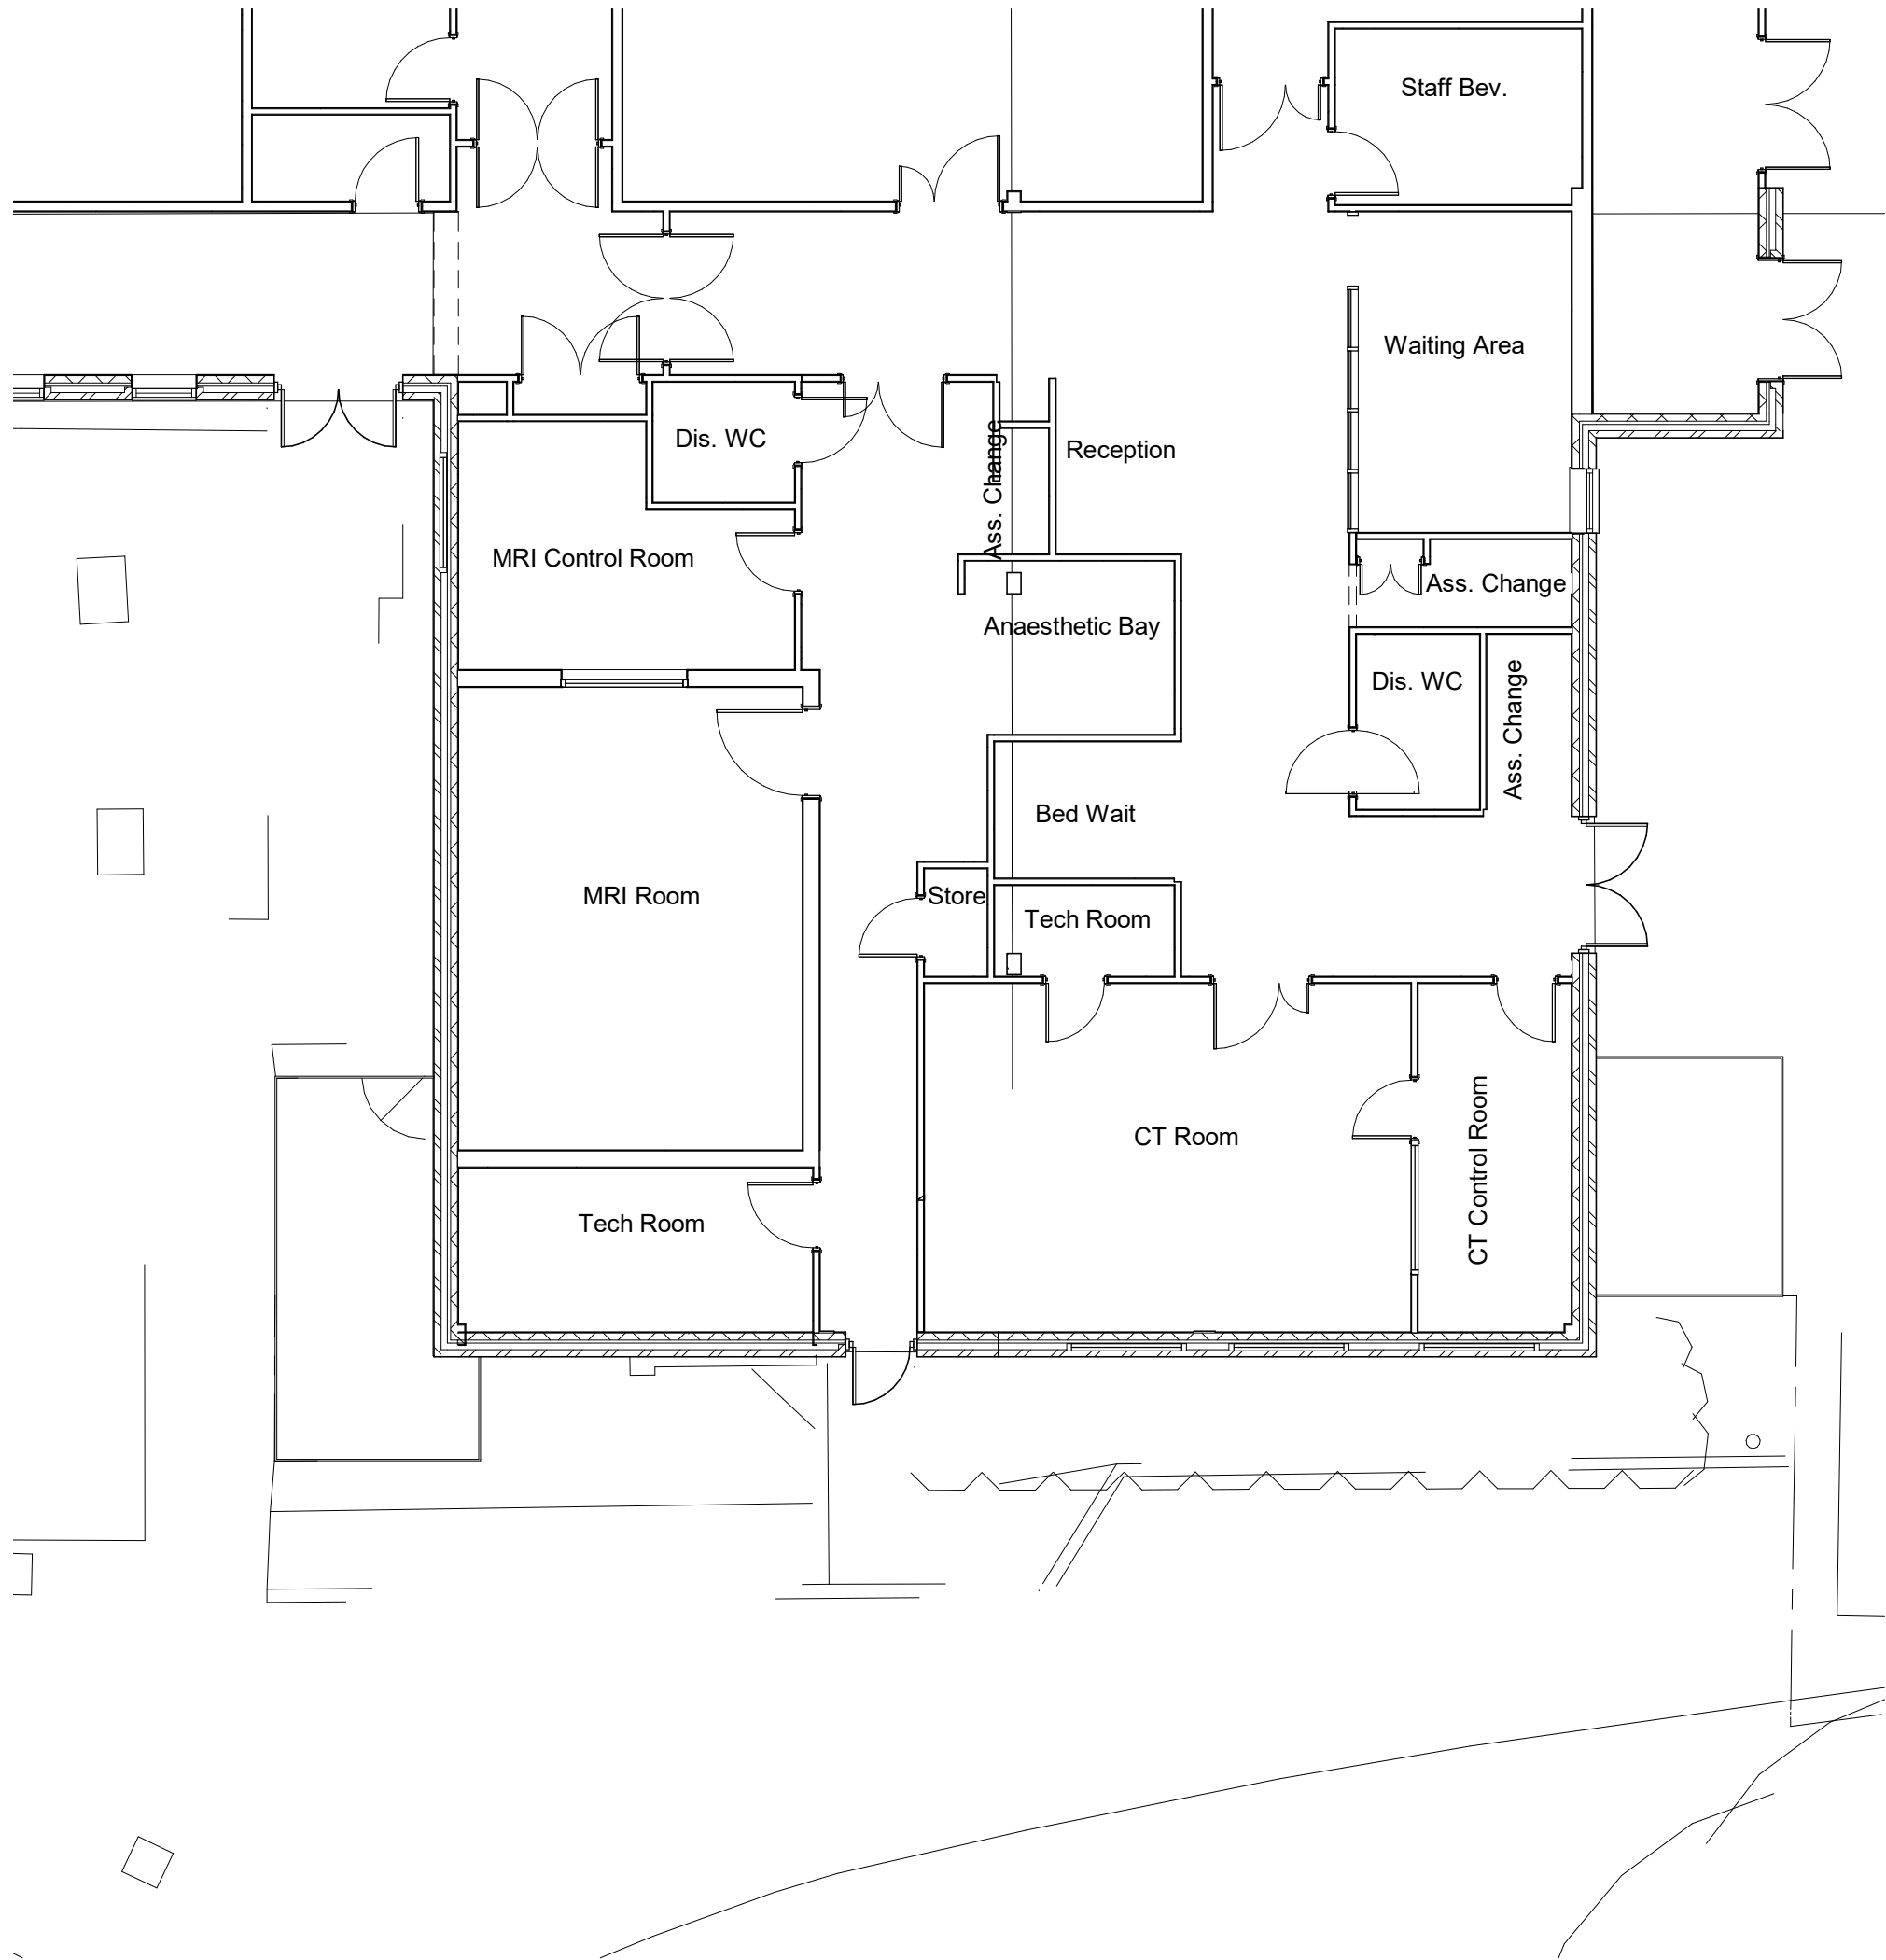

- General Notes
1. Contractor to verify all dimensions and check level datums on site
 2. All of the designs are the sole property of TACP Architects Ltd and may not be used without their written agreement
 3. All prints, specifications and their copyright are the property of TACP Architects Ltd
 4. Do not scale off drawings
 5. All dimensions shall be checked on site before commencement of shop drawings, manufacture and all discrepancies must be reported to TACP Architects Ltd

Revisions				
Rev	Date	Description	By	Check
A	09/03/22	Submitted for planning	CM	GM

Consultants

Client
BCUHB

Project Title
CT1

Drawing Title
Existing Plans

Scale	Date	Drawn By	Checked By	Office
1 : 100@A3	08/02/22	CM	GM	Wrexham

Job Number	Project•Originator•Zone•Level•Type•Role•Number	Revision
21040	CT1-TACP-WM-00- DR-A-001	A

TACP Architects Ltd
Pembroke House
Ellice Way, Wrexham Technology Park,
Wrexham, LL13 7YT
01978 291161

admin@tacparchitects.co.uk
www.tacparchitects.co.uk

Architecture • Interior Design • Healthcare Planning • Conservation • Masterplanning • Sustainable Design

