

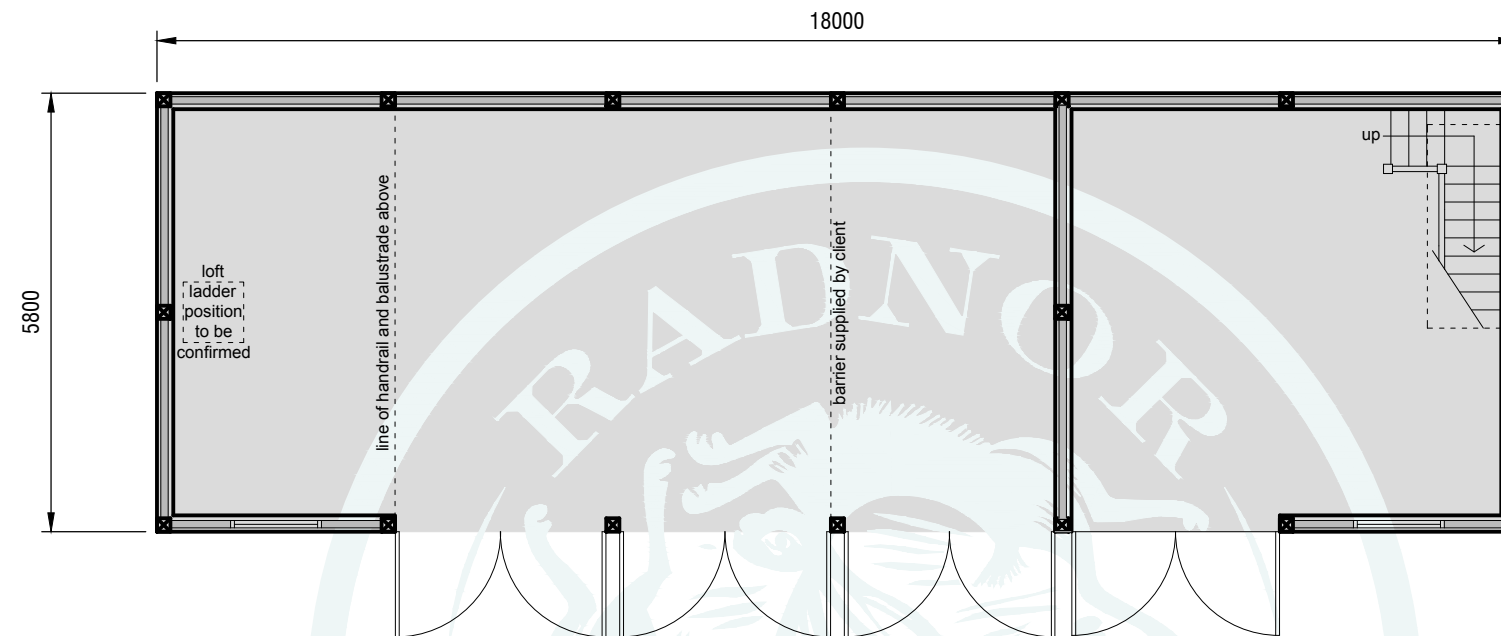


'Bettisfield Hall'

Bettisfield
Whitchurch
Shropshire
SY13 2LB
Mr. & Mrs. Nelson

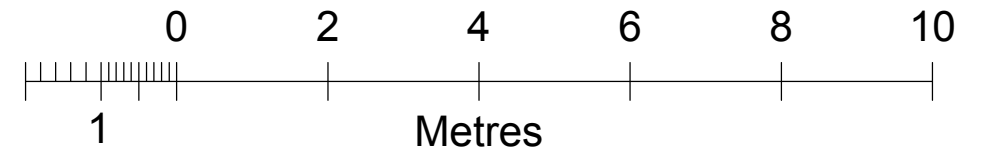

Ground Floor

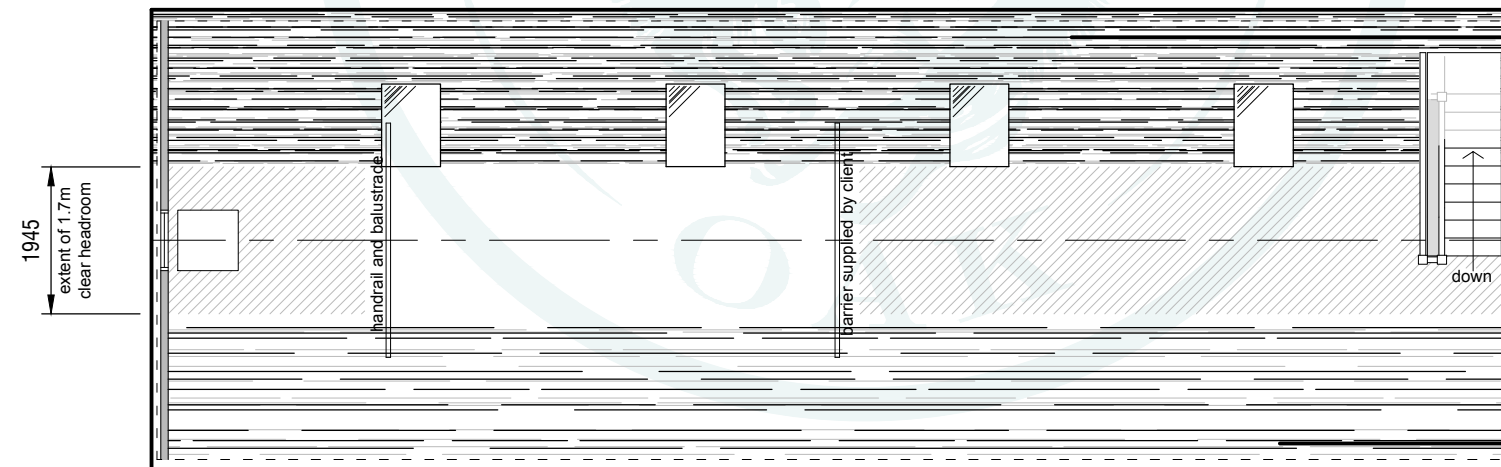

First Floor

Floor Layouts 1:100 (A3)

Rev B. Staircase revised to 14up (from 12up) following 400mm height increase.
Rev A. Staircase added. Handrail & balustrade added to first floor bay 1.

17.05.2018
14.05.2018

2

RADNOR OAK LTD
Unit 13, Broadaxe Business Park
Presteigne, Powys, LD8 2UH
01544 260727
email: info@radnoroak.co.uk
web: www.radnoroak.co.uk

Client
MR & MRS NELSON
Drawn By
E.B.

Project
BETTISFIELD HALL
BETTISFIELD, WHITCHURCH
SHROPSHIRE, SY13 2LB
Date
APR 2018

Title
FLOOR LAYOUTS
Drawing No.
1128-02revA
Scale
A3@1:100