
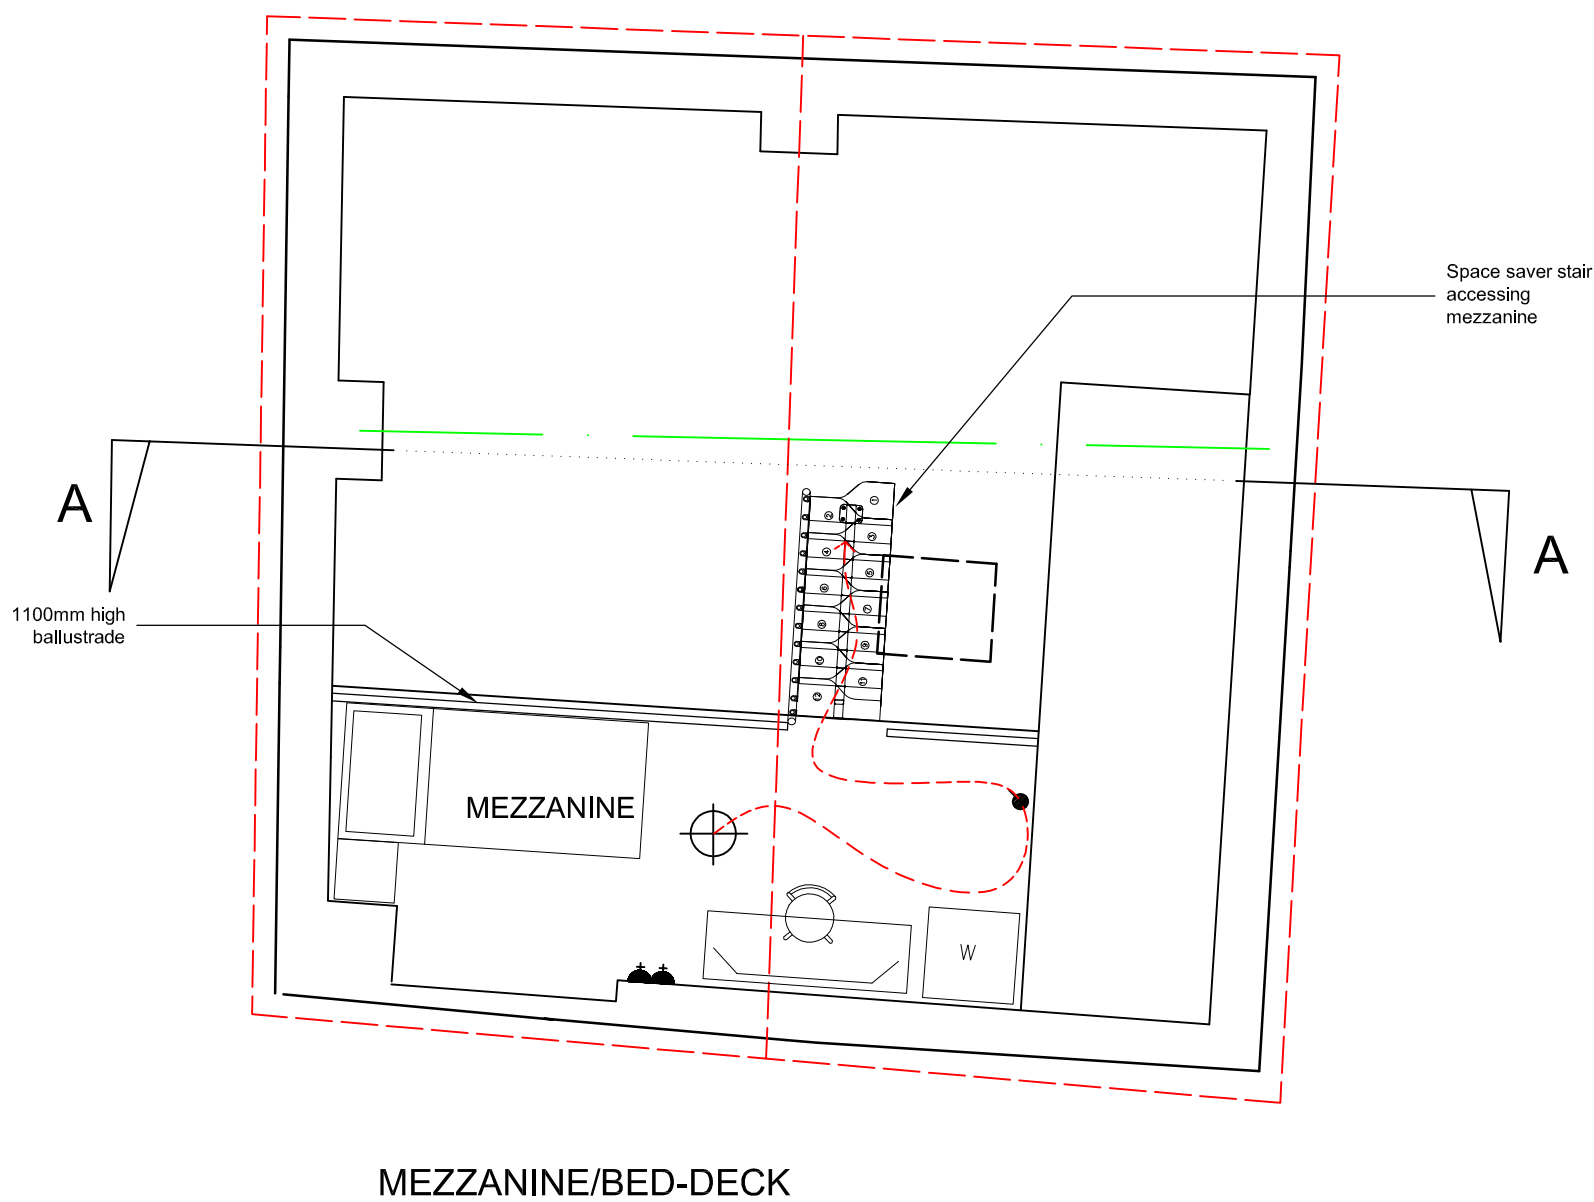
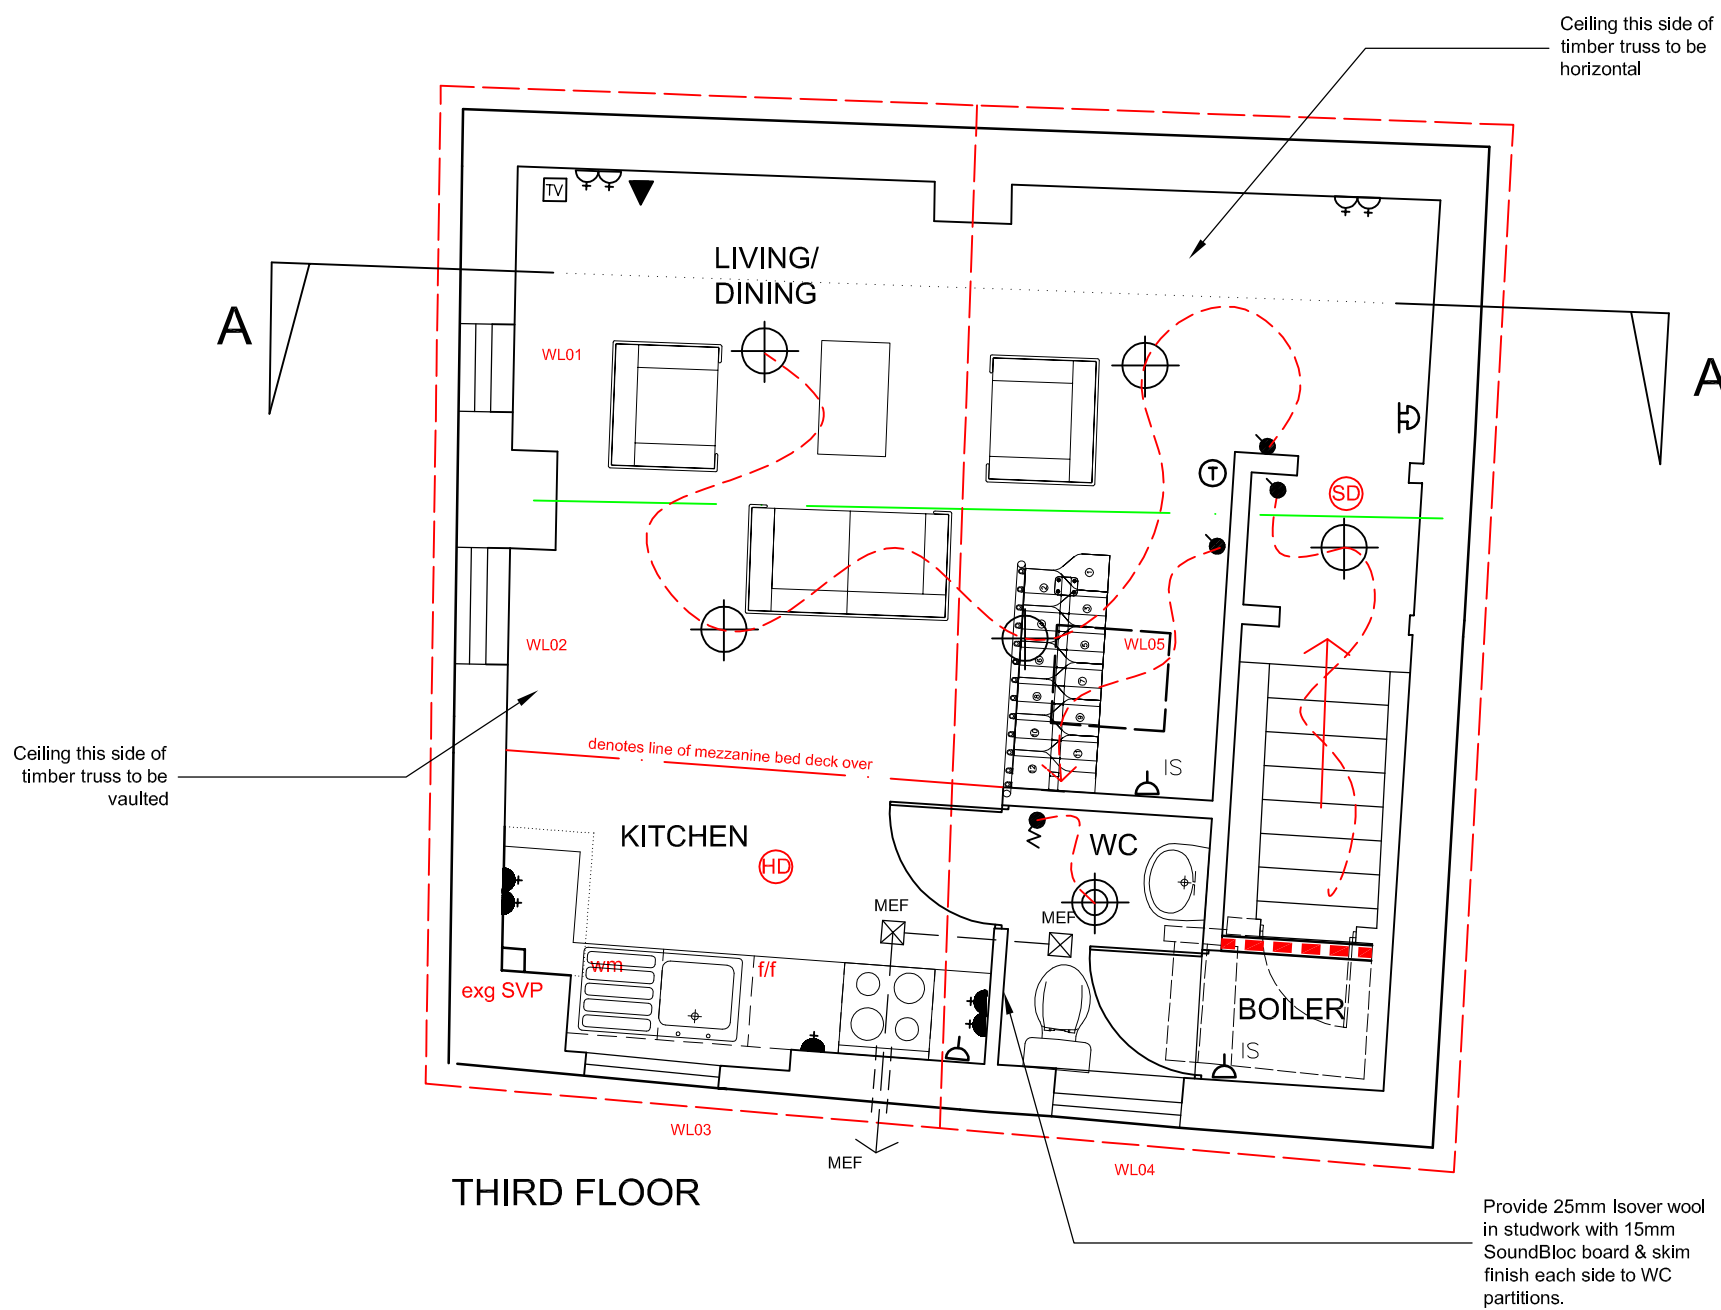
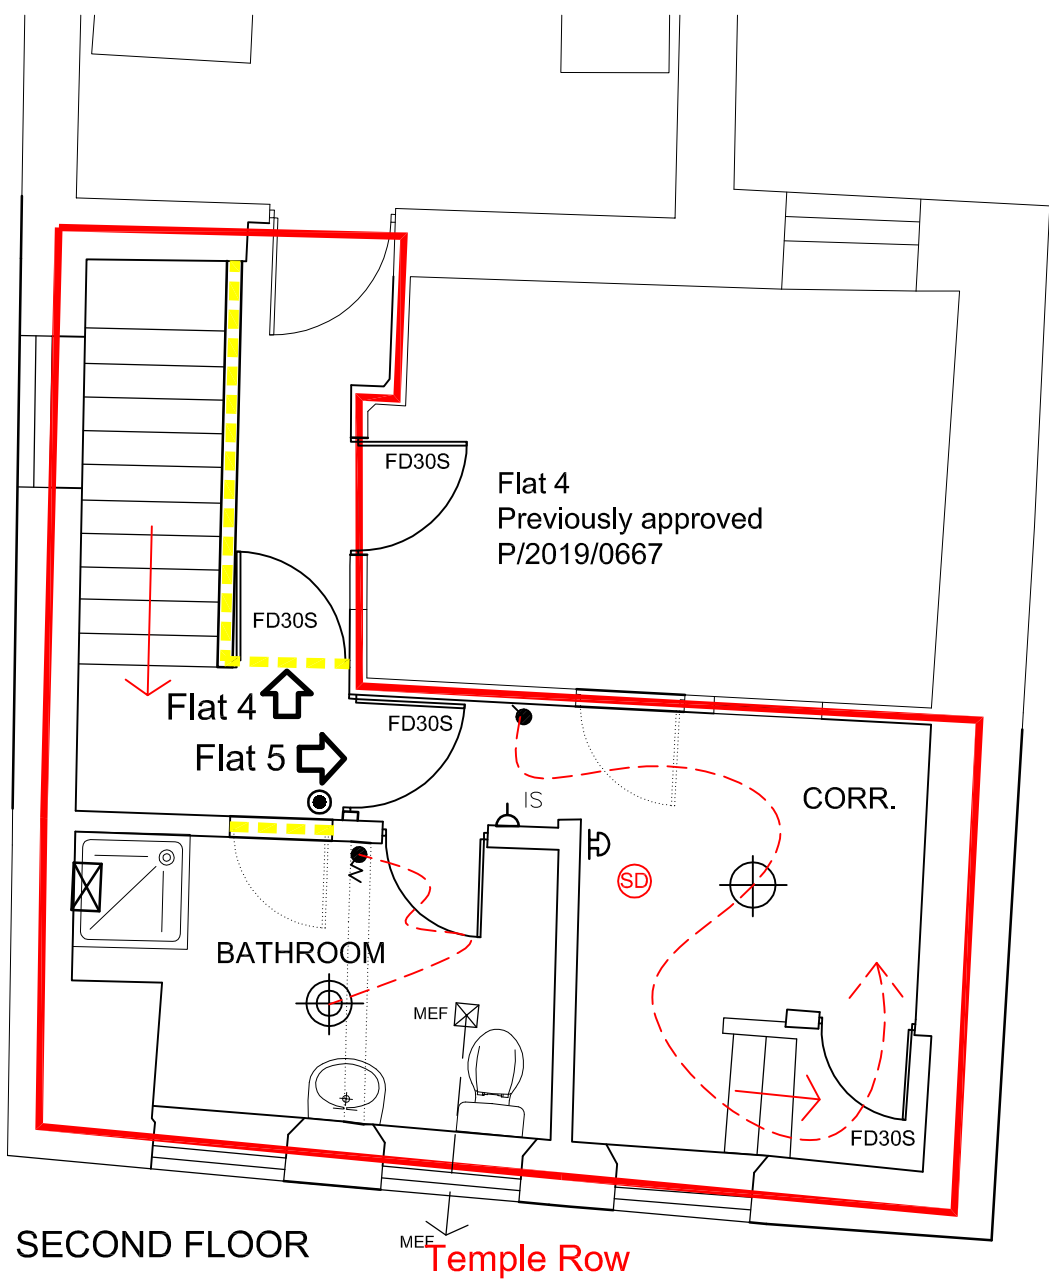
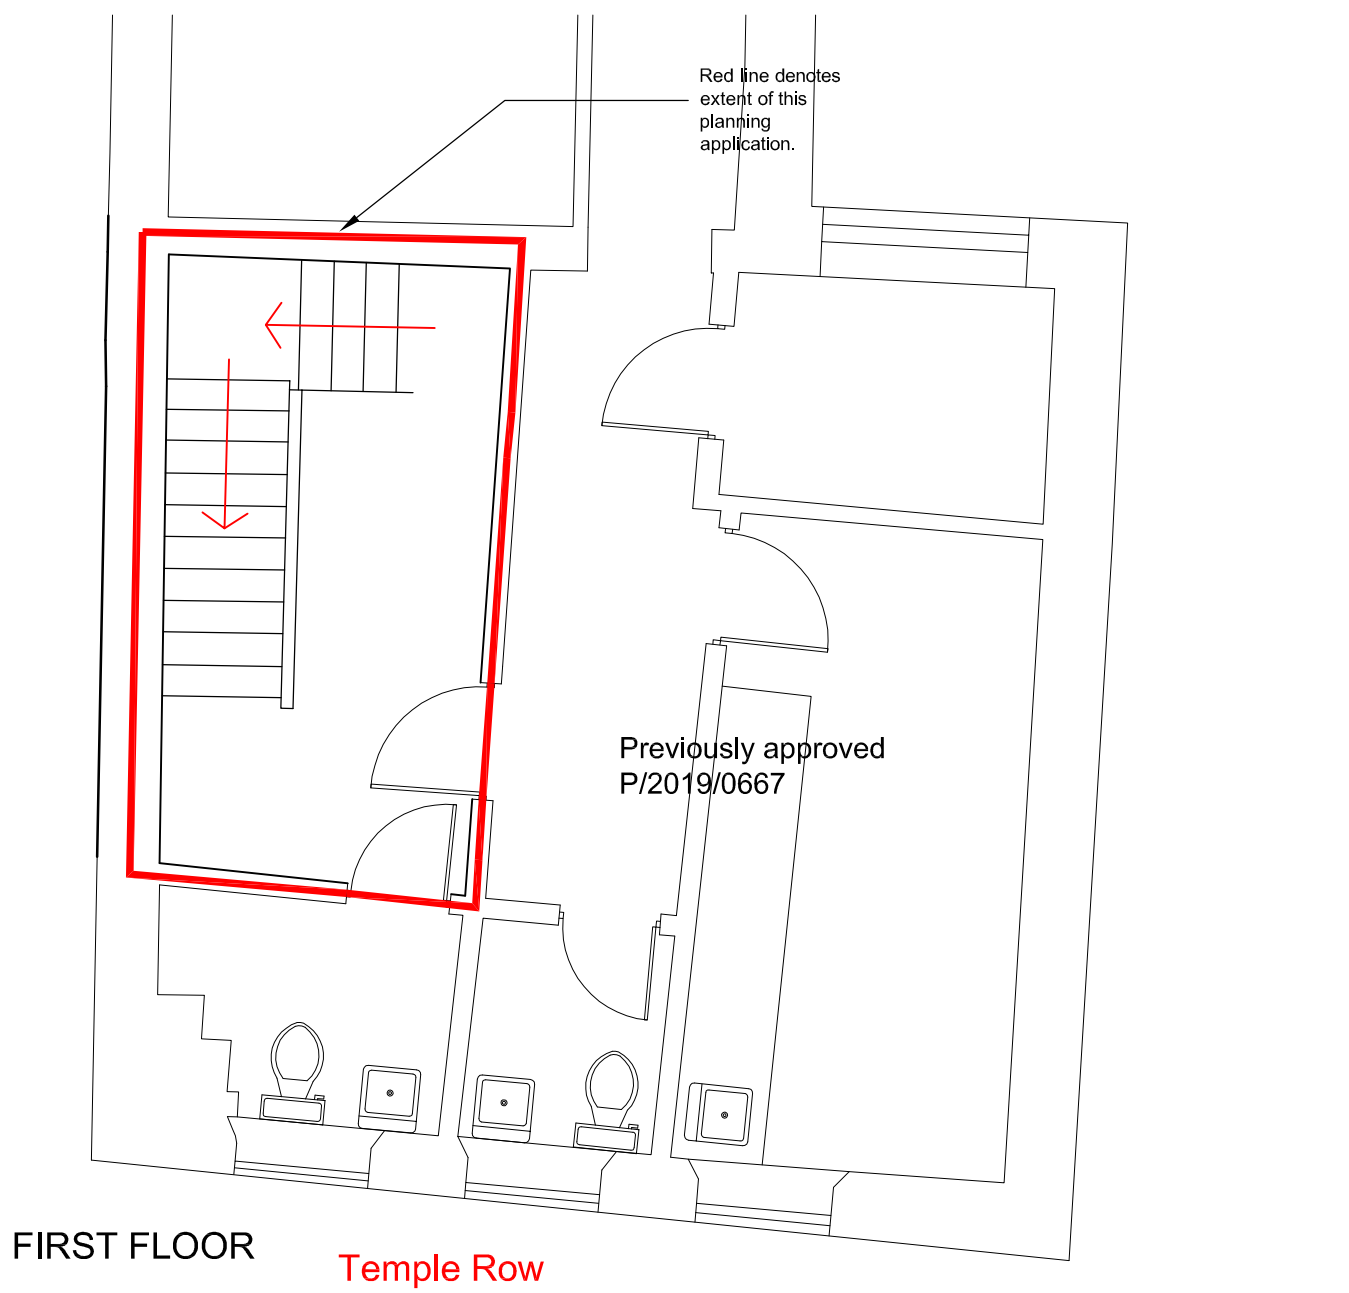




This drawing is the property of CB ARCHITECTURAL DESIGN. Copyright is reserved by them and the drawing issued on the condition that it is not copied, reproduced, retained or disclosed to any unauthorised person either wholly or in part without the written consent of CB ARCHITECTURAL DESIGN.

1. All dimensions to be verified on site prior to any shop works being commenced.
2. Any discrepancies to be reported to the Designer before any work is put in hand.
3. Do not scale from this drawing.
4. This drawing is to be read in conjunction with relevant consultants and specialist drawings.
5. This is a metric drawing.
6. Dimensions indicated thus "" are site dimensions and are to be adjusted onsite by the Contractor accordingly.

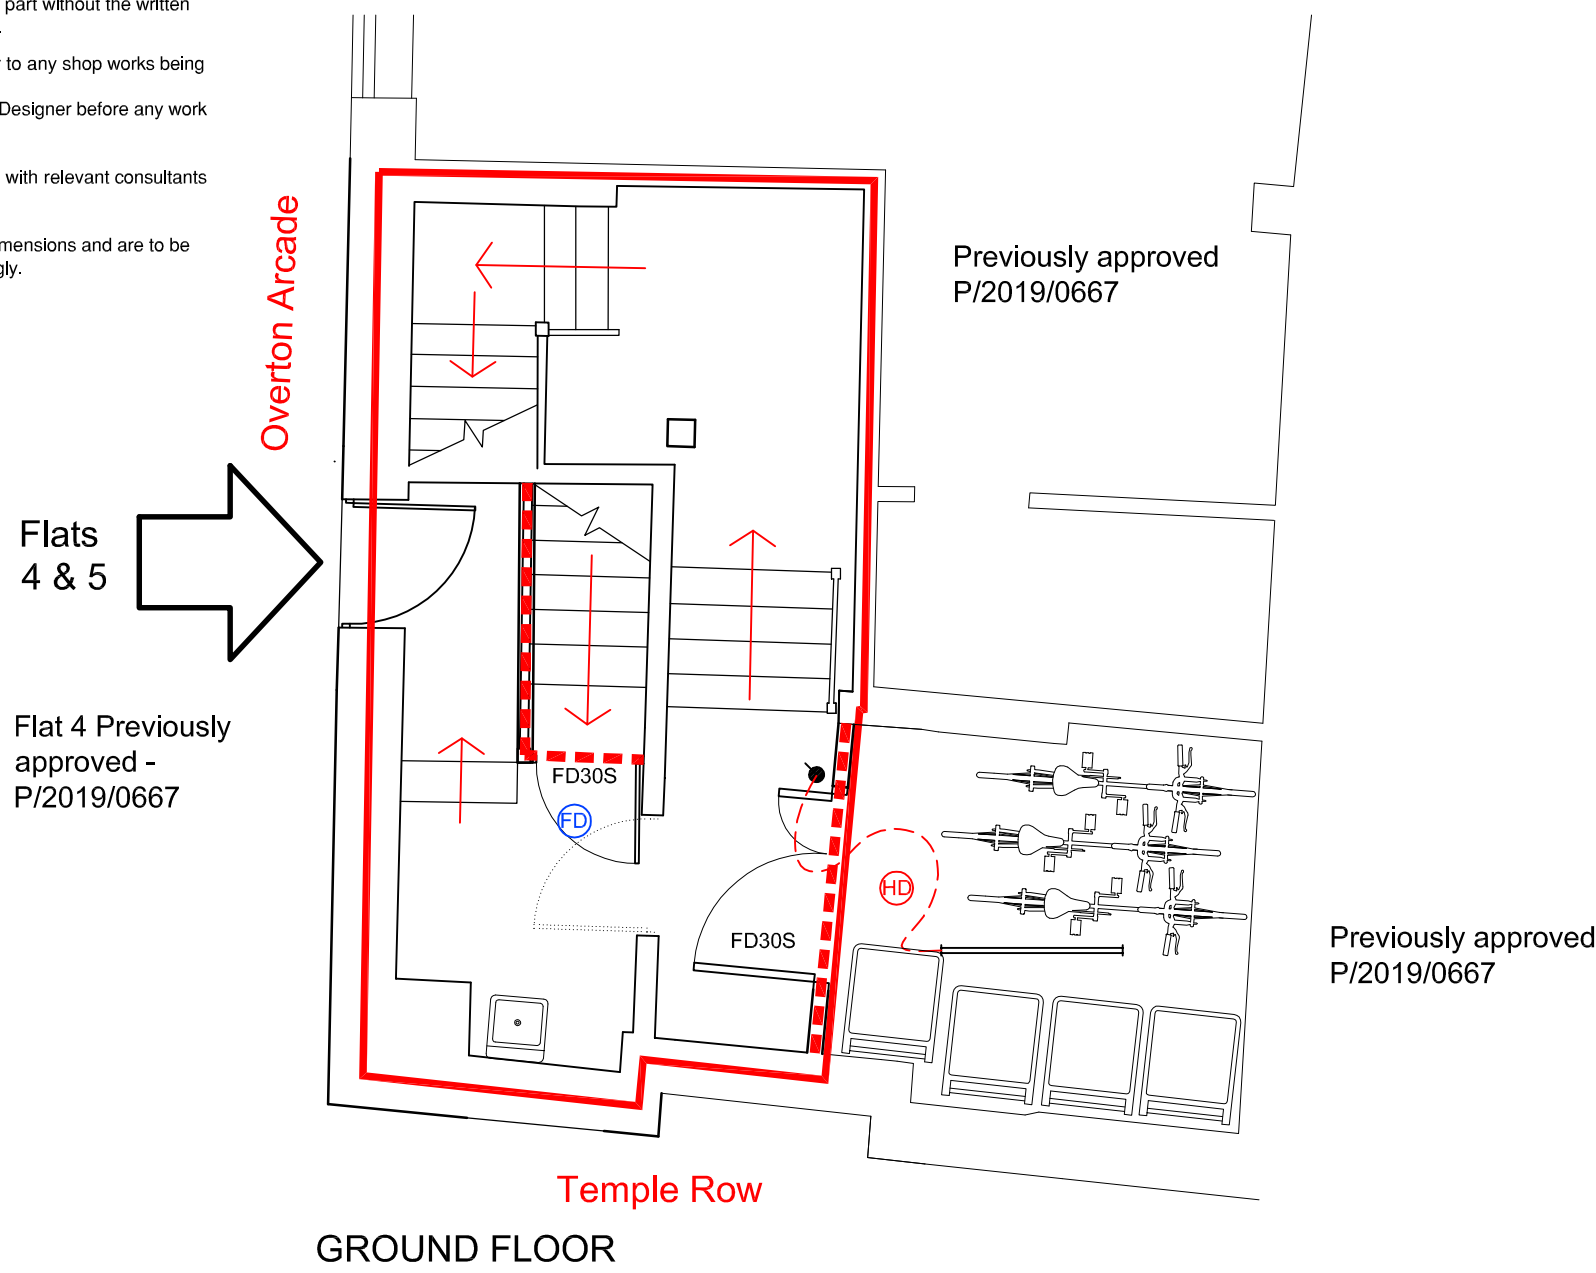

NOTE: ALL SEPERATING FLOORS TO BE UPGRADED TO PROVIDE NECESSARY ACOUSTIC & FIRE REQ'S. REFER TO SPECIFICATION 827/S(2)01. REFER TO OTHER DRAWINGS FOR PARTITION KEY & FIRE SAFETY NOTES.

Schedule of Accomodation	
1 Bed Studio Flats	- 1 units

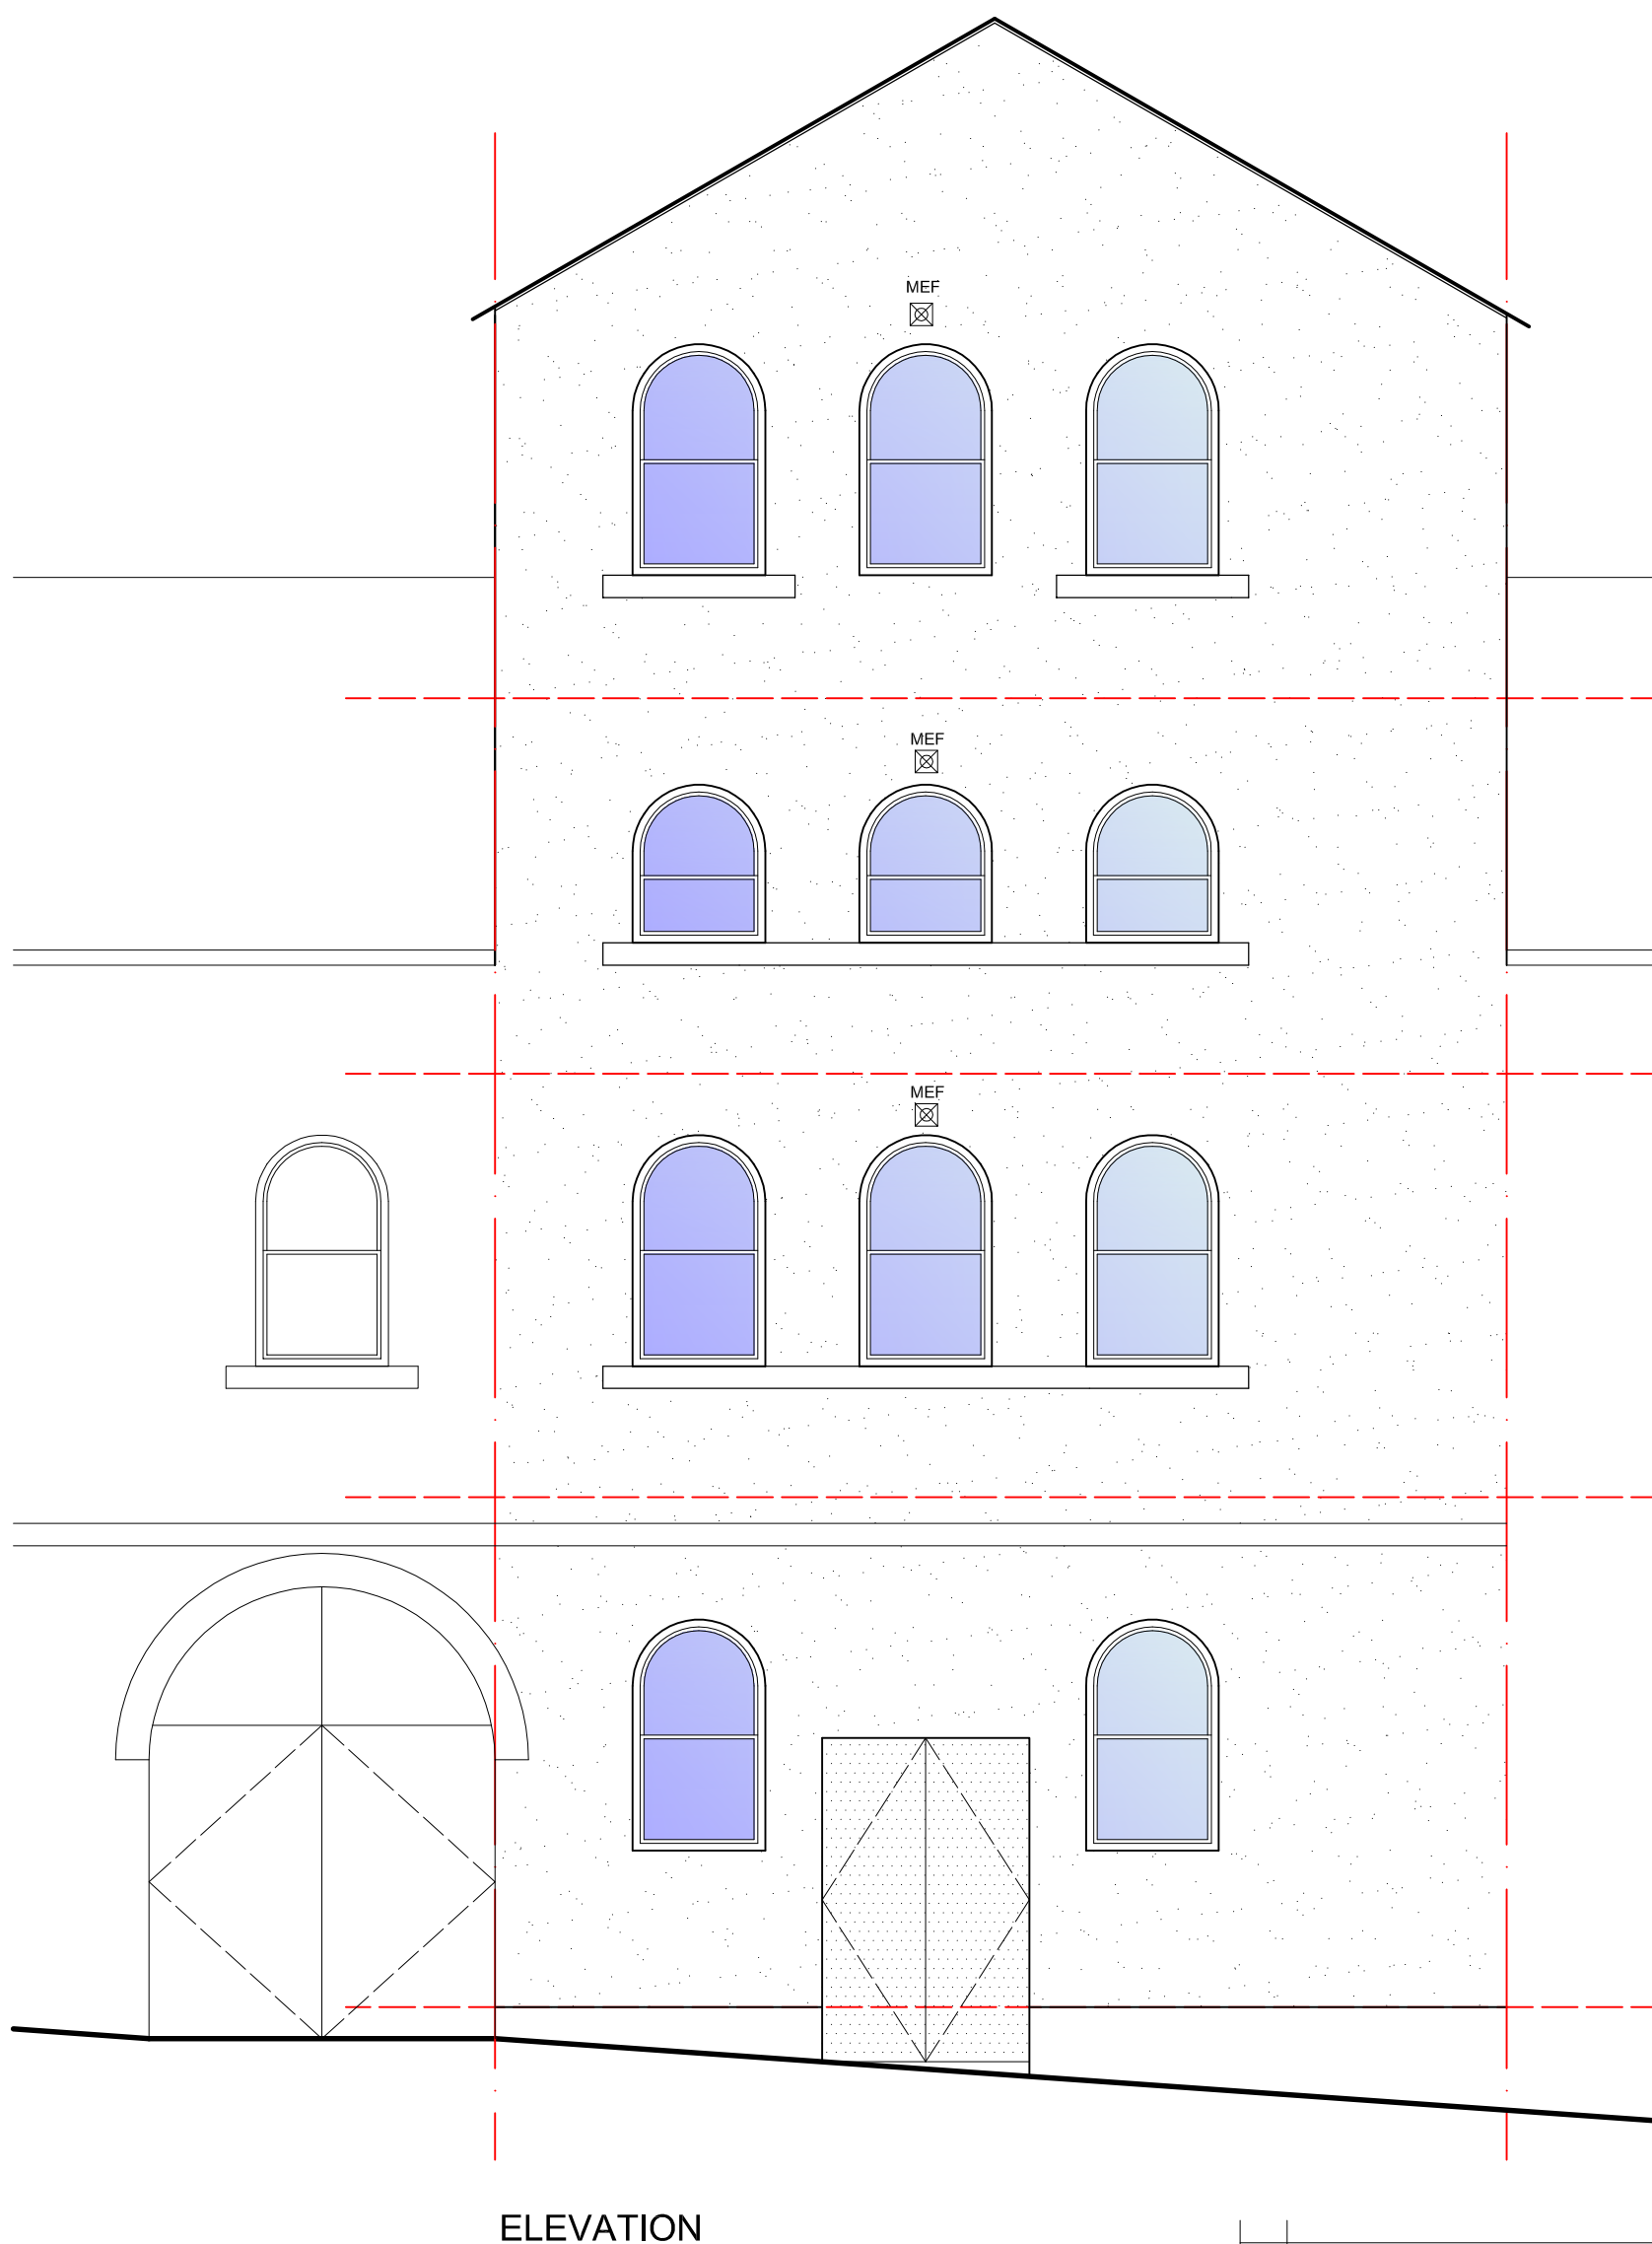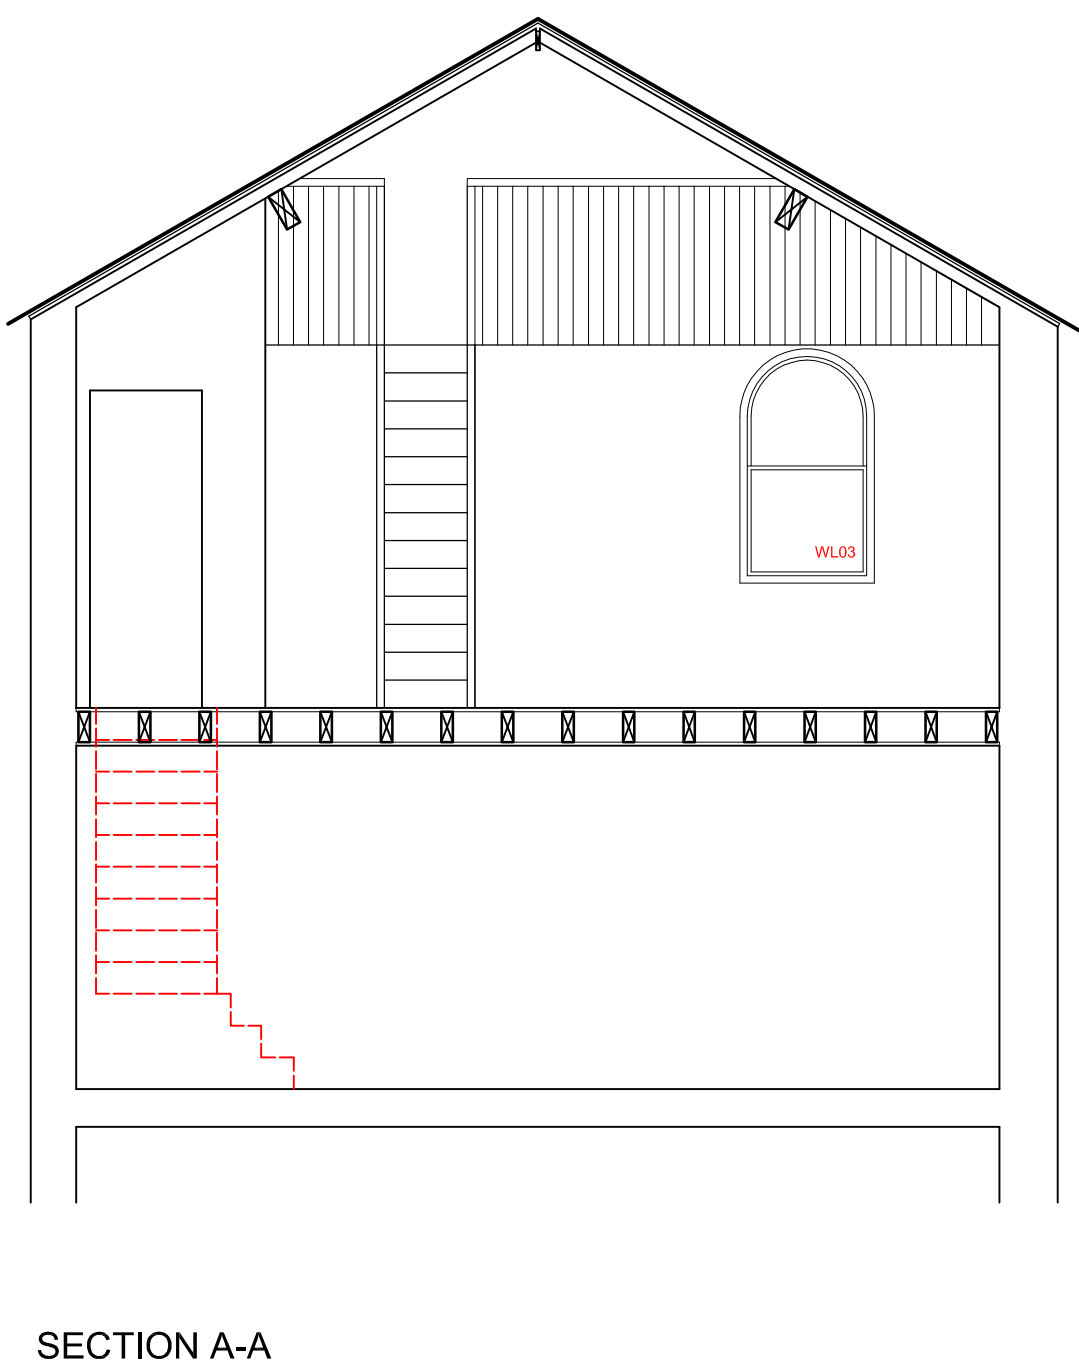

T: 07833 029535
E: info@cbarchitecturaldesign.co.uk
W: www.cbarchitecturaldesign.co.uk

Architectural Design

Rev	Description	Drawn By	Check By
1	NEWSHAM PARK ESTATES LTD	AS PROPOSED	
2	Change of Use 30 High Street	827/L(2)03	

ORIGINAL DRAWING SIZE 841 x 594 (A1)