


0 20 40 60 80 100m



Scale 1:2500

APPLICATION BOUNDARY INDICATED THUS: —

OTHER LAND OWNED BY THE APPLICANT
INDICATED THUS: —

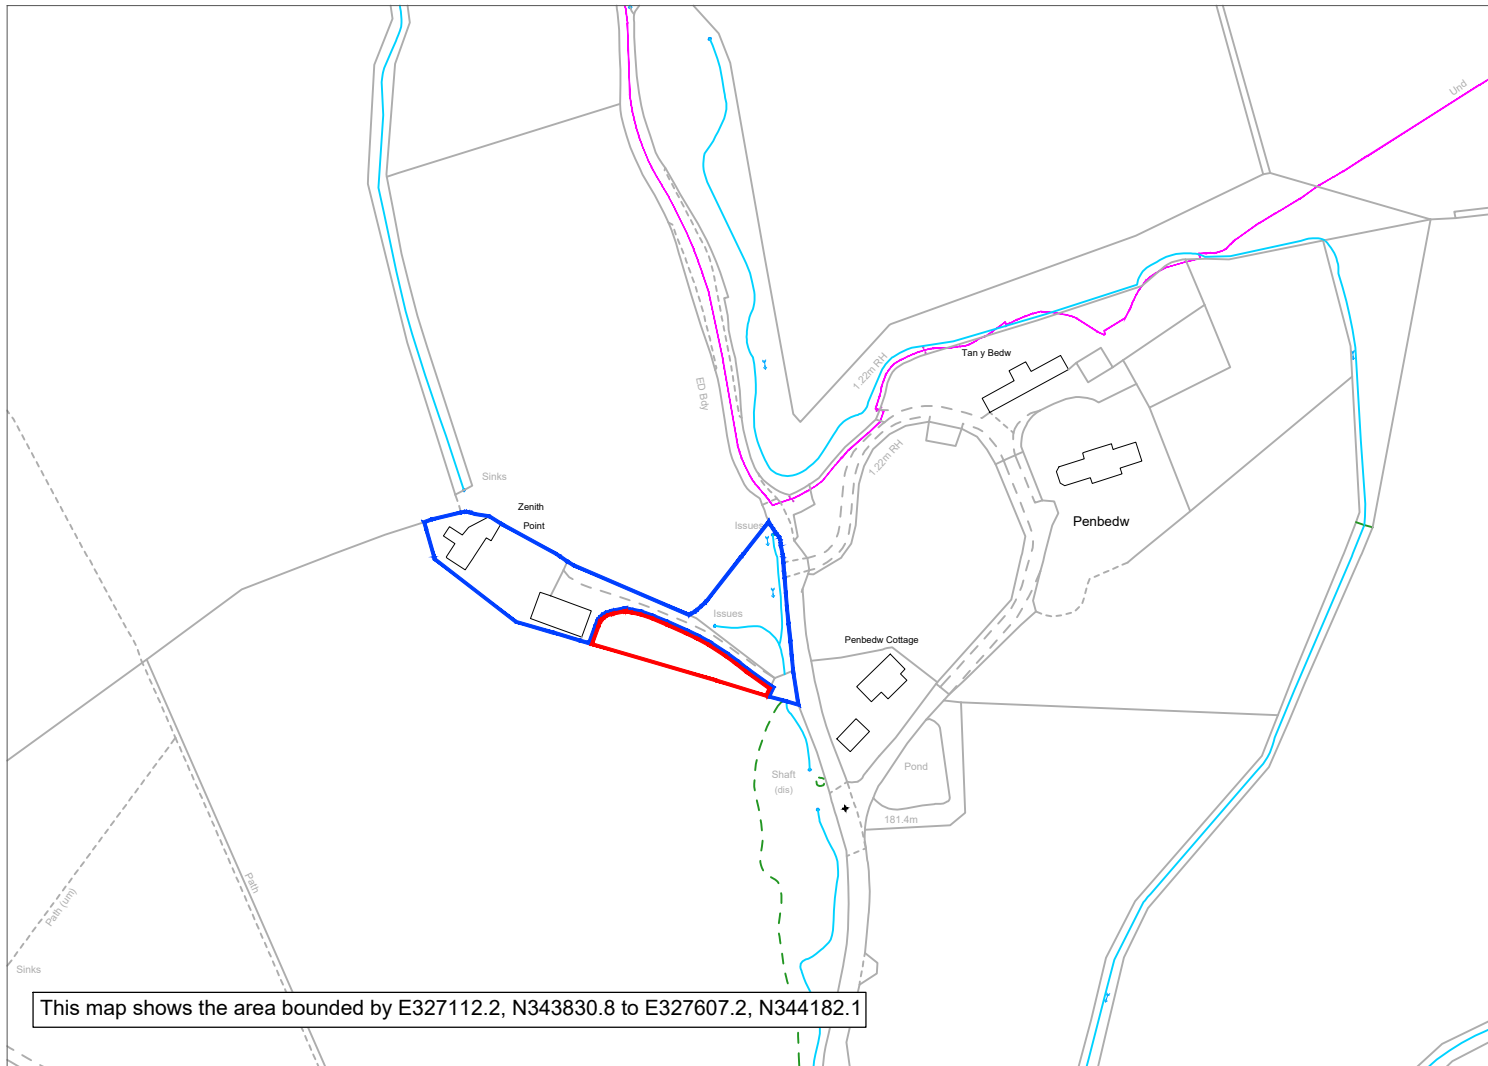

Schedule of Areas	m²
Application Area	616
Other Land Area	2735.7
Total	3351.7

A	13/05/2021
Non-draft Issue	
-	12/05/2021
Draft Issue	
Rev	Date

Site Location Plan - 1:2500

Project Zenith Point, Pen-y-bryn, Penycae, Acrefair, Wrexham, LL14 1TY			
Client Kevin Garrett		Purpose of Issue For Approval	Drawing Stage Planning
Title Site Location Plan			
Scale @ A4 1:2500	Date May 2021	Ref 142	Drawn TBS
Dwg No 142/ZPP/PL/001			Rev A